



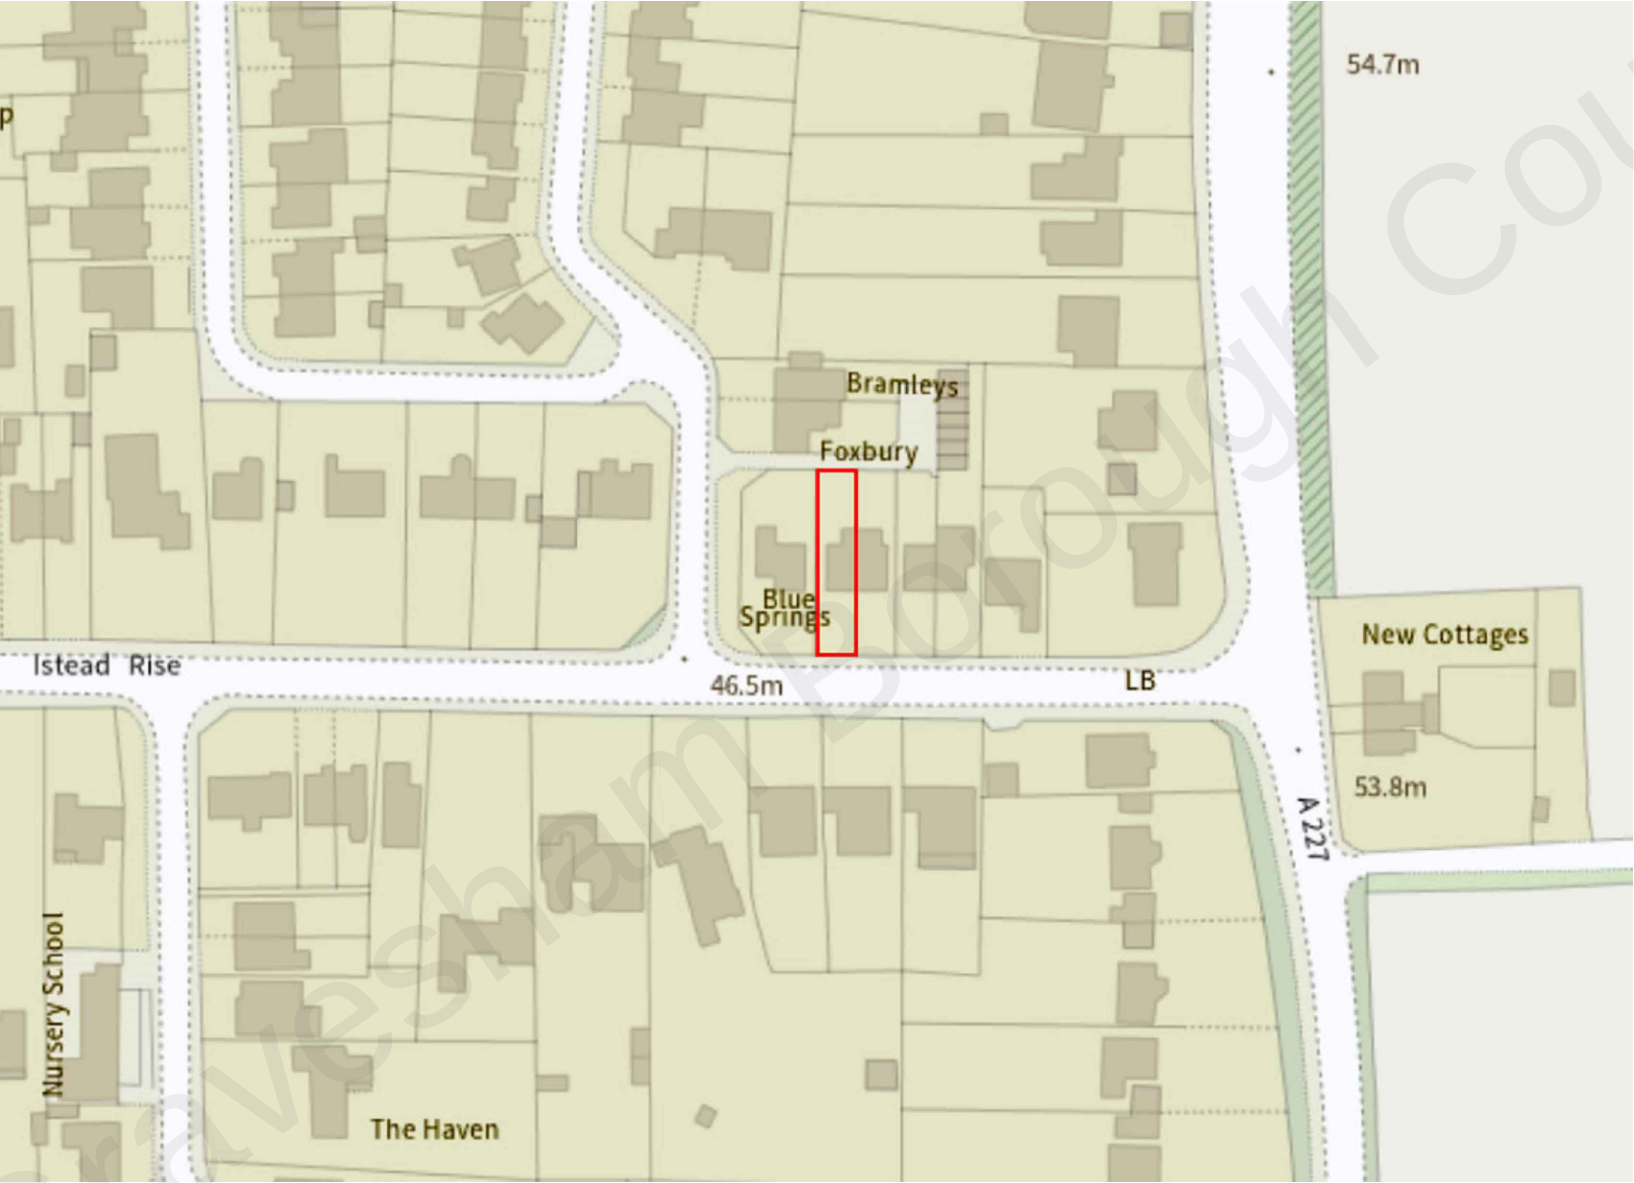

1 BLUETT STREET
MAIDSTONE ME14 2UG

ALL DIMENSIONS TO BE CHECKED ON SITE.
DRAWING TO BE READ IN CONJUNCTION WITH
STRUCTURAL ENGINEERS' DRAWINGS

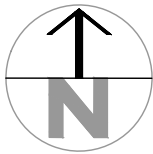

PRELIMINARY	☐	INFORMATION	☐
APPROVAL	☐	CONSTRUCTION	☐
TENDER	☐	*	☐
PLANNING	☒	*	☐
RECORD	☐	*	☐

CLIENT:
**ASHLEY
RESIDENCE**

PROJECT ADDRESS:
**#12 ISTEAD RISE
GRAVESEND
DA13 9JF**

DRAWN:	CHECKED:
JOM@GI	BMAC

REV	DESCRIPTION	DATE

DRAWING TITLE:
**SITE
LOCATION**

JOB CODE 2022/309	DRAWING NUMBER
DATE Feb. 22	A.01
SCALE 1/1250	