


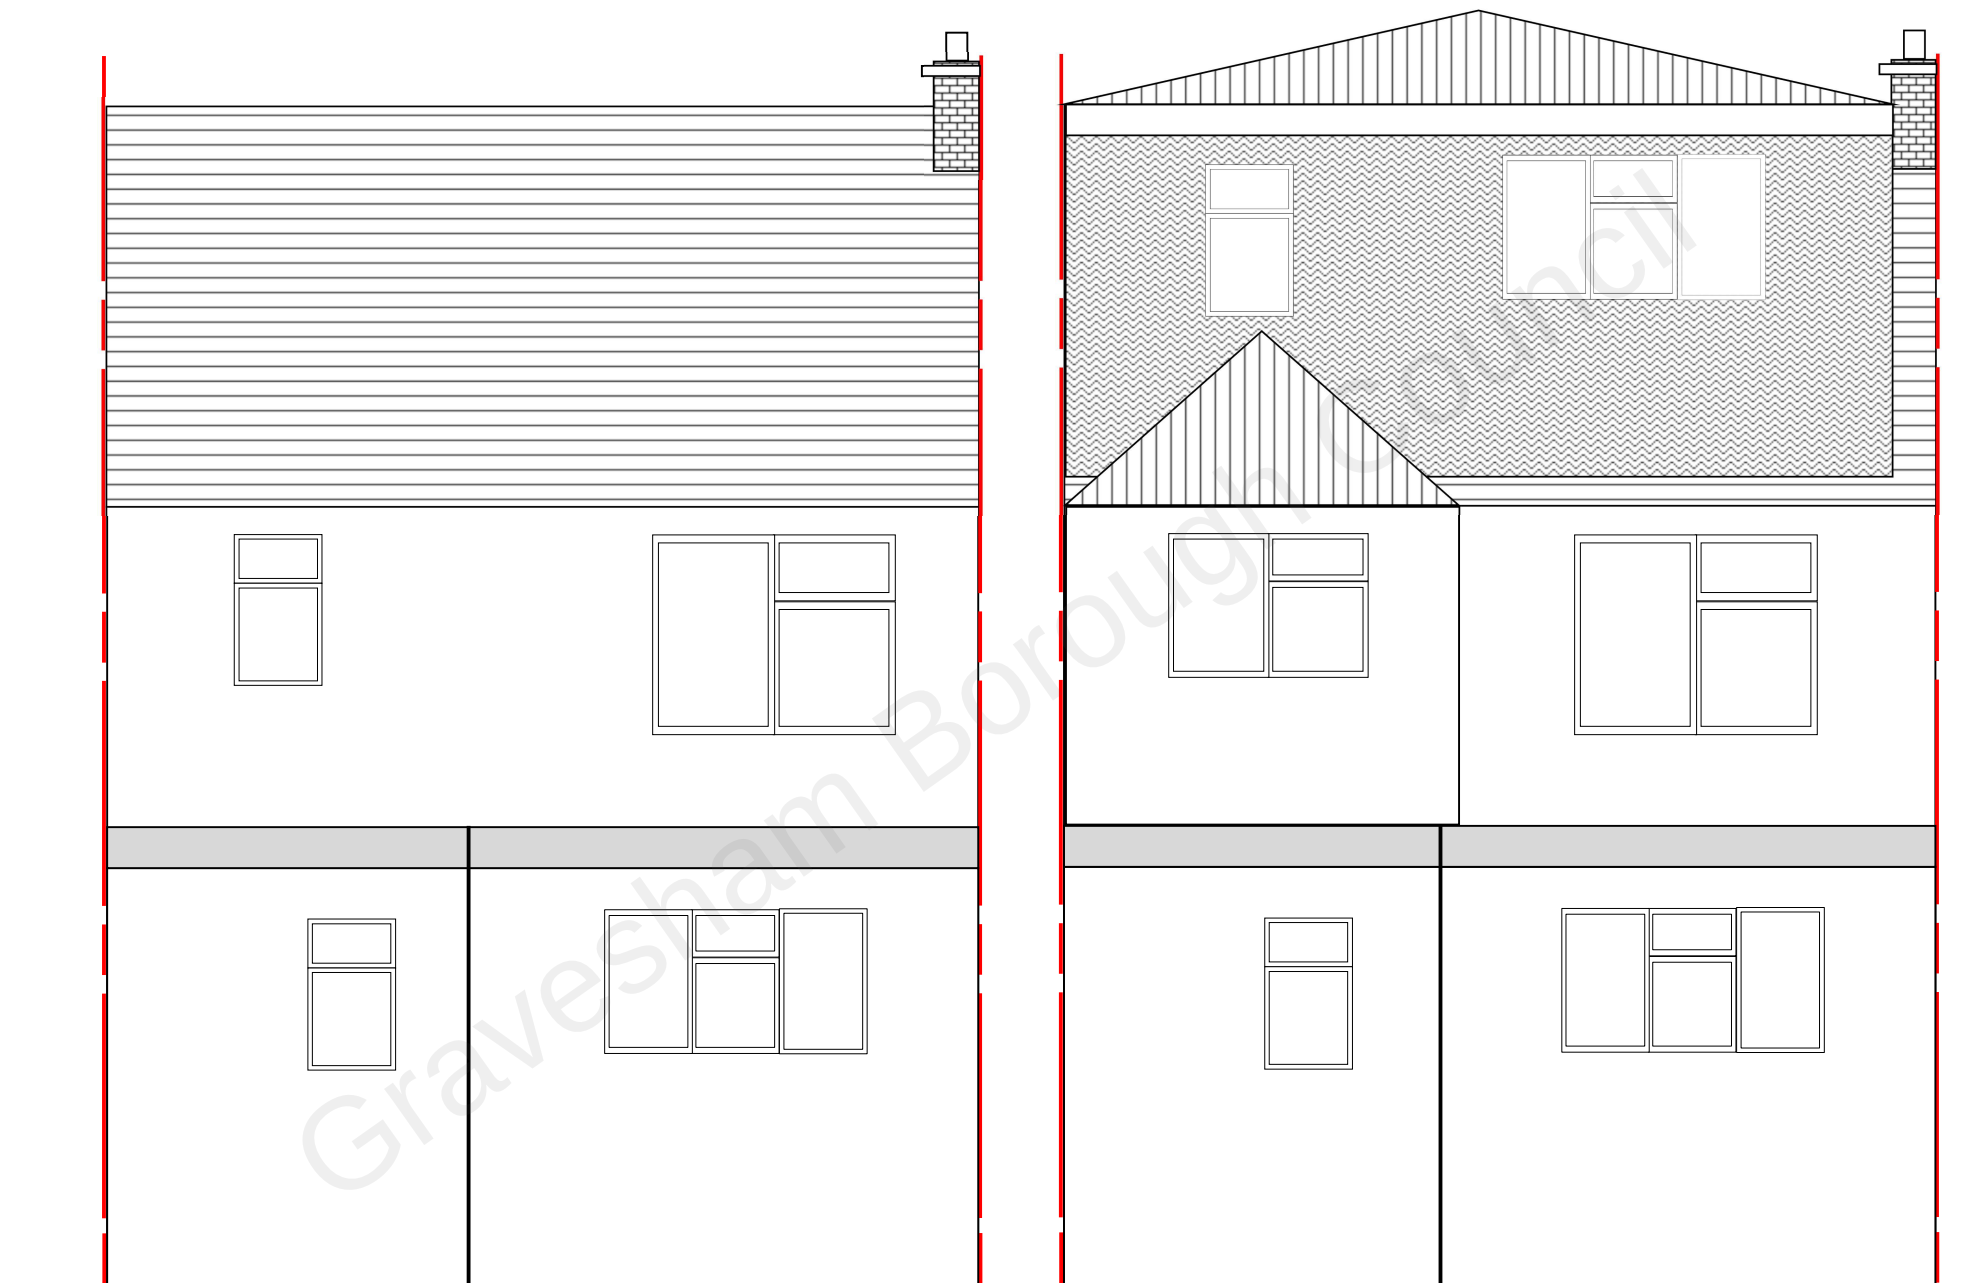

Existing Rear Elevation

Proposed Rear Elevation