


Over head wire nearest
7.15 m from corner
and 17.43 above eaves

K5


K6

K7

K8

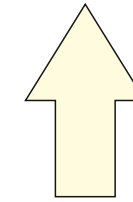


NORTH

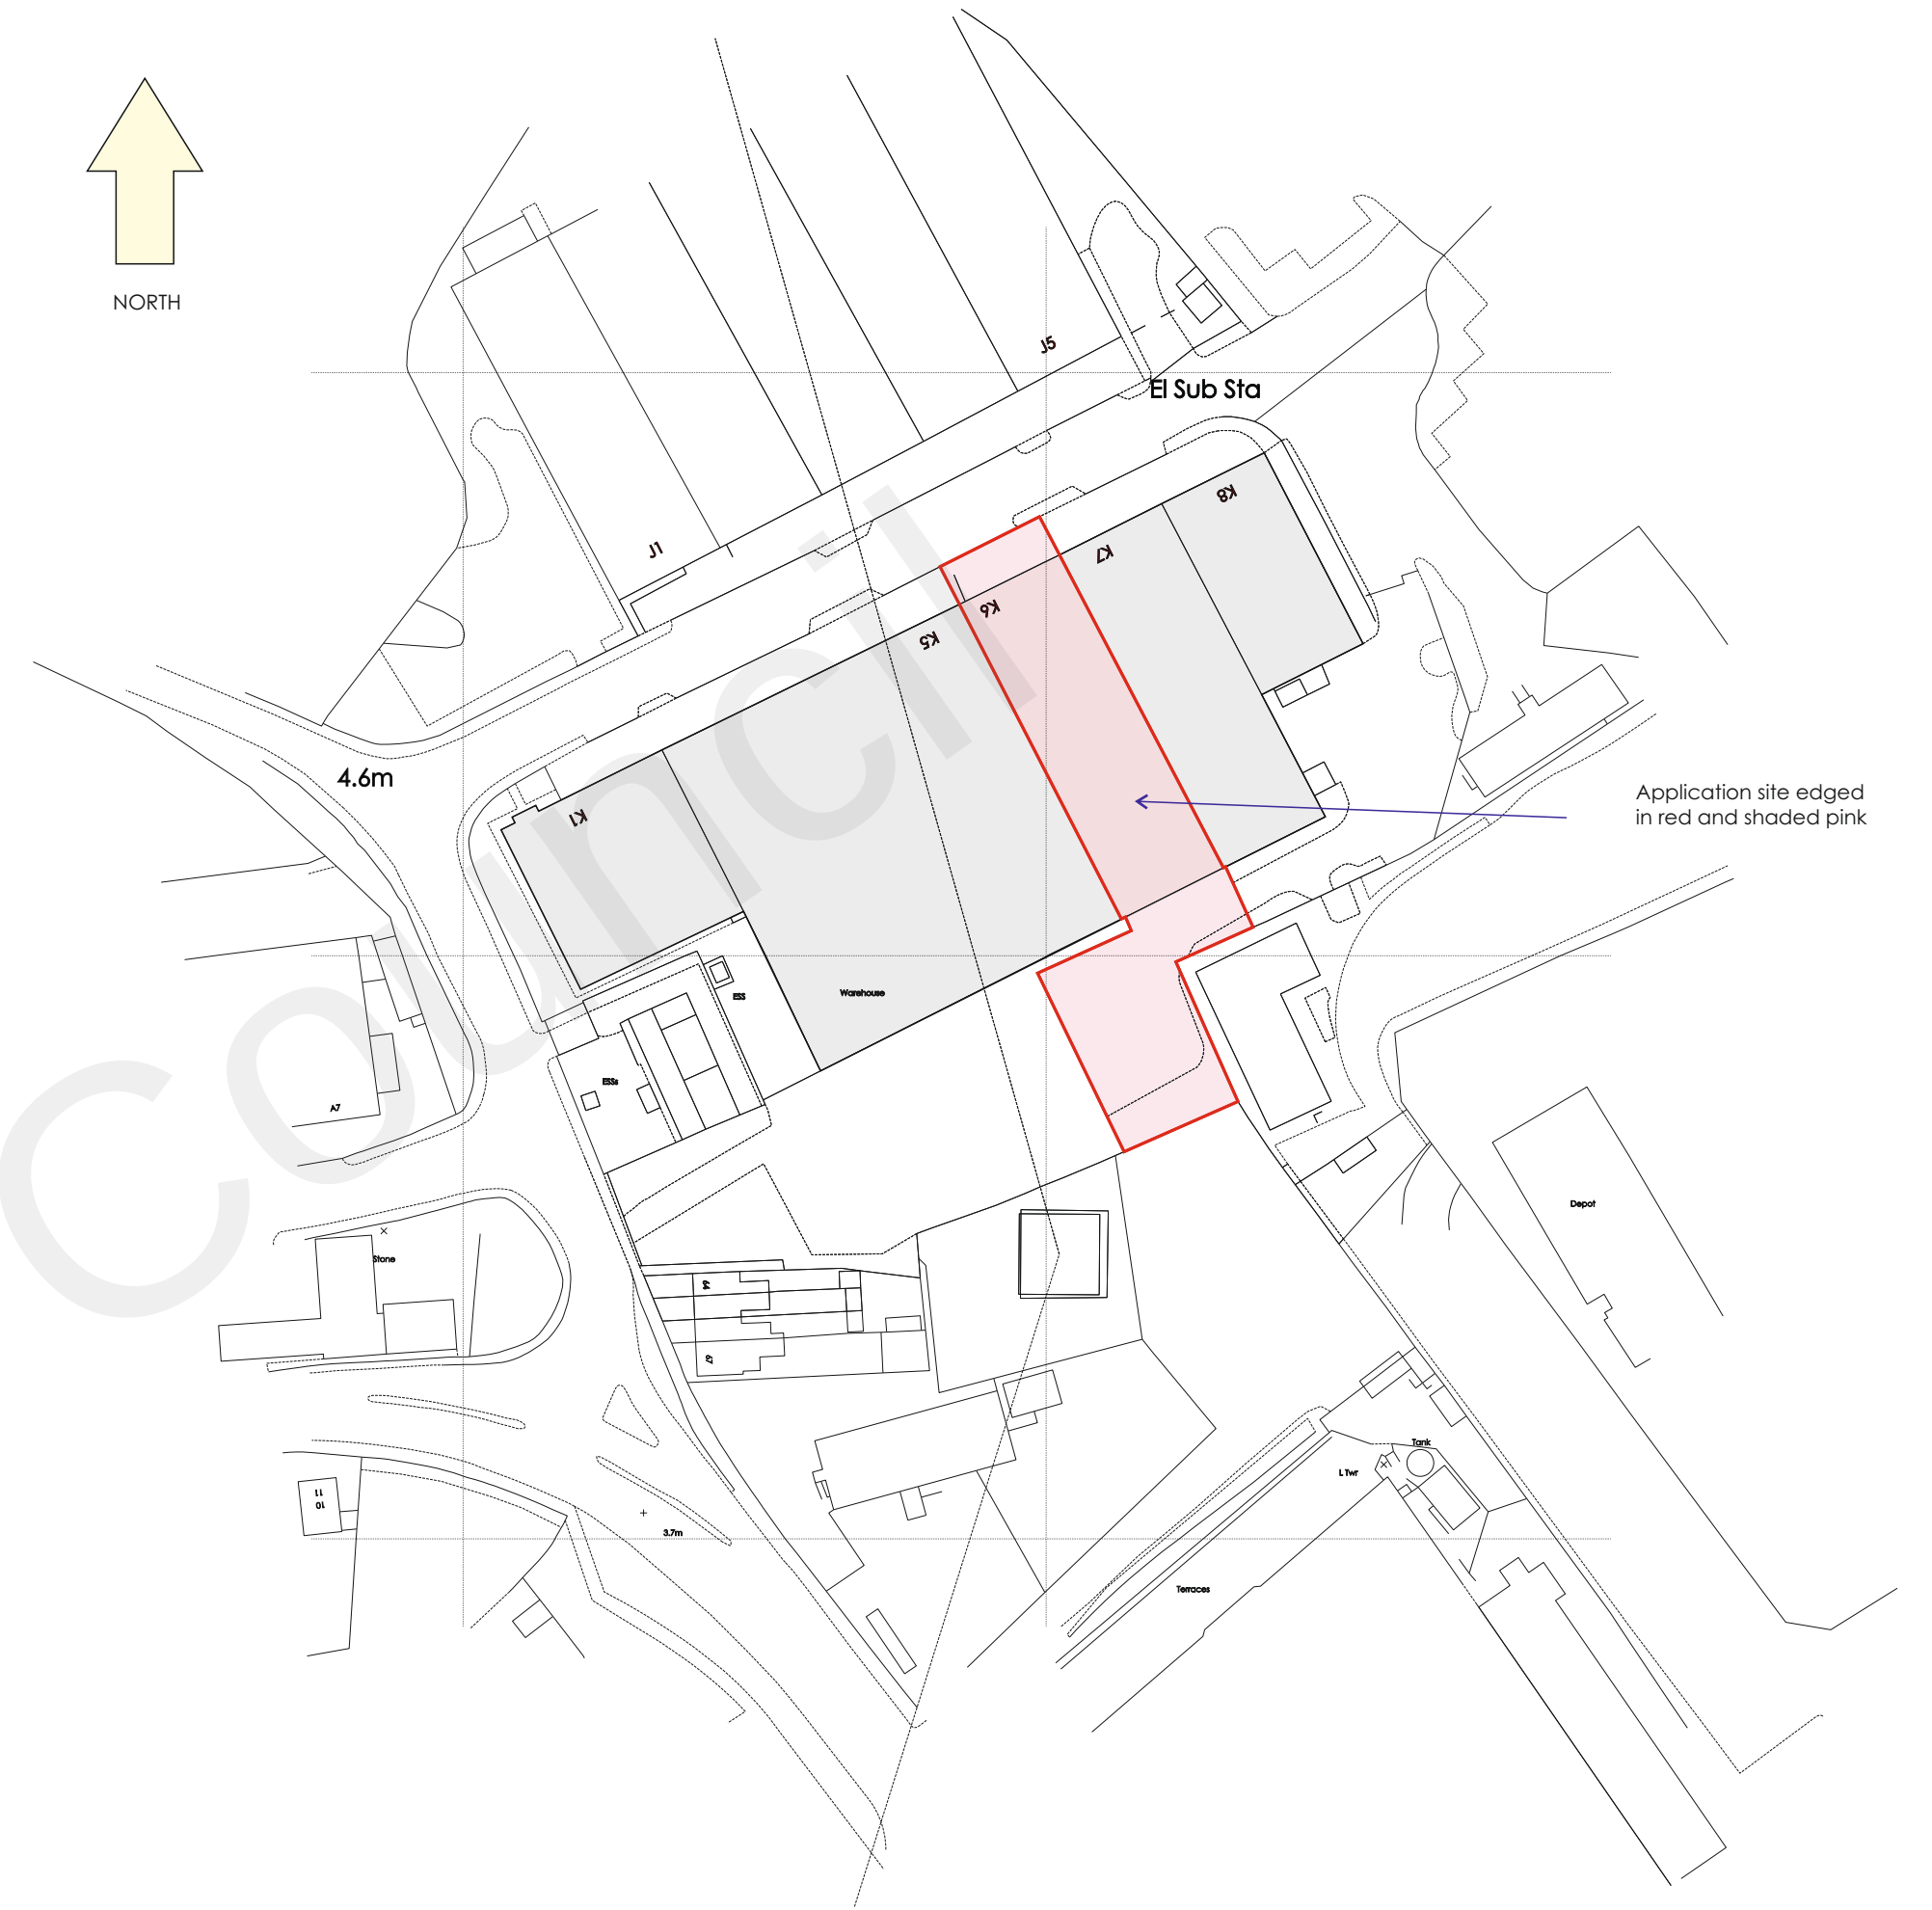

Application site edged
in red and shaded pink

Ordnance Survey (c) Crown Copyright 2021. All rights reserved. Licence number 100022432
GRID 100m

Site Location Plan - 1:1250 (25m Grid)

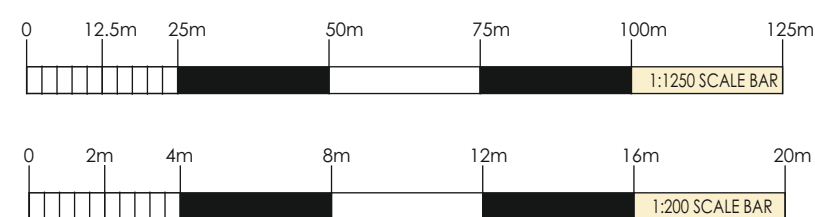

Existing Site Plan - 1:200

Jackson
Lift Group

Units 3/19, Ripery Business Park
Anchor and Hope Lane, Charlton
London SE7 7RX

Telephone 020 8293 4176
Facsimile 020 8305 0274
E Mail: info@jacksonlifts.com
Website: www.jacksonlifts.com



REVISIONS		
SCALES	1:200 1:1250	DRAWN RFW
DATE	June 2021	
DESCRIPTION	Site and Location Plans	
PROJECT	Proposed New Warehouse and Offices Unit K6 Lower Road Northfleet Kent DA11 9BL for: Jackson Family Holdings limited	

WARD + ASSOCIATES
THE HOO WROTHAM ROAD
MEOPHAM GRAVESEND KENT DA13 0HP

T: 01474 814196 M: 07771 863940
E: admin@wardassociates.co.uk W: www.wardassociates.co.uk
Skype User Name: ragerwardassociates

2521.WD.01