


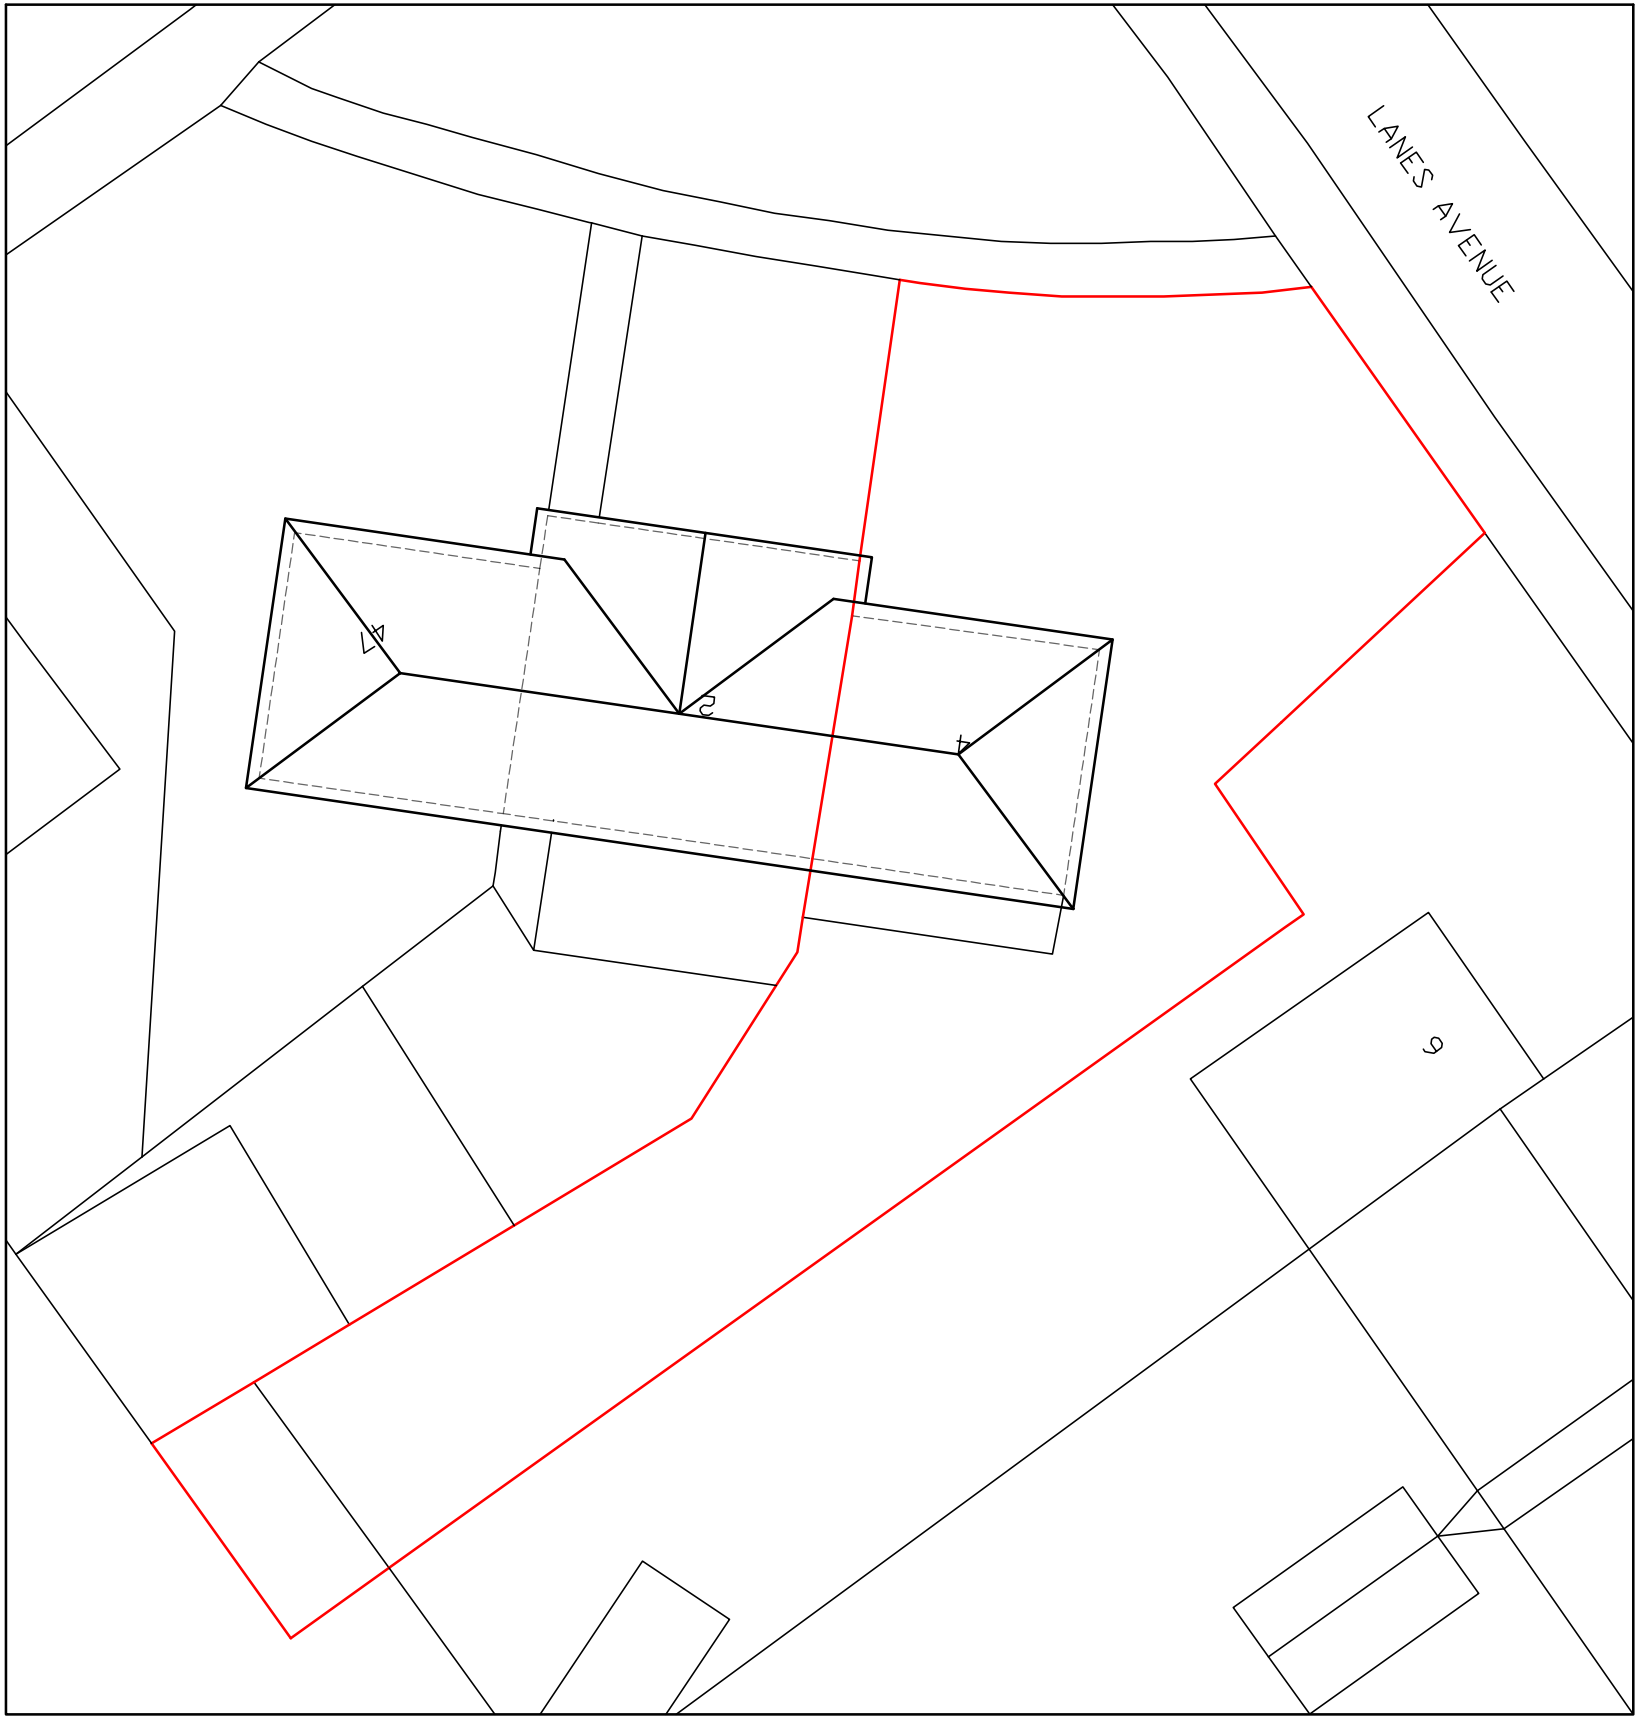


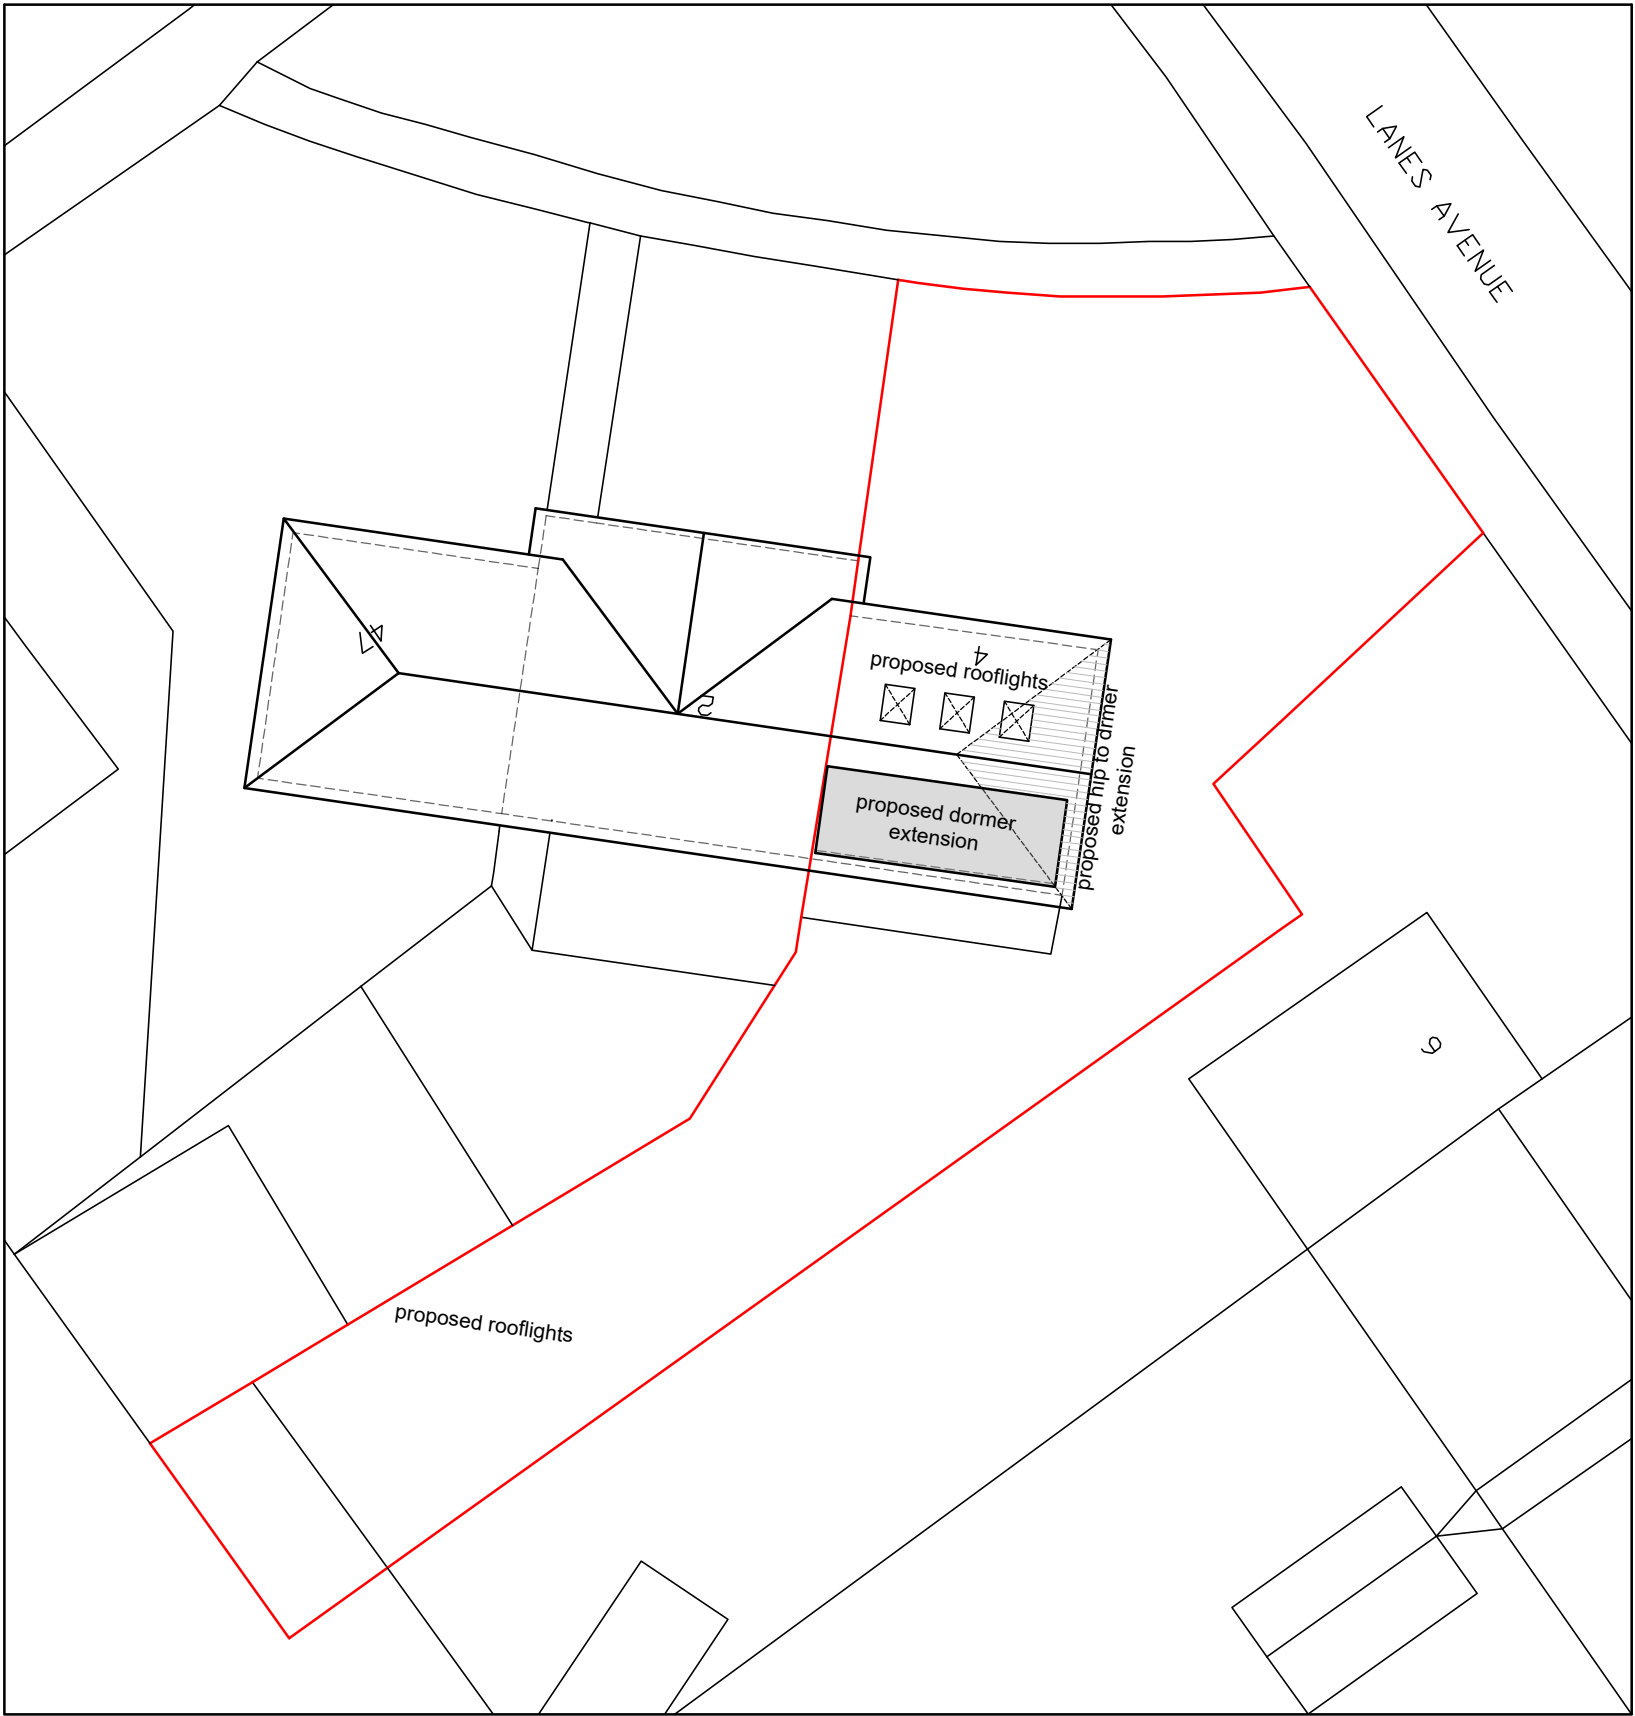

BLOCK PLAN
AS EXISTING
(1:200)

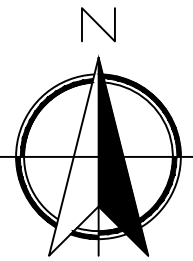

BLOCK PLAN
AS PROPOSED
(1:200)

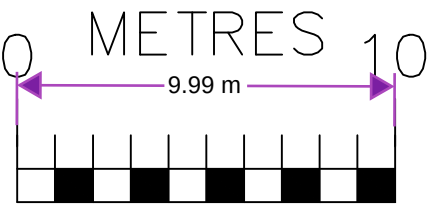

Date	No	Revision

Penfold Project Services

Epmarket, Wrotham Road, Meopham, Kent, DA13 0JH
Telephone: 01474 816690
e-mail: apenfold448@btinternet.com

Job Title: 4 LANES AVENUE
NORTHFLEET
KENT
DA11 7HR

Dwg Title: BLOCK PLAN
AS EXISTING &
AS PROPOSED

Scale: 1:200 @ A3

Dwg No.: 104

Date: July 2024