




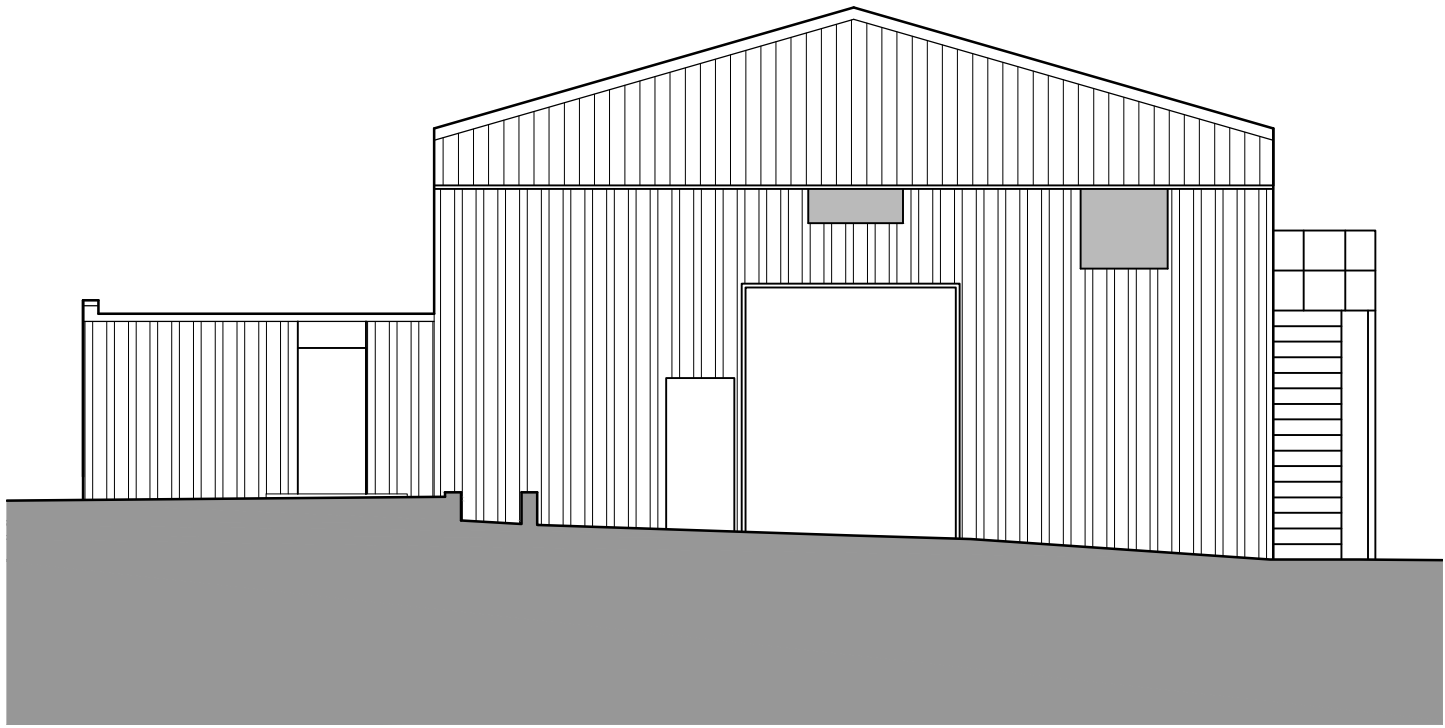


Existing Front (South West) Elevation  
1:100

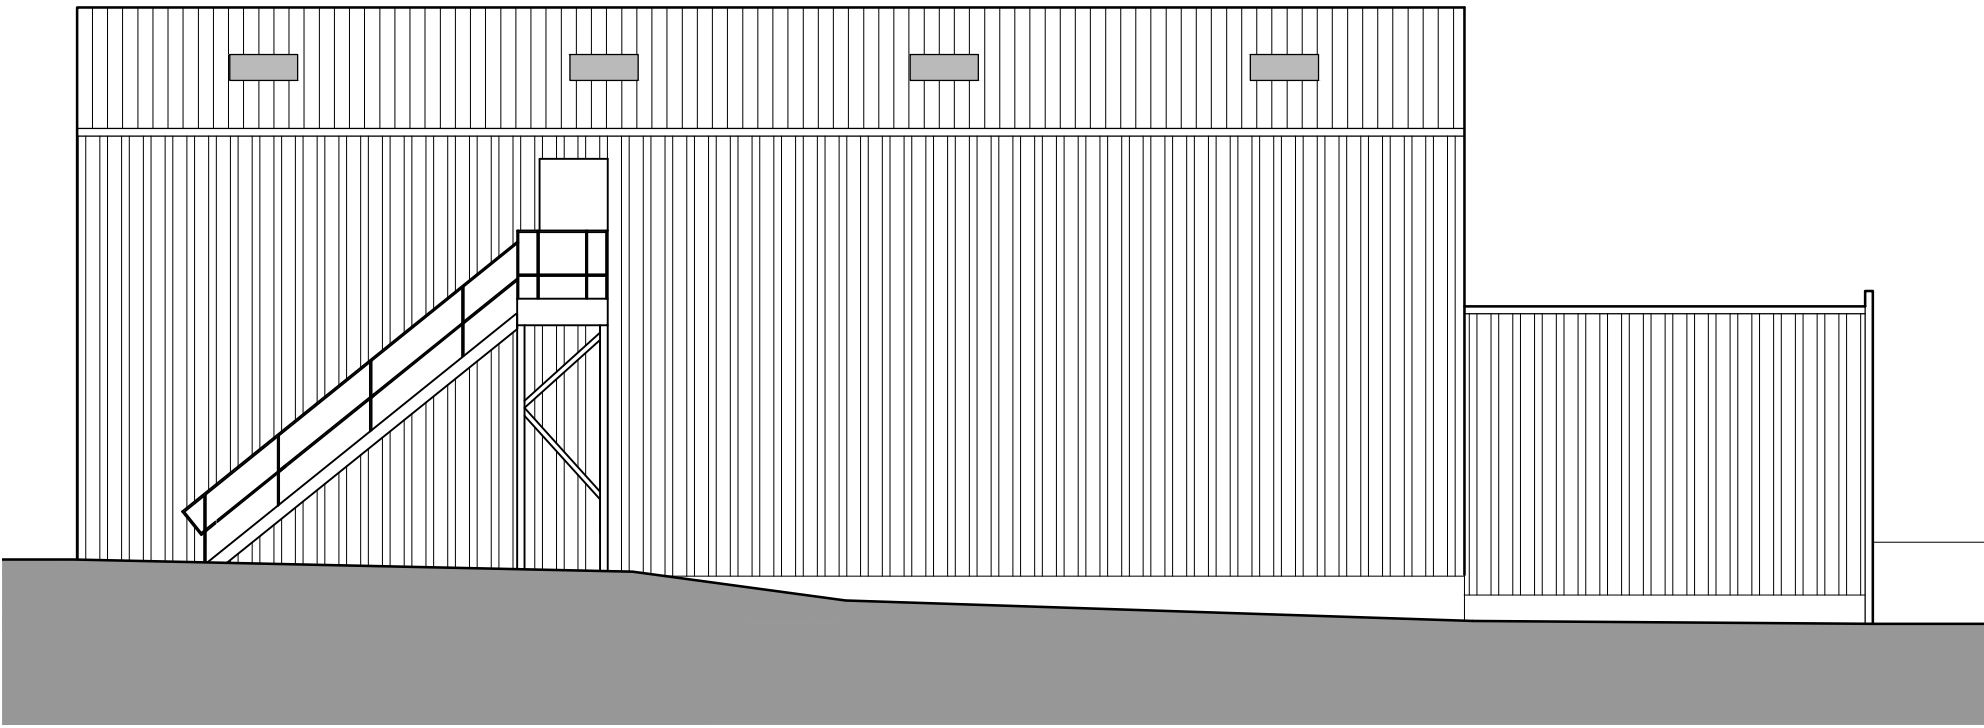

Existing Side (South East) Elevation  
1:100

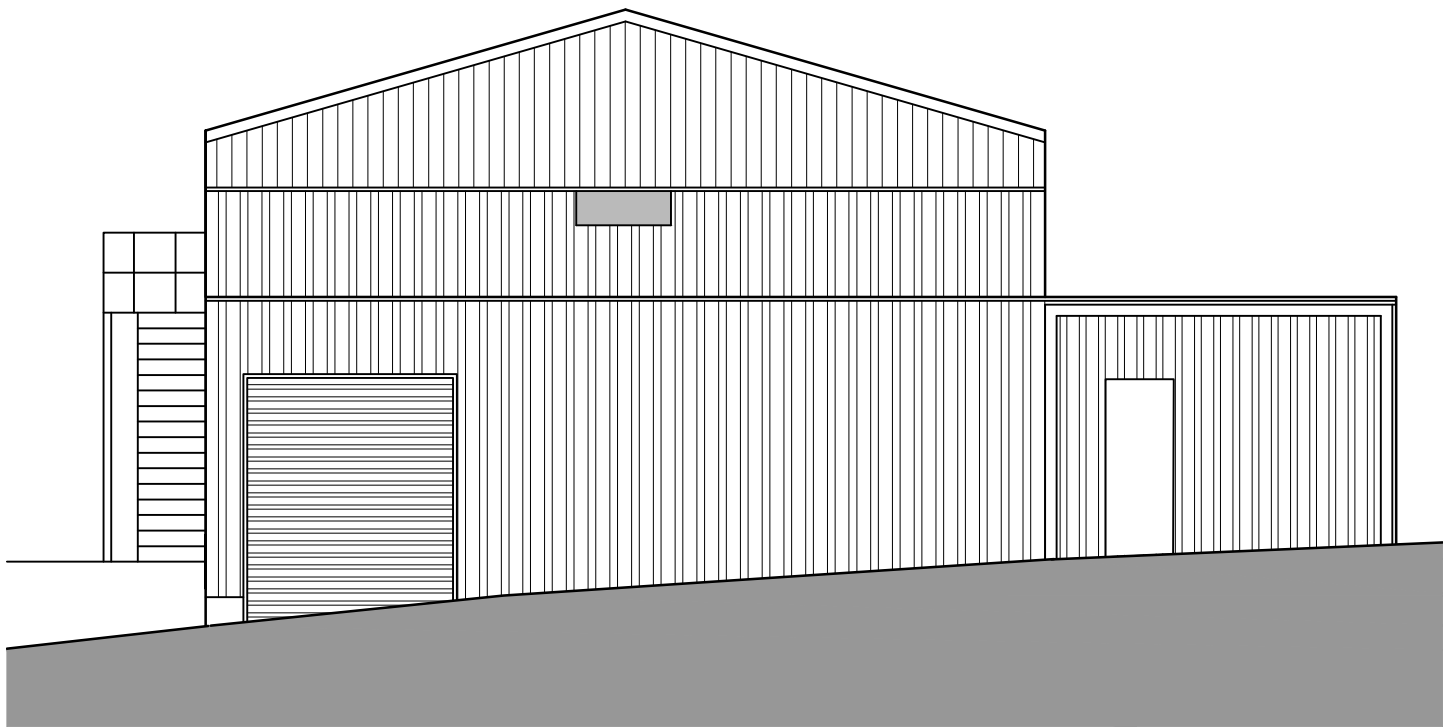

Existing Rear (North East) Elevation  
1:100

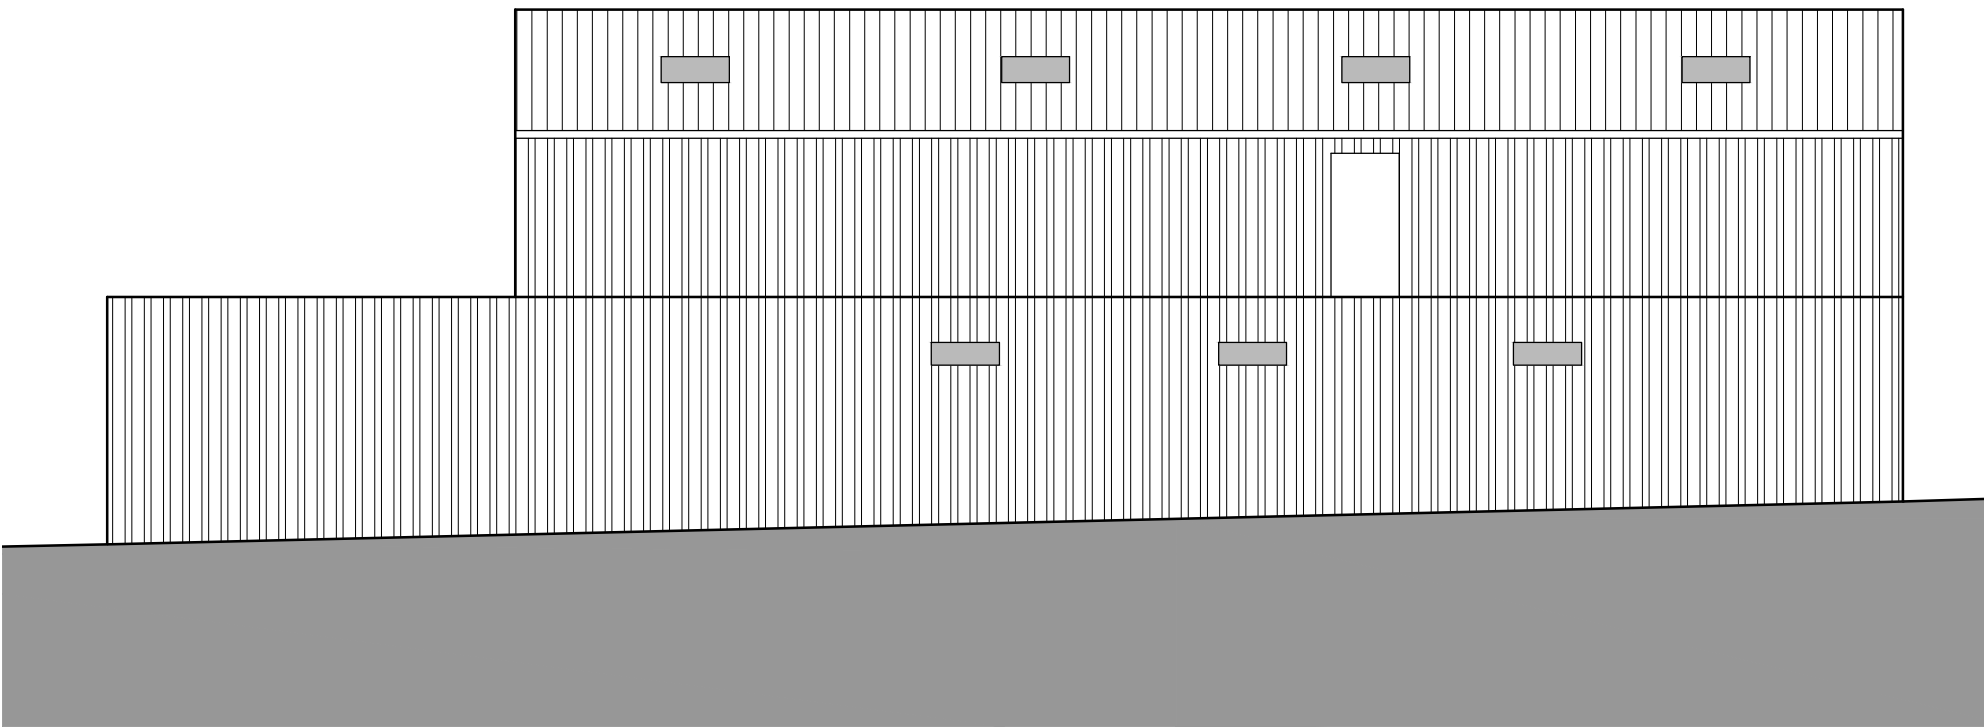

Existing Side (North West) Elevation  
1:100