




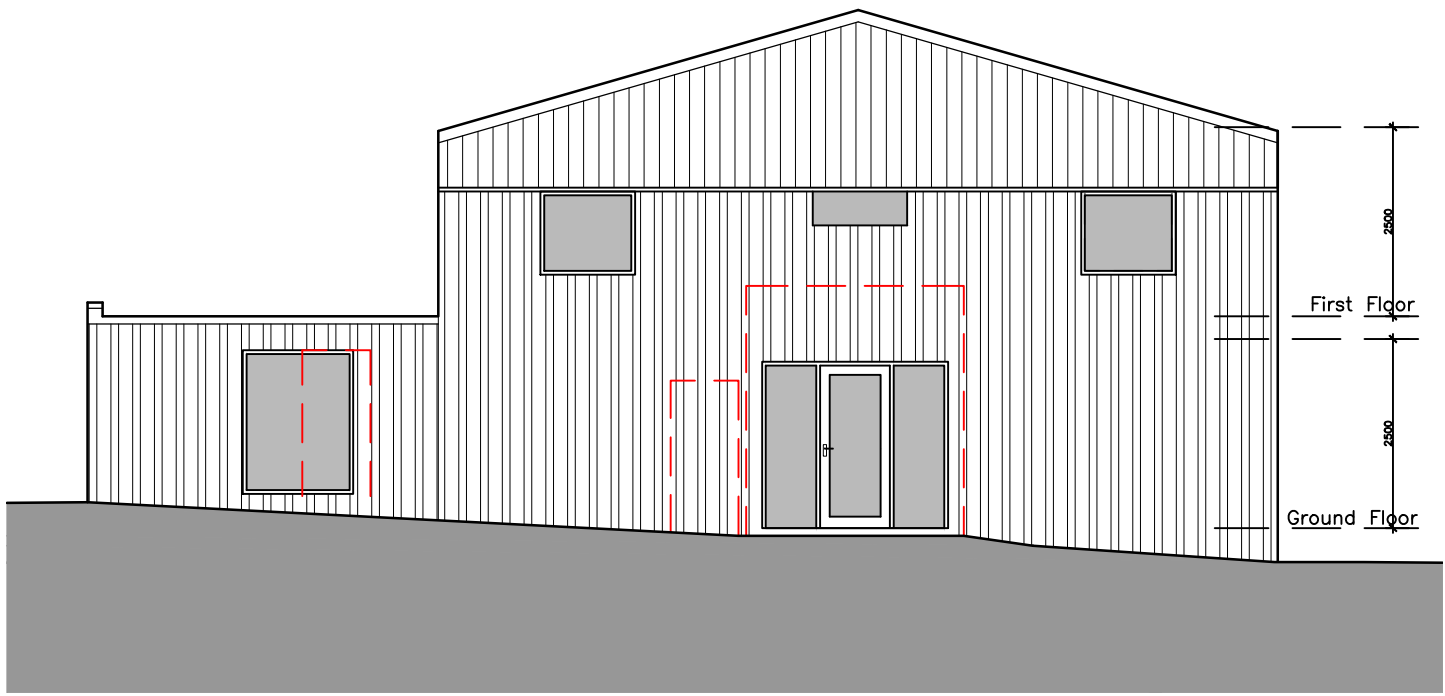


Proposed Front (South West) Elevation
1:100

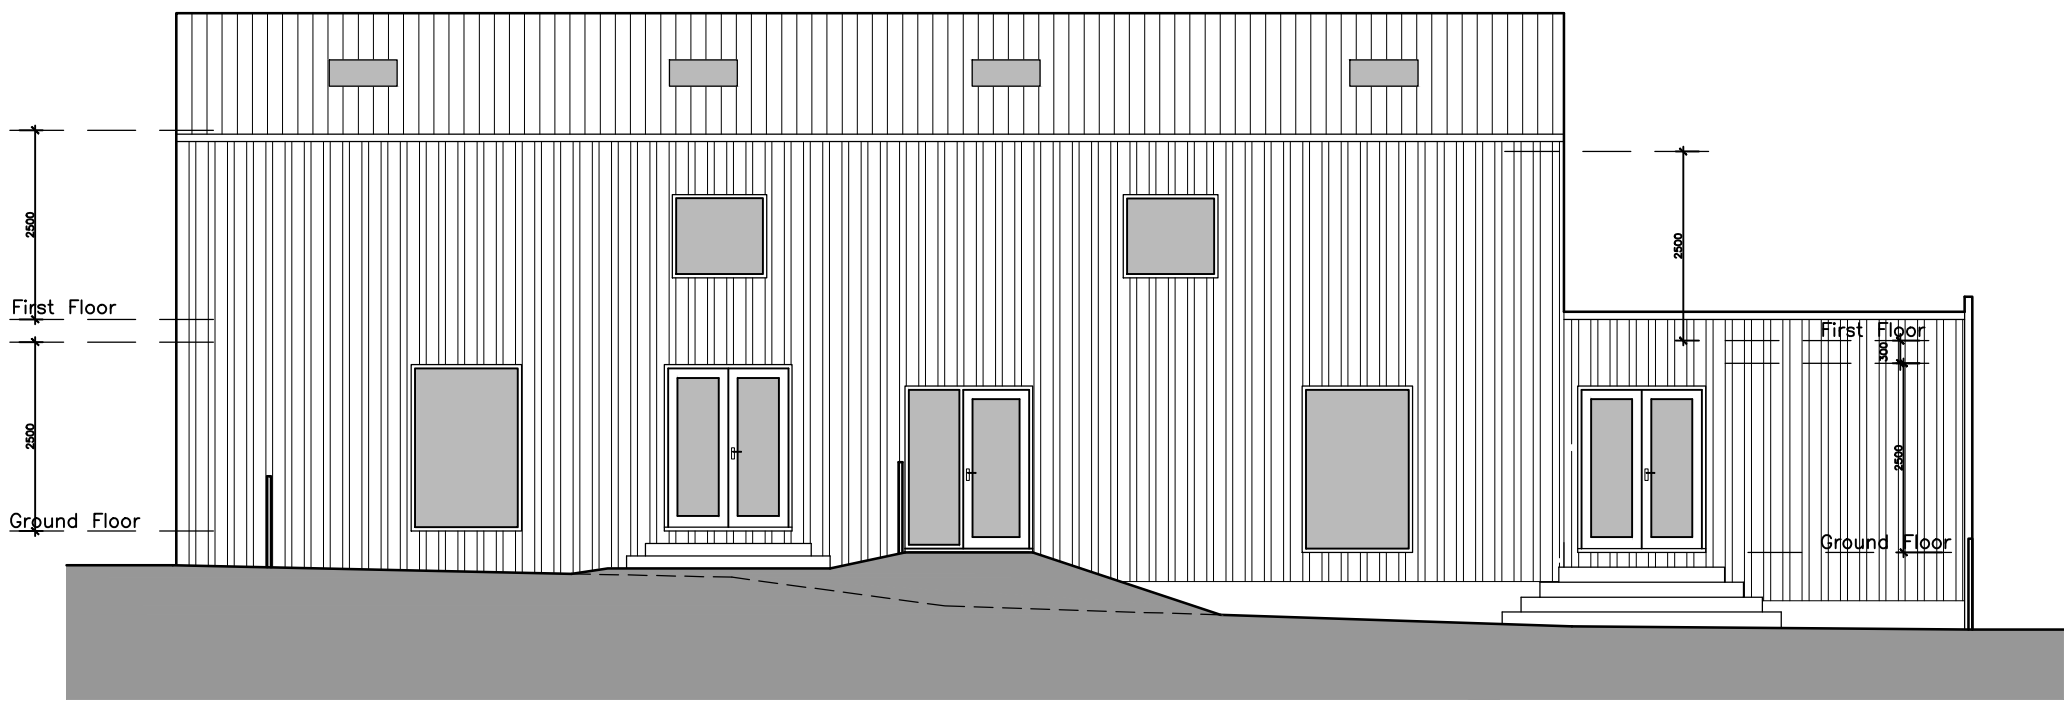

Proposed Side (South East) Elevation
1:100

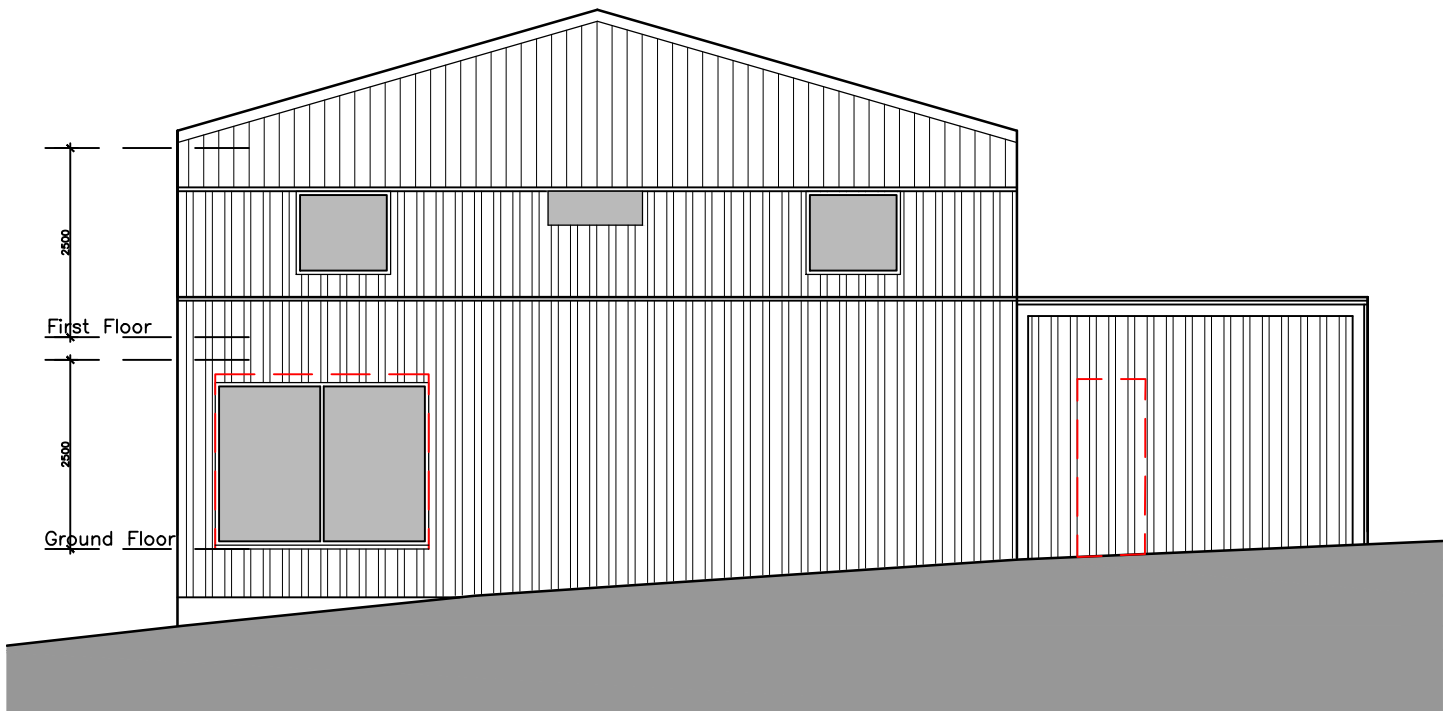

Proposed Rear (North East) Elevation
1:100

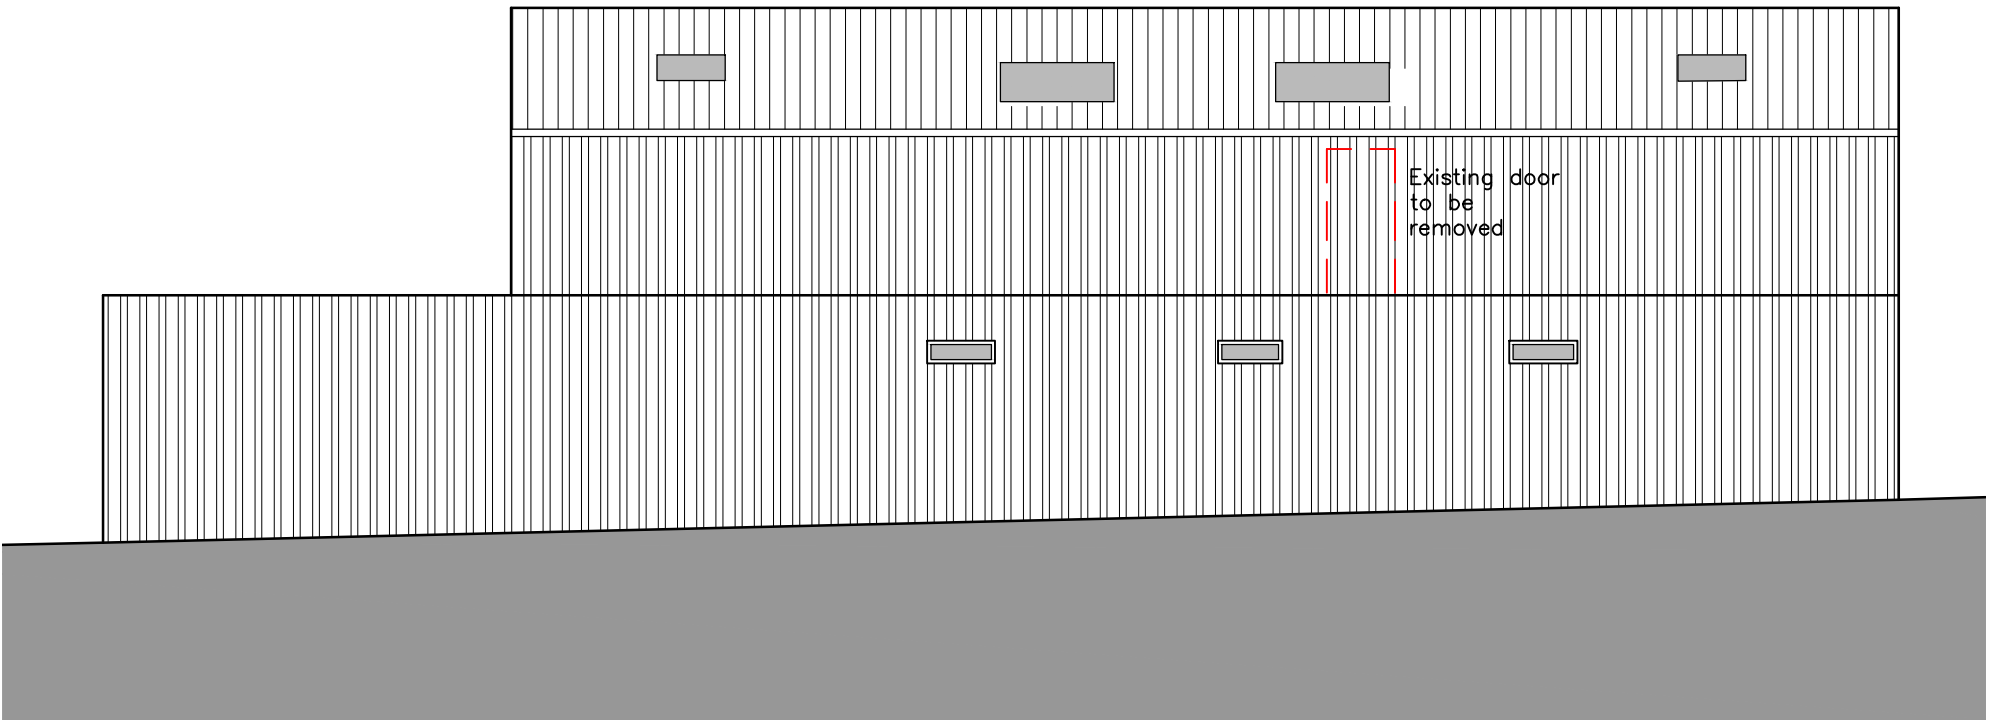

Proposed Side (North West) Elevation
1:100

Project Title Rutherford Stables, Hermitage Road, Higham ME3 7NE		Job No 3861
Drawing Title Proposed Elevations	Drawing No 06	Revision -
Date 29.06.2023	Drawn by DA	Checked by PN
Scale 1:100 @ A1	Note	