


SIDE


SIDE

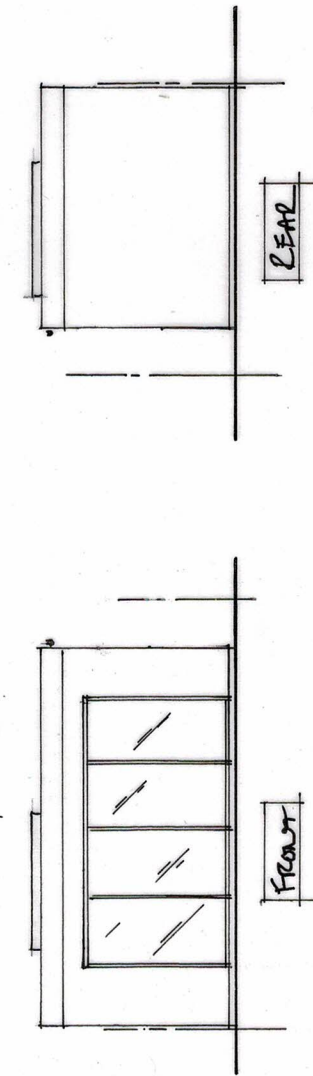

REAR

FRONT


PROPOSED ELEVATIONS 1:100

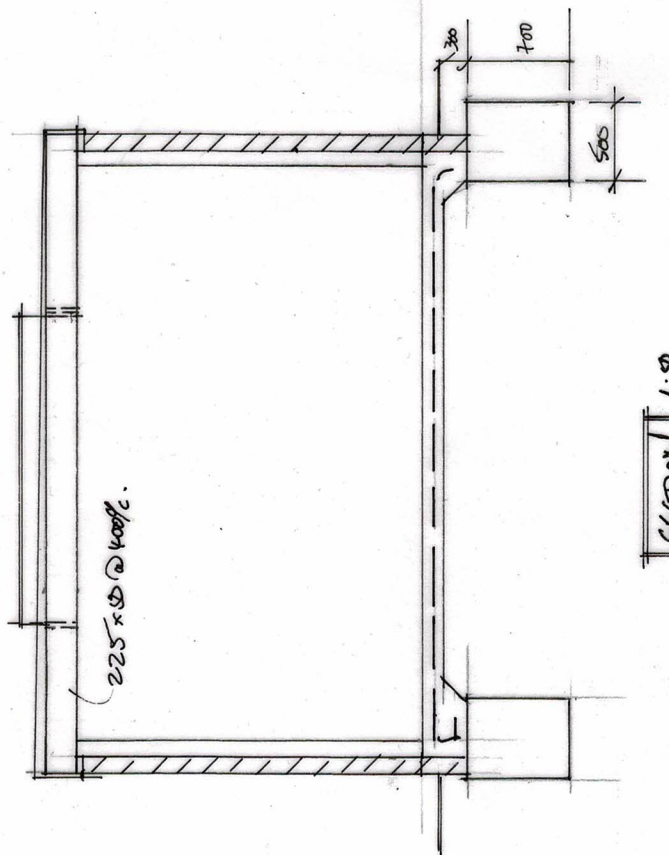

SECTION 1:50

1:100 0 1 2 3 4 5 6 7 8

1:50 0 1 2 3 4

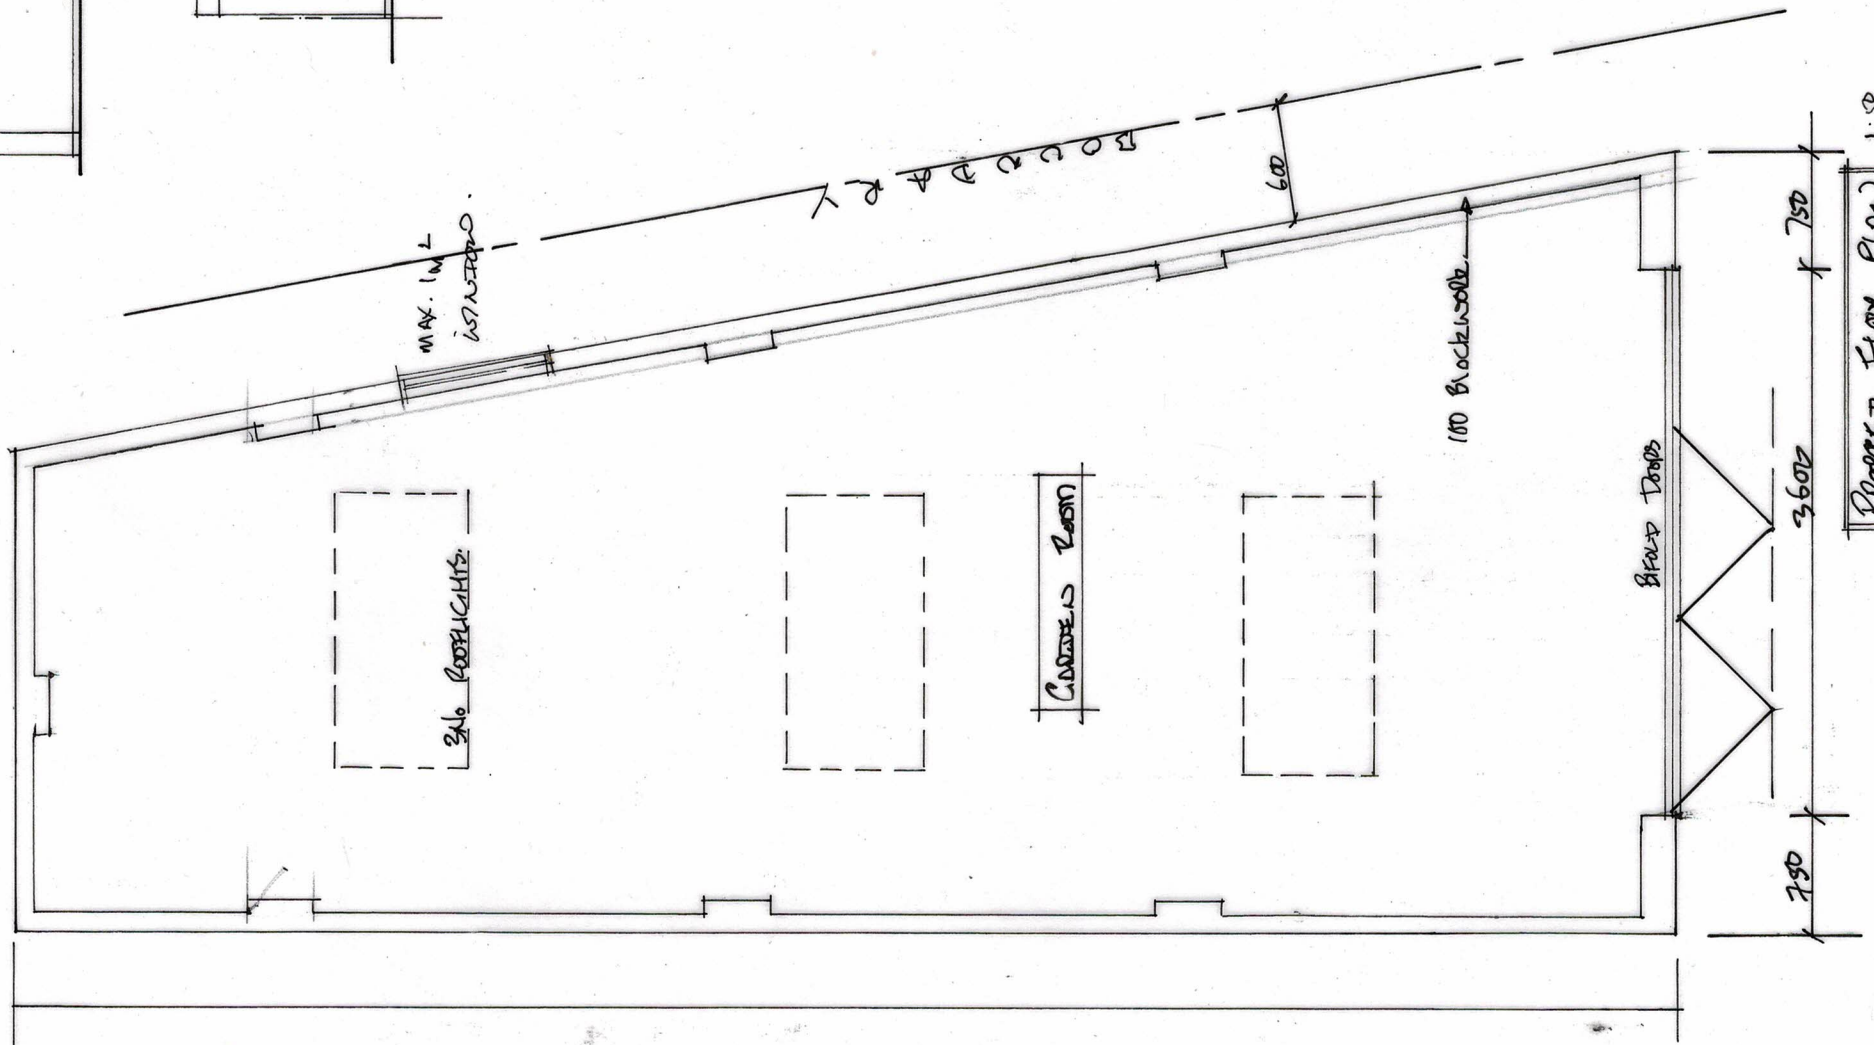

PROPOSED FLOOR PLAN 1:50

DETACHED CONDENSER ROOM		MR. J. PETTMAN	
		10 HORTON ROAD	
		NORTHWEST	
		BENT DALL 7MF	
SCALE 1/50	DATE 1/7/23	DRAW No.	23/06/04 01