


~~PROPOSED~~ Block Plan - 10 HARDEN RD, GRAVESEND.

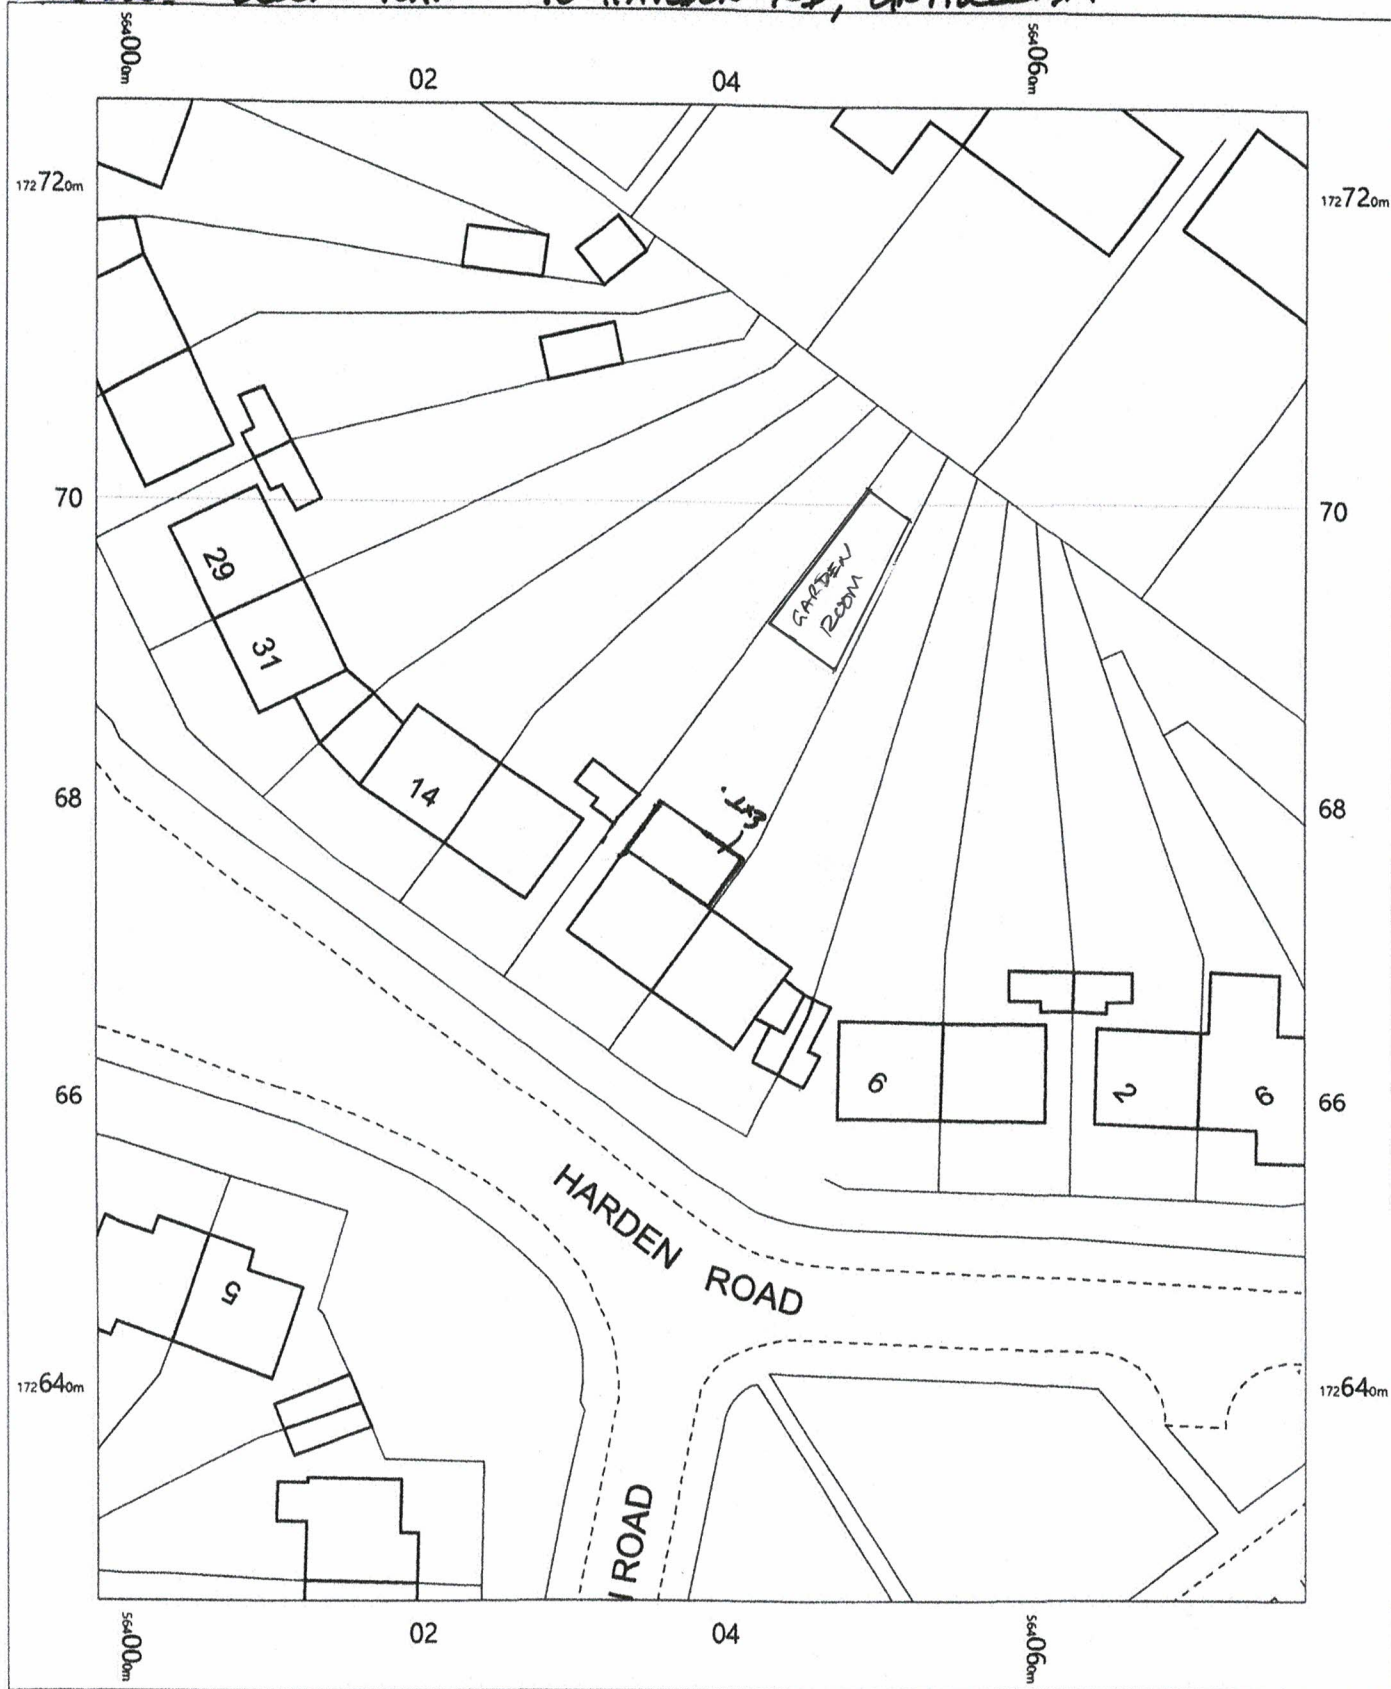

OS MasterMap 1250/2500/10000 scale
Tuesday, July 20, 2021, ID: CM-00978141
www.centremapslive.co.uk

1:500 scale print at A4, Centre: 564038 E, 172676 N

©Crown Copyright Ordnance Survey. Licence no. 100019980

