


GENERAL NOTES:

KEY:

-  BUILDING
- (28 BELTANA DRIVE)
-  SITE BOUNDARY LINE
-  BUILDING BOUNDARY LINE

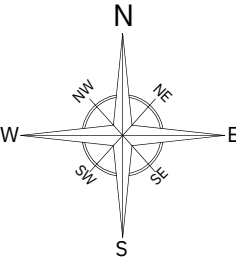

B	Issue For Approval	12/20
A	Issue For Approval	11/20
No	Revision / Issue	Date

Site :
28 Beltana Drive,
Gravesend,
Kent,
DA12 4BS

Project Title :
Planning Application for a Single
Storey Rear Extension & Internal
Configuration Under
Householders Planning Application

Client :
Mr. Jagjit Singh Dhaliwal
28 Beltana Drive,
Gravesend,
Kent,
DA12 4BS

Do not scale from this drawing. The information may be
suitable for discussion purposes and for obtaining
Planning Approval Only. This drawing is NOT for
construction purposes and should not be relied upon
for any other works. This drawing is copyright and may
not be copied or altered in any way except by way of
written permission from the designers.

Copyright 2020 - 2023



Project Ref No : ABP-BD28-01	Sheet No : P-0
Date : November 2020	Drawn By : ABP
Scale : VARIES @ A-3	

Proposed drop kerb in tarmac


9m Width (excluding current drop)

Driveway depth 3.5m


Footpath Depth 2m

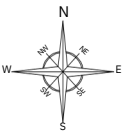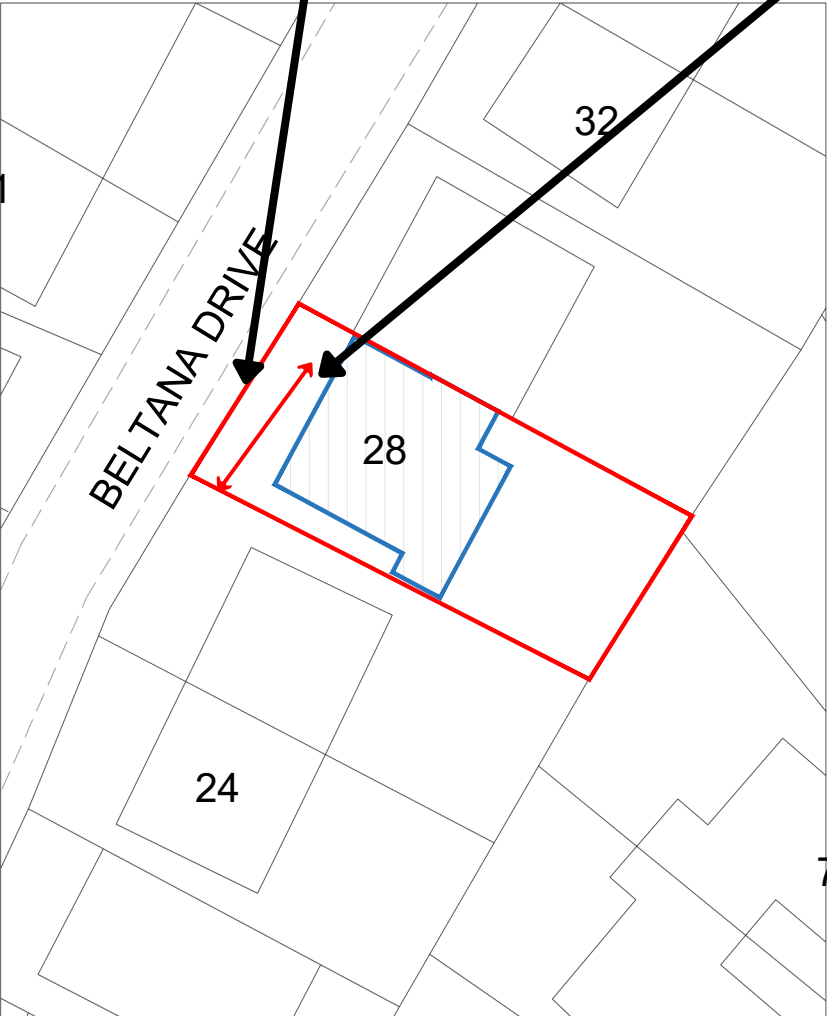

BUILDING BOUNDARY
Scale: 1/500

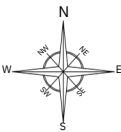

SITE BOUNDARY
Scale: 1/1250

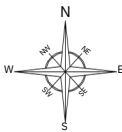

LOCATION PLAN
Scale: 1/1250

SCALE: 1:500

0 25m

SCALE: 1:1250

0 50m