

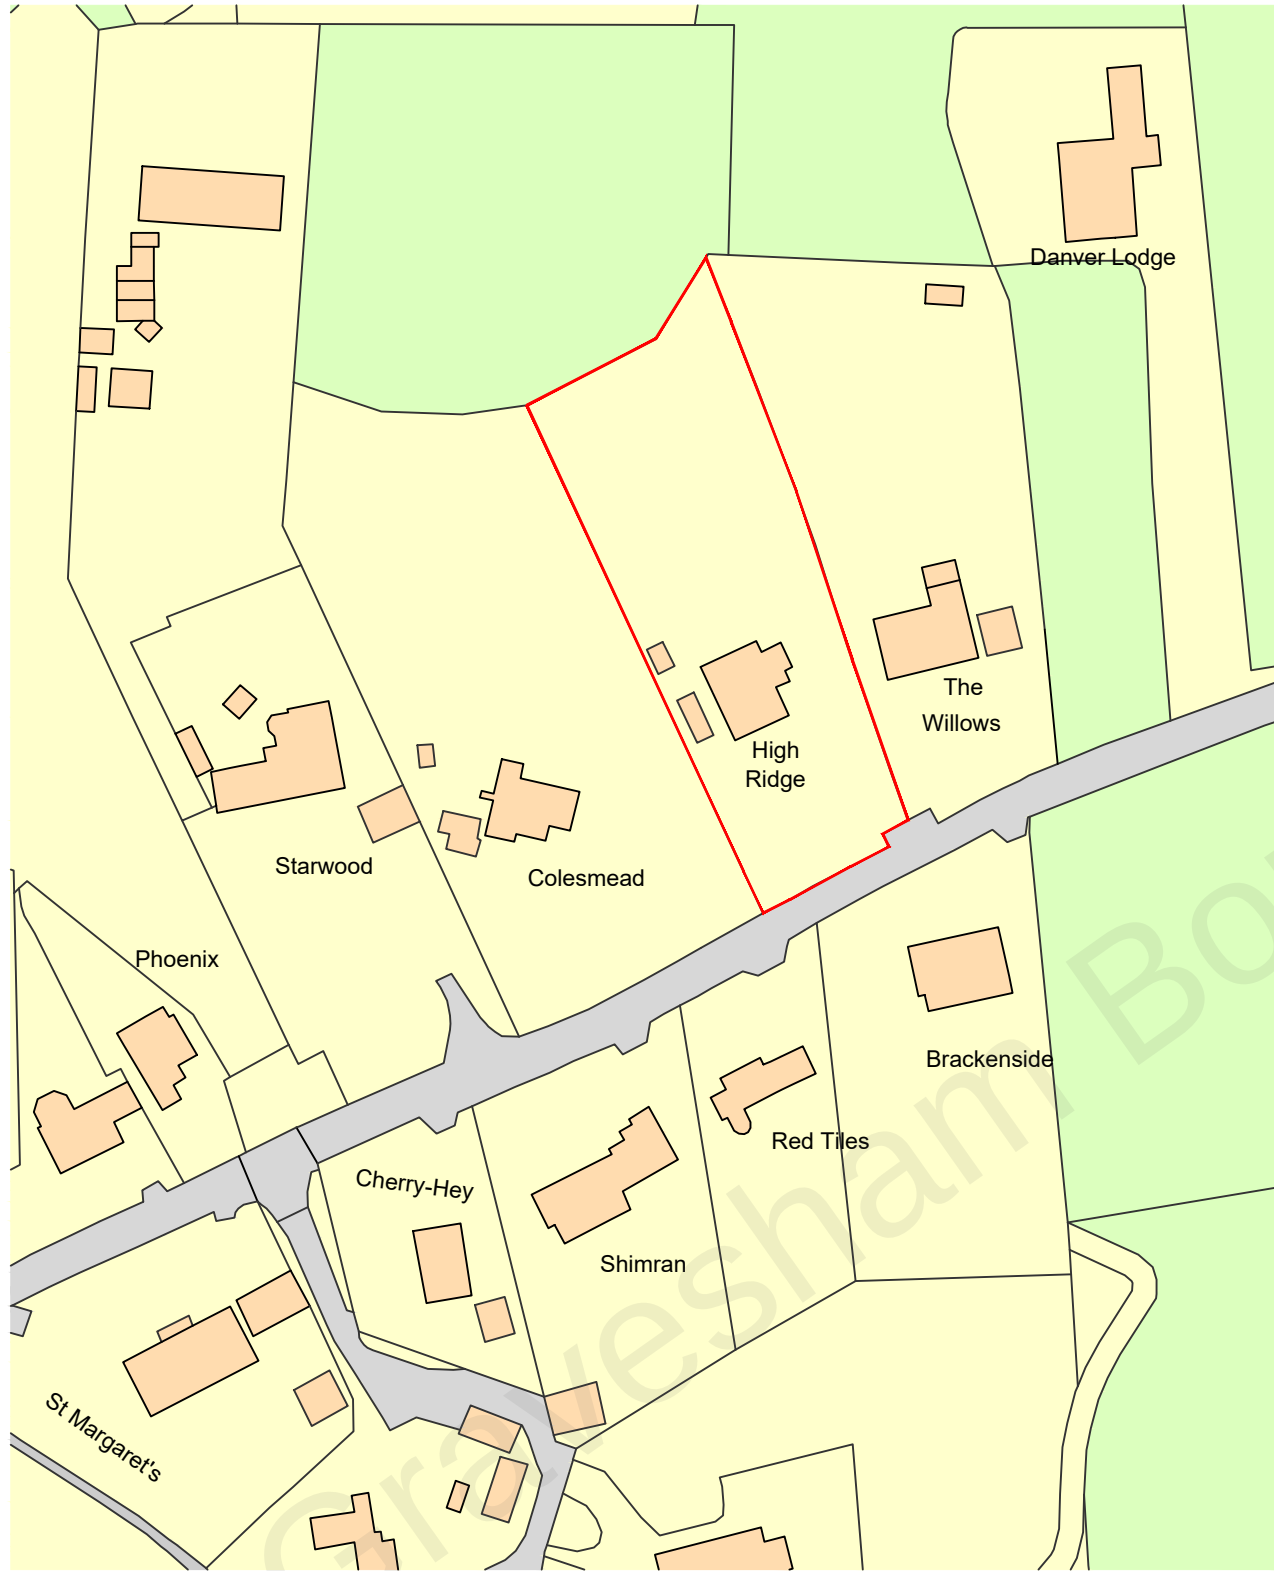


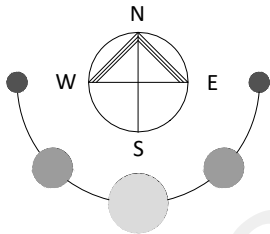

Ordnance Survey, (c) Crown Copyright 2021. All rights reserved. Licence number 100022432

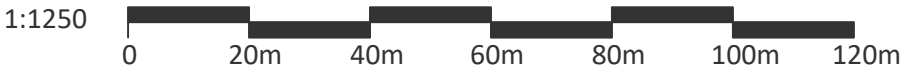

F O R A P P R O V A L

CLIENT Mr & Mrs Molloy	PROJECT High Ridge Pear Tree Lane Shorne Kent DA12 3JU	DRAWN SP	DATE Feb 2022	SCALE 1:1250	DWG SIZE A3
WORK STAGE Planning	DRAWING Location Plan	DRAWING NO. SP-480-P-10-01	REVISION.		