


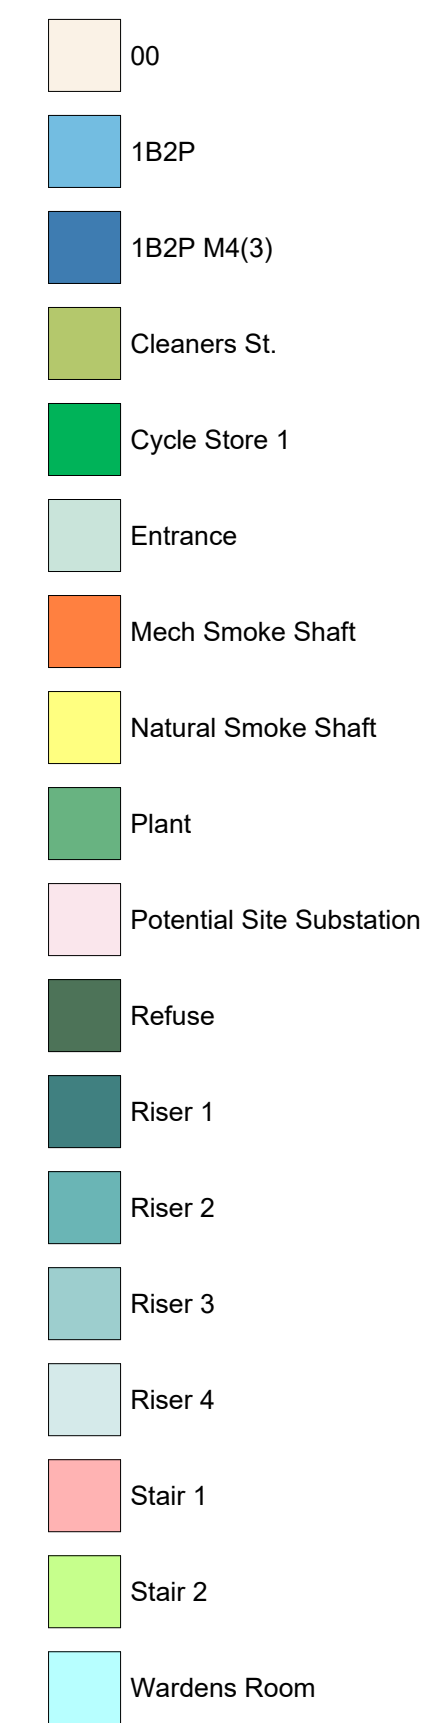

This drawing is prepared for the specific project stage in the Drawing Status section below and it is not intended to be used for any other purpose. Whilst all reasonable efforts are used to ensure drawings are accurate, JTP accept no liability for any reliance placed on, or use made of, this plan by anyone for purposes other than those stated in the Drawing Status below.



Gravesham
Community
Investment Partnership

jtp

JTP Studios, Unit 5
The Rum Warehouse
Pennington Street
London, E1W 2AP
+44 (0) 20 7017 1780
www.jtp.co.uk

Project
Milton Place

Drawing Title

Apartment Block - Level 00

Drawing No.

02324-JTP-MP-00-DR-A-10101

Scale @A1 1 : 100 Job Ref. 02324

Drawing No. 10101

Scale Bar



0 1 2 3 4 5 m

Revision. P3