


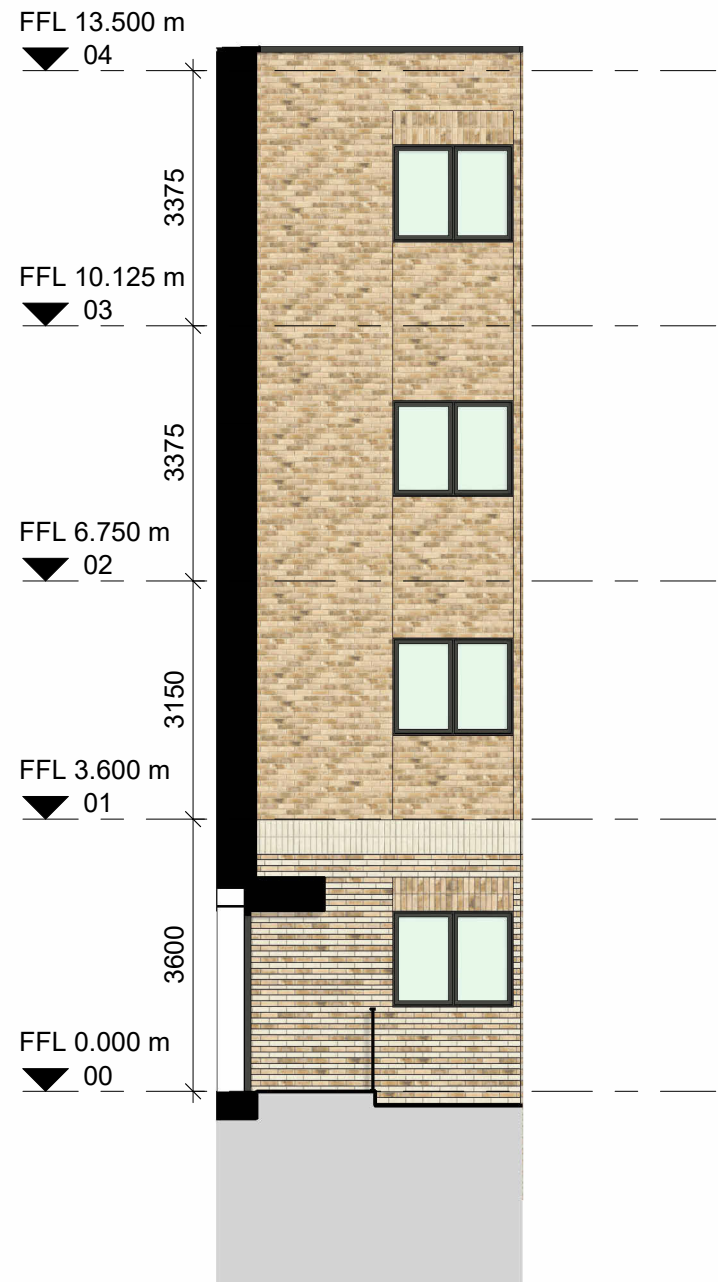


Apartment Elevation 5
1 : 100



Apartment Elevation 6
1 : 100



Apartment Elevation 7
1 : 100

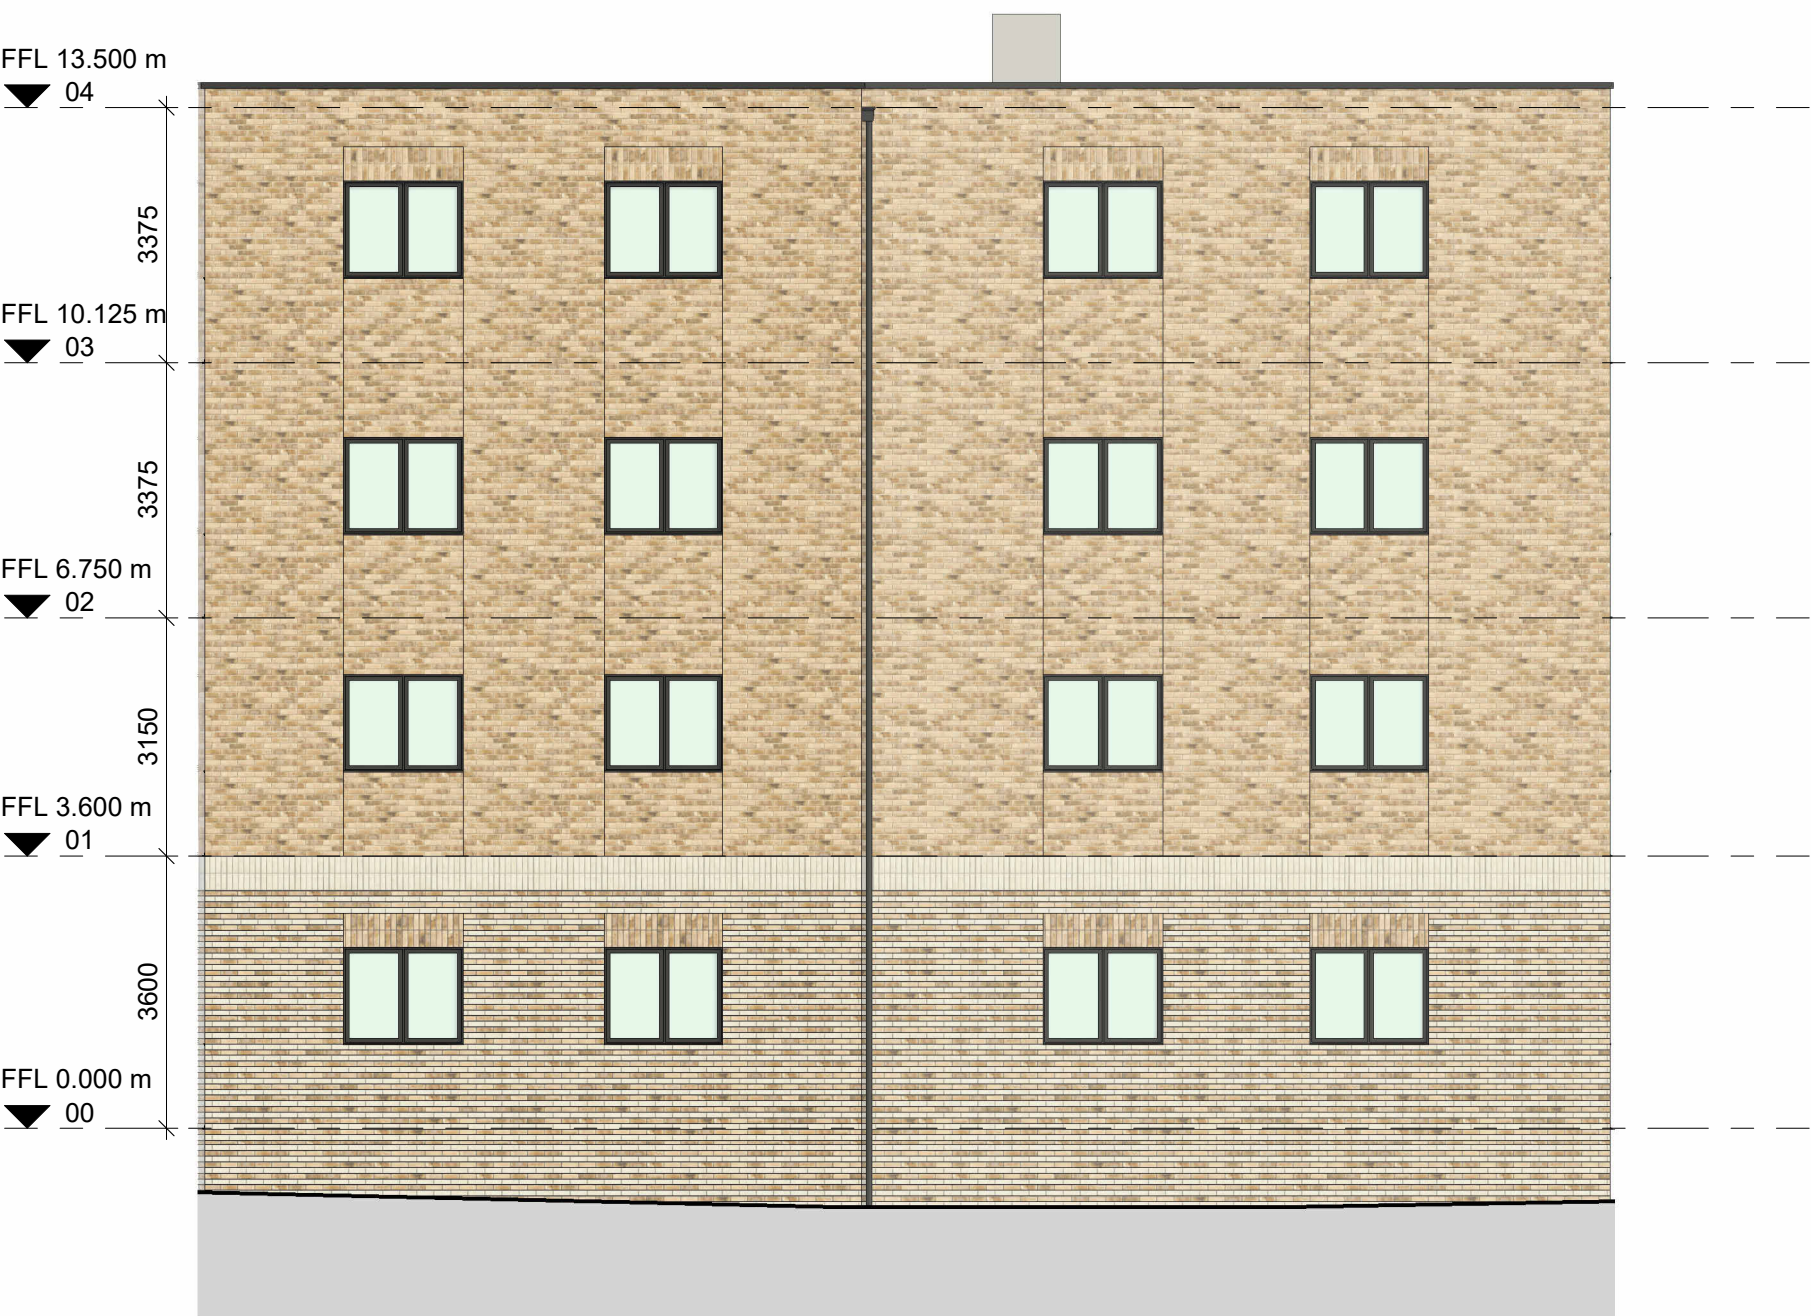

Apartment Elevation 8
1 : 100

Notes


All contractors must visit the site and be responsible for taking and checking dimensions.

All construction information should be taken from figured dimensions only.

Any discrepancies between drawings, specifications and site conditions must be brought to the attention of the supervising officer.

This drawing & the works depicted are the copyright of JTP.

This drawing is prepared for the specific project stage in the Drawing Status section below and it is not intended to be used for any other purpose. Whilst all reasonable efforts are used to ensure drawings are accurate, JTP accept no liability for any reliance placed on, or use made of, this plan by anyone for purposes other than those stated in the Drawing Status below.

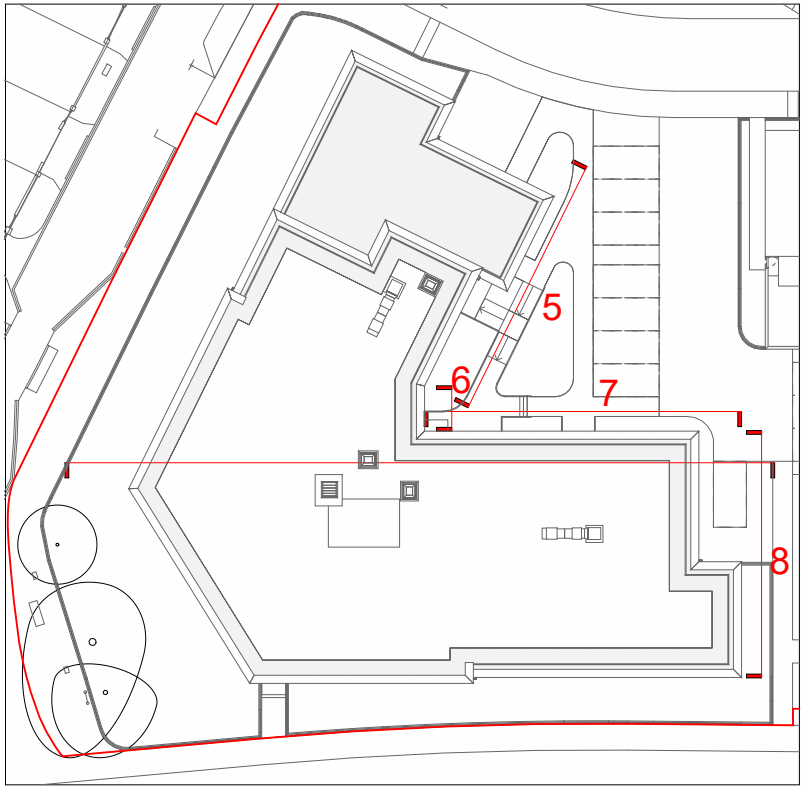

Materials Key:

- Buff brick white mortar
- Buff brick standard mortar
- Alternating courses: White brick / Buff brick
- Buff brick soldier
- White brick soldier
- Metal Canopy
- Metal railings
- Black rainwater goods
- Windows & doors

P3	02.06.25	Third Issue	SDH	DF
P2	16.05.25	Second Issue	JTP	MM
P1	21.02.25	Planning Submission	JTP	MM

Rev	Date	Description	Drawn	Chkd
-----	------	-------------	-------	------

Drawing Status

Planning



Project
Milton Place

Drawing Title
Apartment Block - Elevations 5-8

Drawing No.
02324-JTP-MP-XX-DR-A-11102

Scale @A1 1 : 100 Job Ref. 02324

Drawing No. 11102



Revision. P3