




METHOD STATEMENT


To avoid damaging the original fabric of the listed buildings and to maintain the essence of the original room proportions the 2no. proposed bathroom pods will be constructed carefully using a method which will enable the full retention and preservation of any existing joinery.

Cornice: To preserve the existing cornice and room proportions, the pods will be set at a height of approx' 2.35m to enable the corning and ceiling of the rooms to be read in their entirety.

Skirting: Tpo preserve the existing skirtings, all new studwork joinery, boarding and finishes will be scribed and cut around existng skirting boards and joinery, leaving them fully intact.

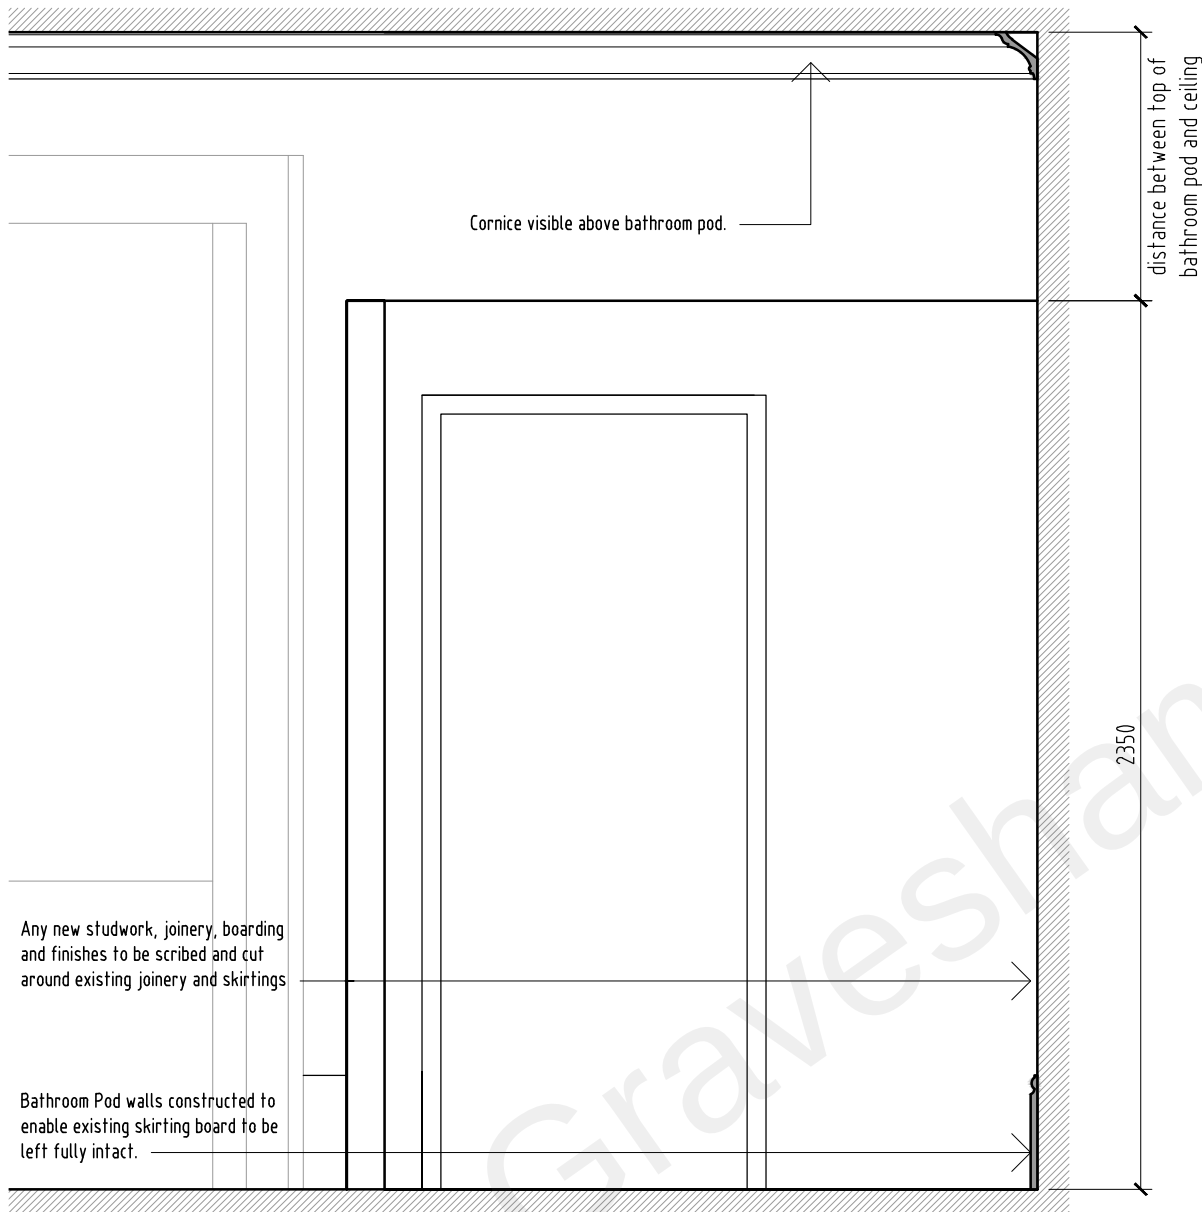

Bathroom Pod Side Elevation scale 1:20

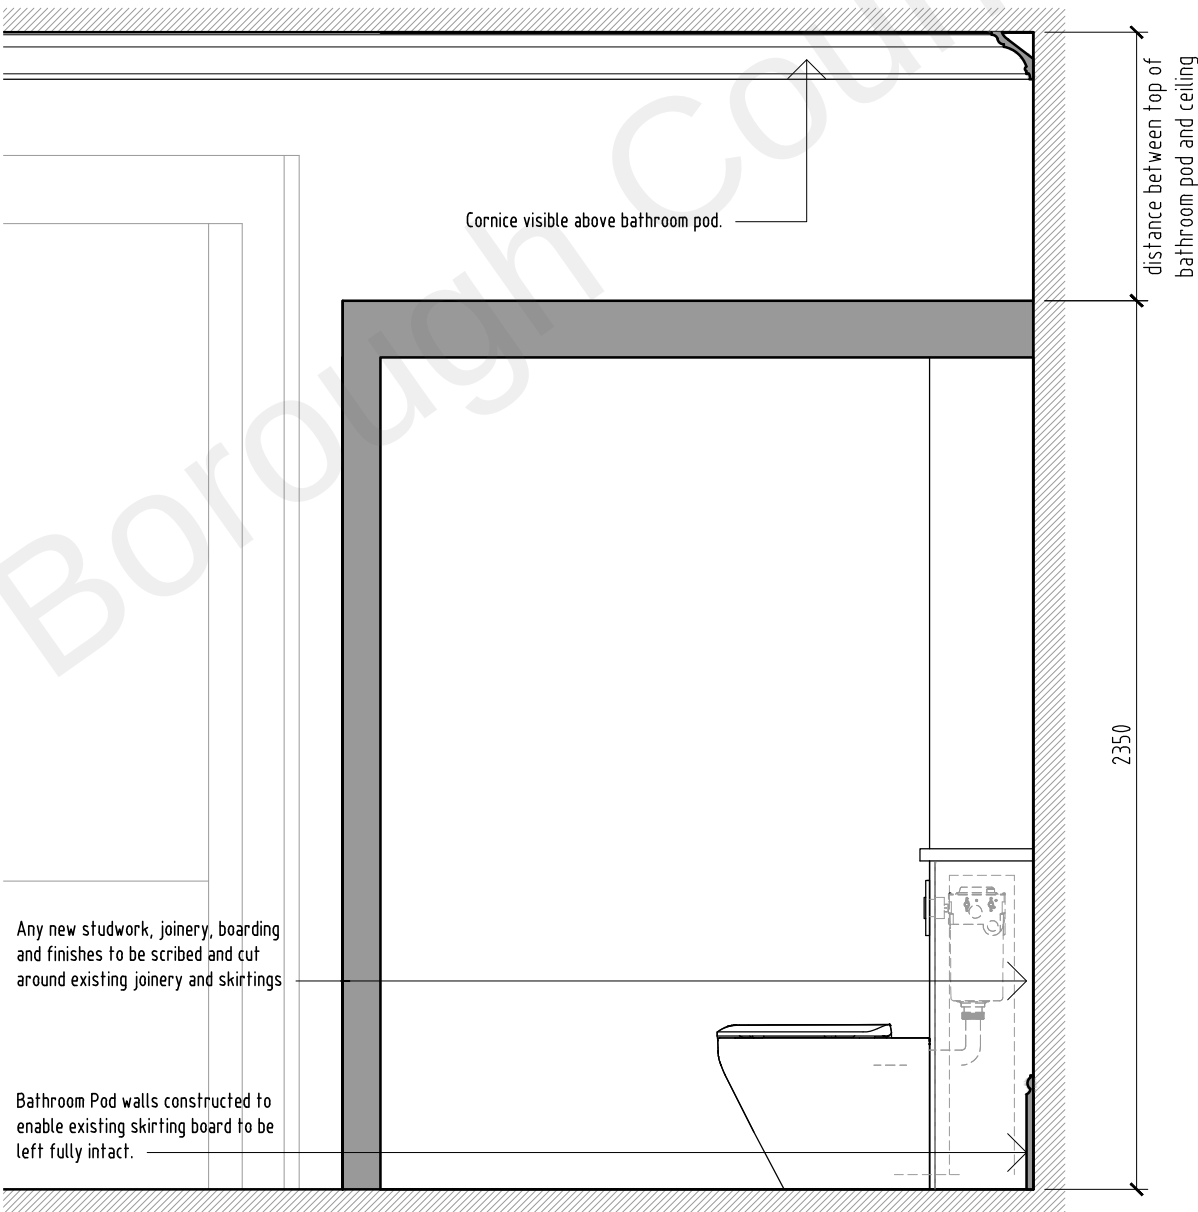

Bathroom Pod Section scale 1:20

REV	DESCRIPTION	DATE	BY	CHKD					
TURNER JACKSON+DAY ASSOCIATES 125 John Wilson Business Park Whitstable Kent CT15 3QT t: 01227 261453 e: enquiries@tjda.co.uk www.turnerjacksonday.co.uk client details Mile Property Group Ltd project details Custom House The Terrace, Gravesend, DA12 2DE drawing title DETAIL 07 Bathroom Pod date May '22 scale 1:20 @ A3 drawn by AR checked by <tr><td>project no 1735</td><td>drawing no 107</td><td colspan="3">revision</td></tr>					project no 1735	drawing no 107	revision		
project no 1735	drawing no 107	revision							