

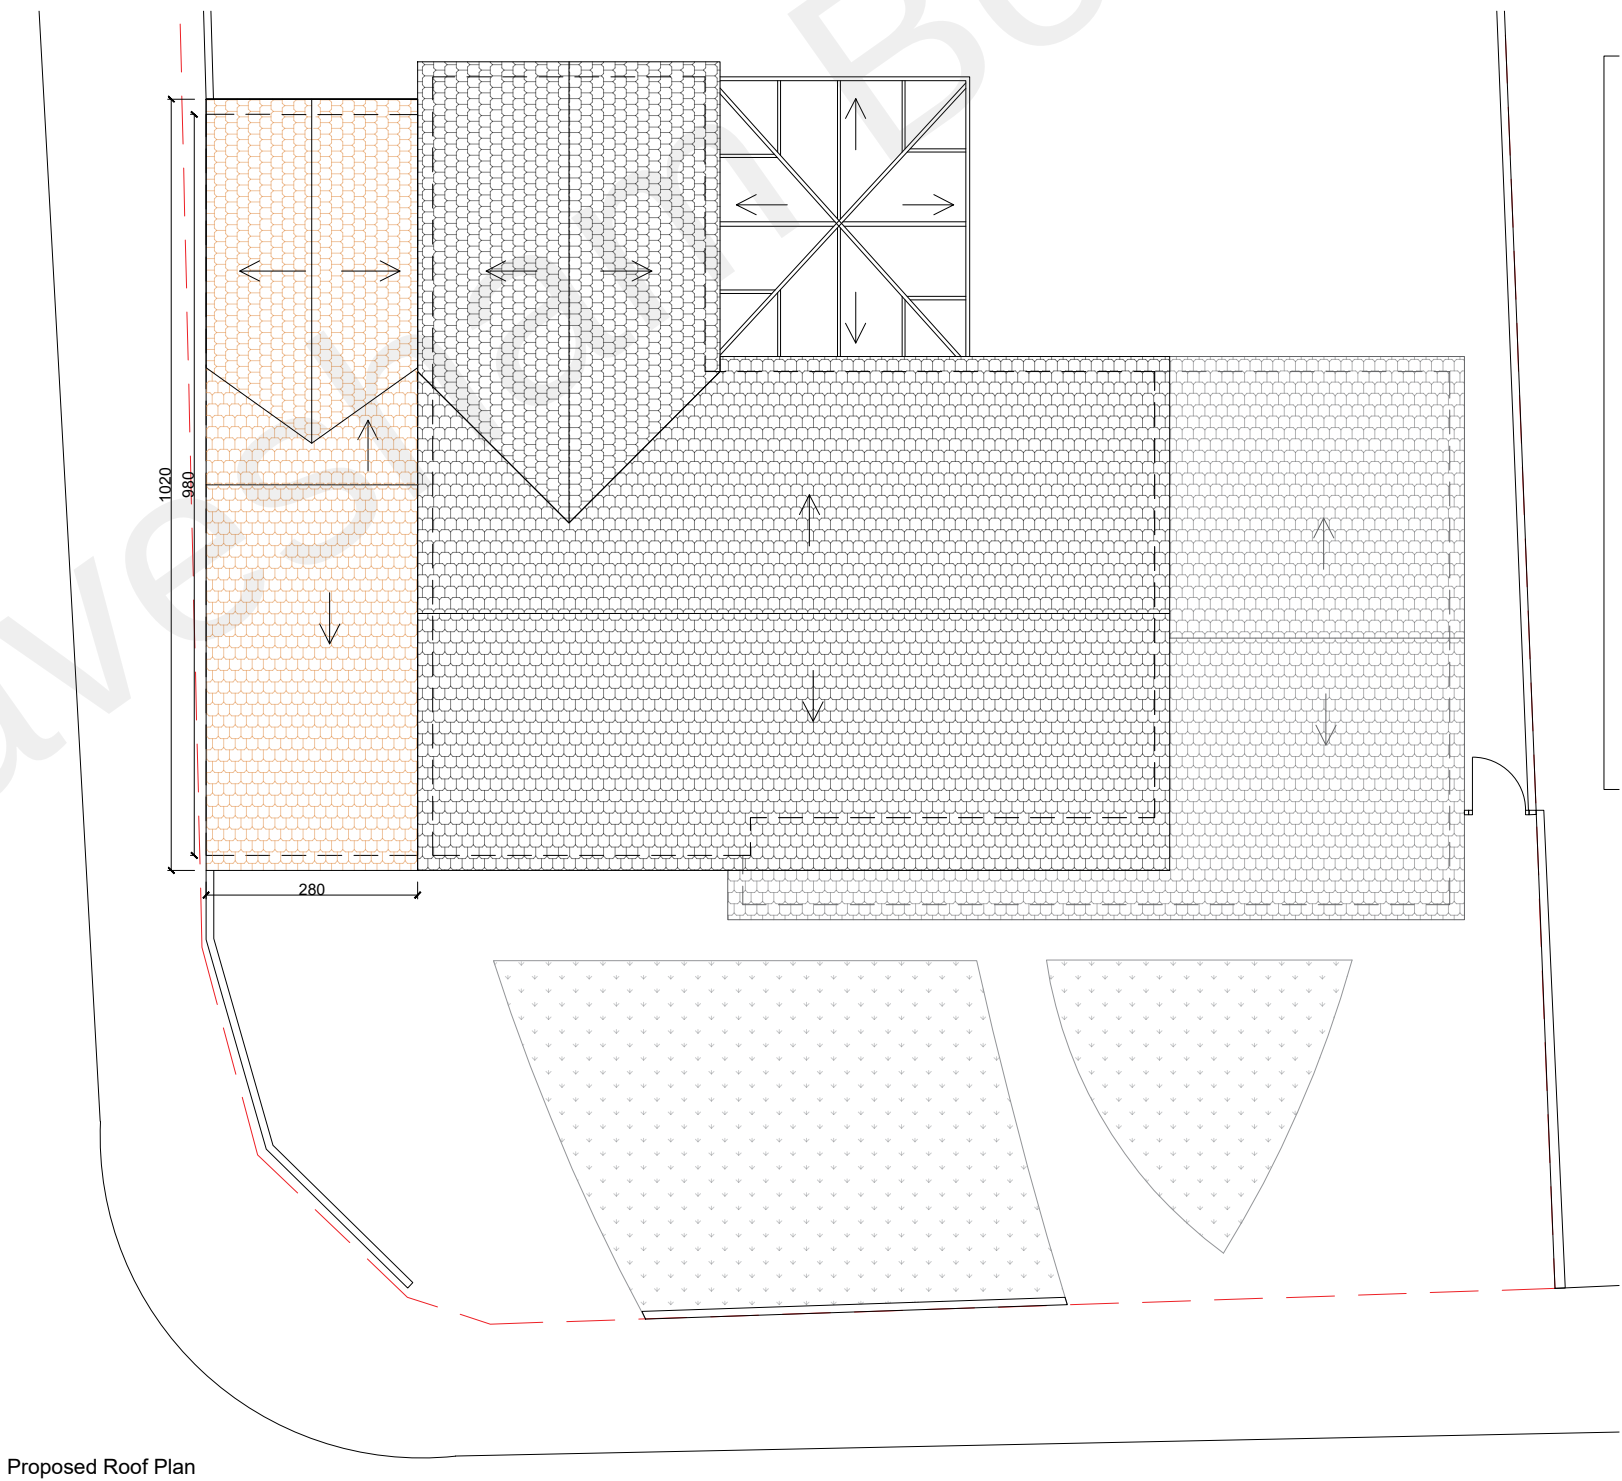


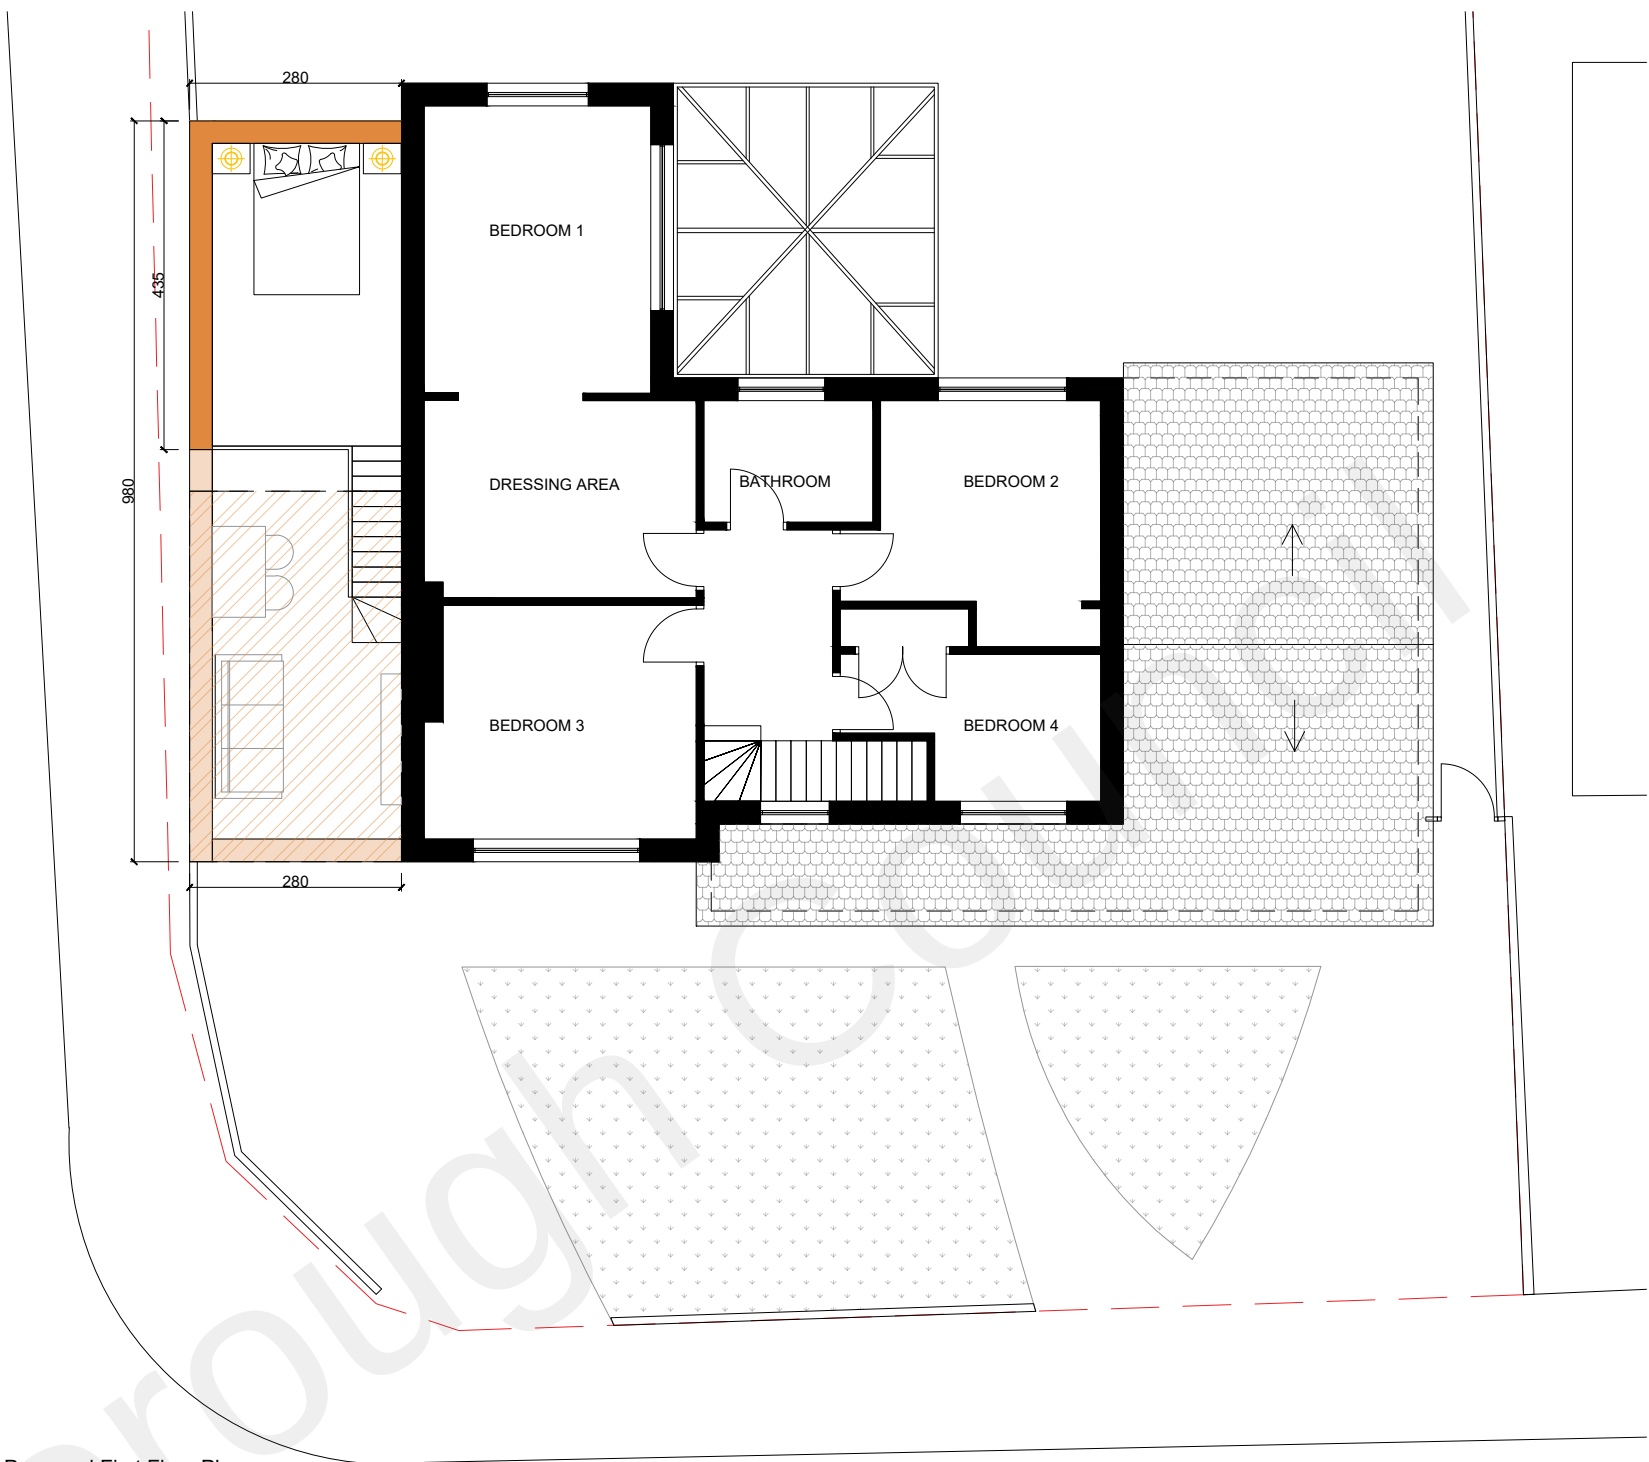

Any dimensions shown should be checked on site and discrepancies reported to the Architect prior to construction. Designs are not coordinated with engineer projects. Do not scale for construction purposes.

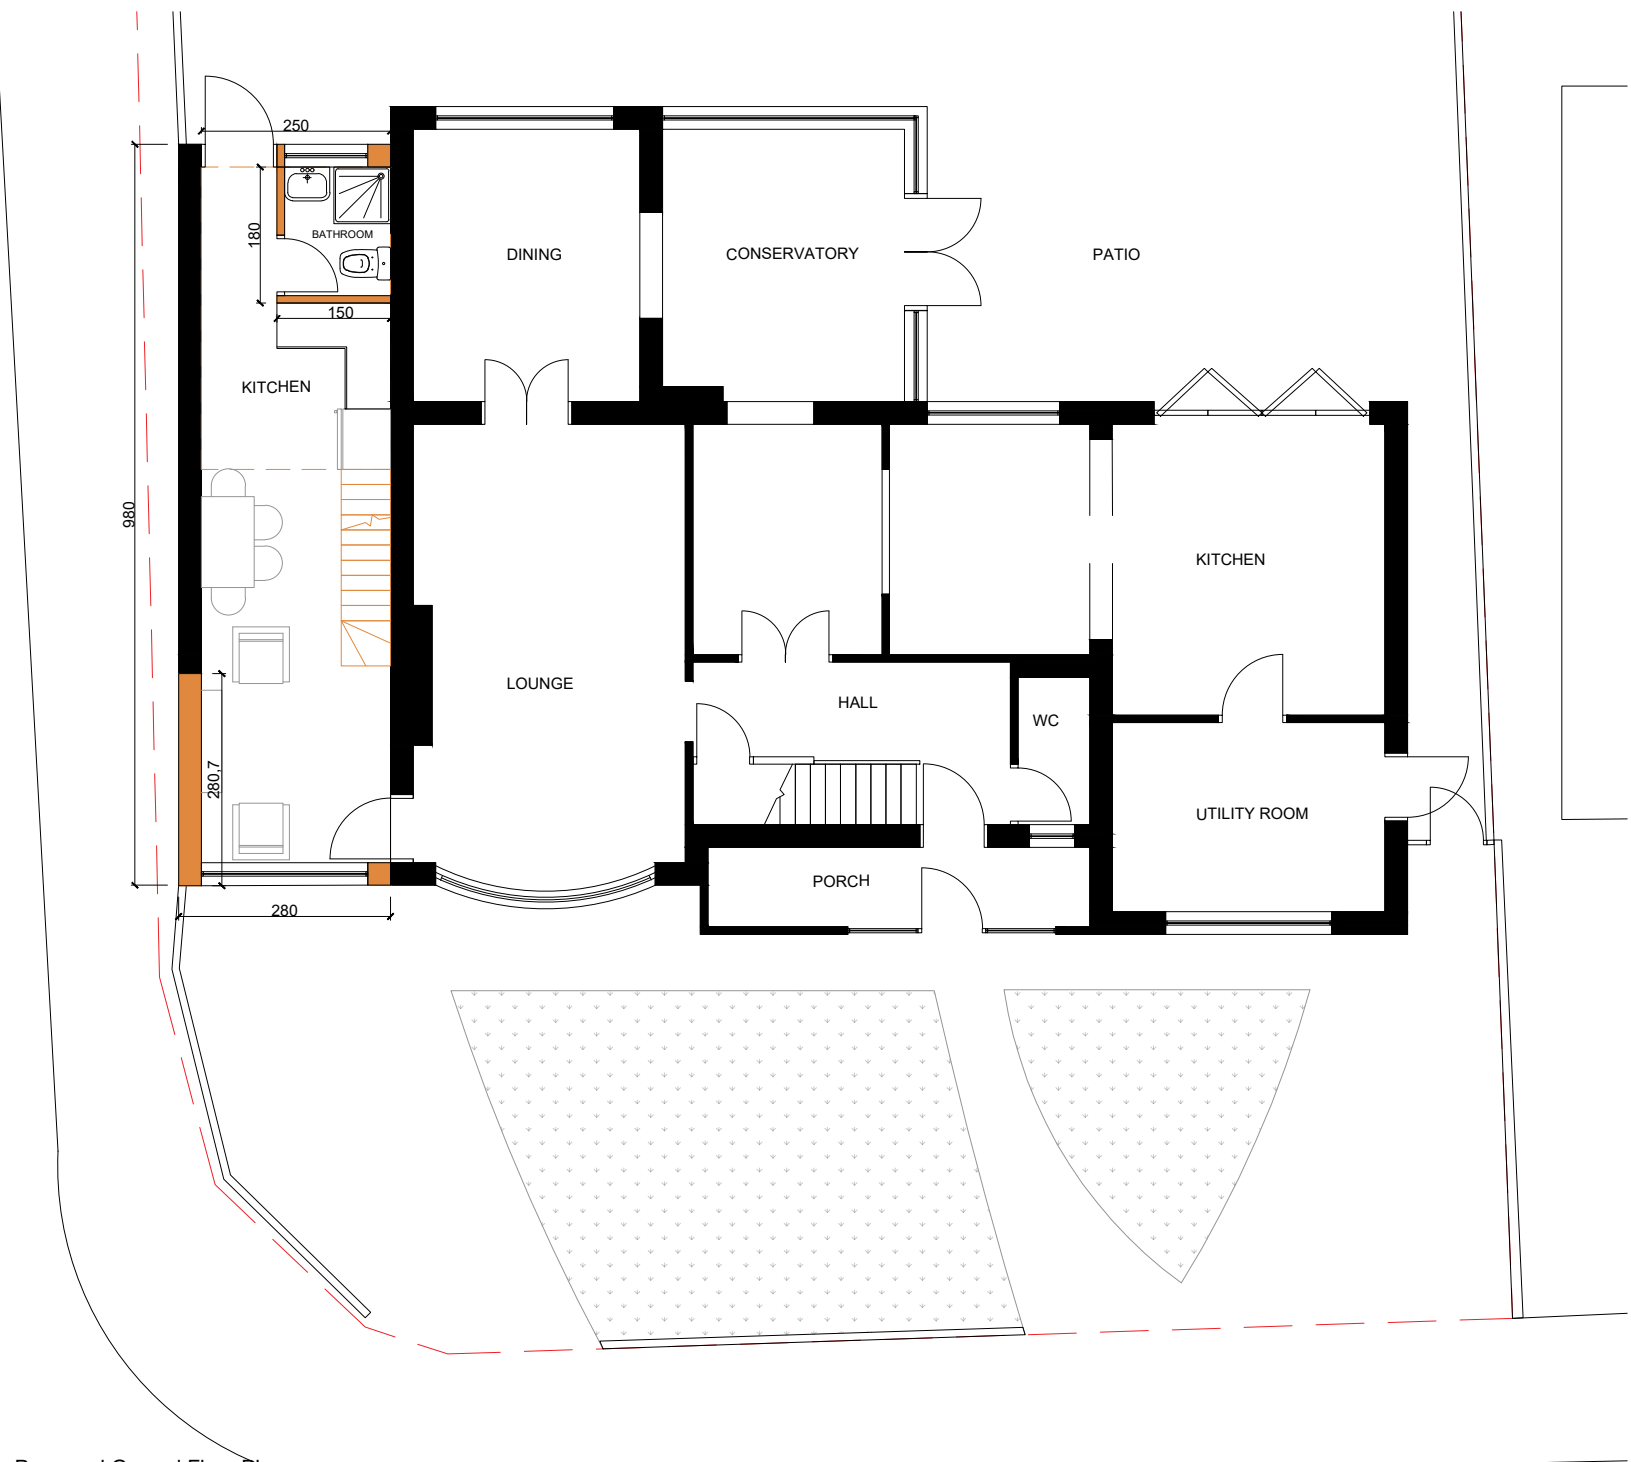

The Clubhouse, 50 Grosvenor Hill,
London W1K 3QTT
0203 581 1233
info@studiocharrette.co.uk
www.studiocharrette.co.uk

Drawing Name
Proposed Plans

Project Address
4 Tradescant DrMeopham, Gravesend

Scale
1/100 at A2

Date
01.11.2021

Designer
DG

Revision
V2

Drawing No.
4Tradescant_ProposedPlans_V2

