




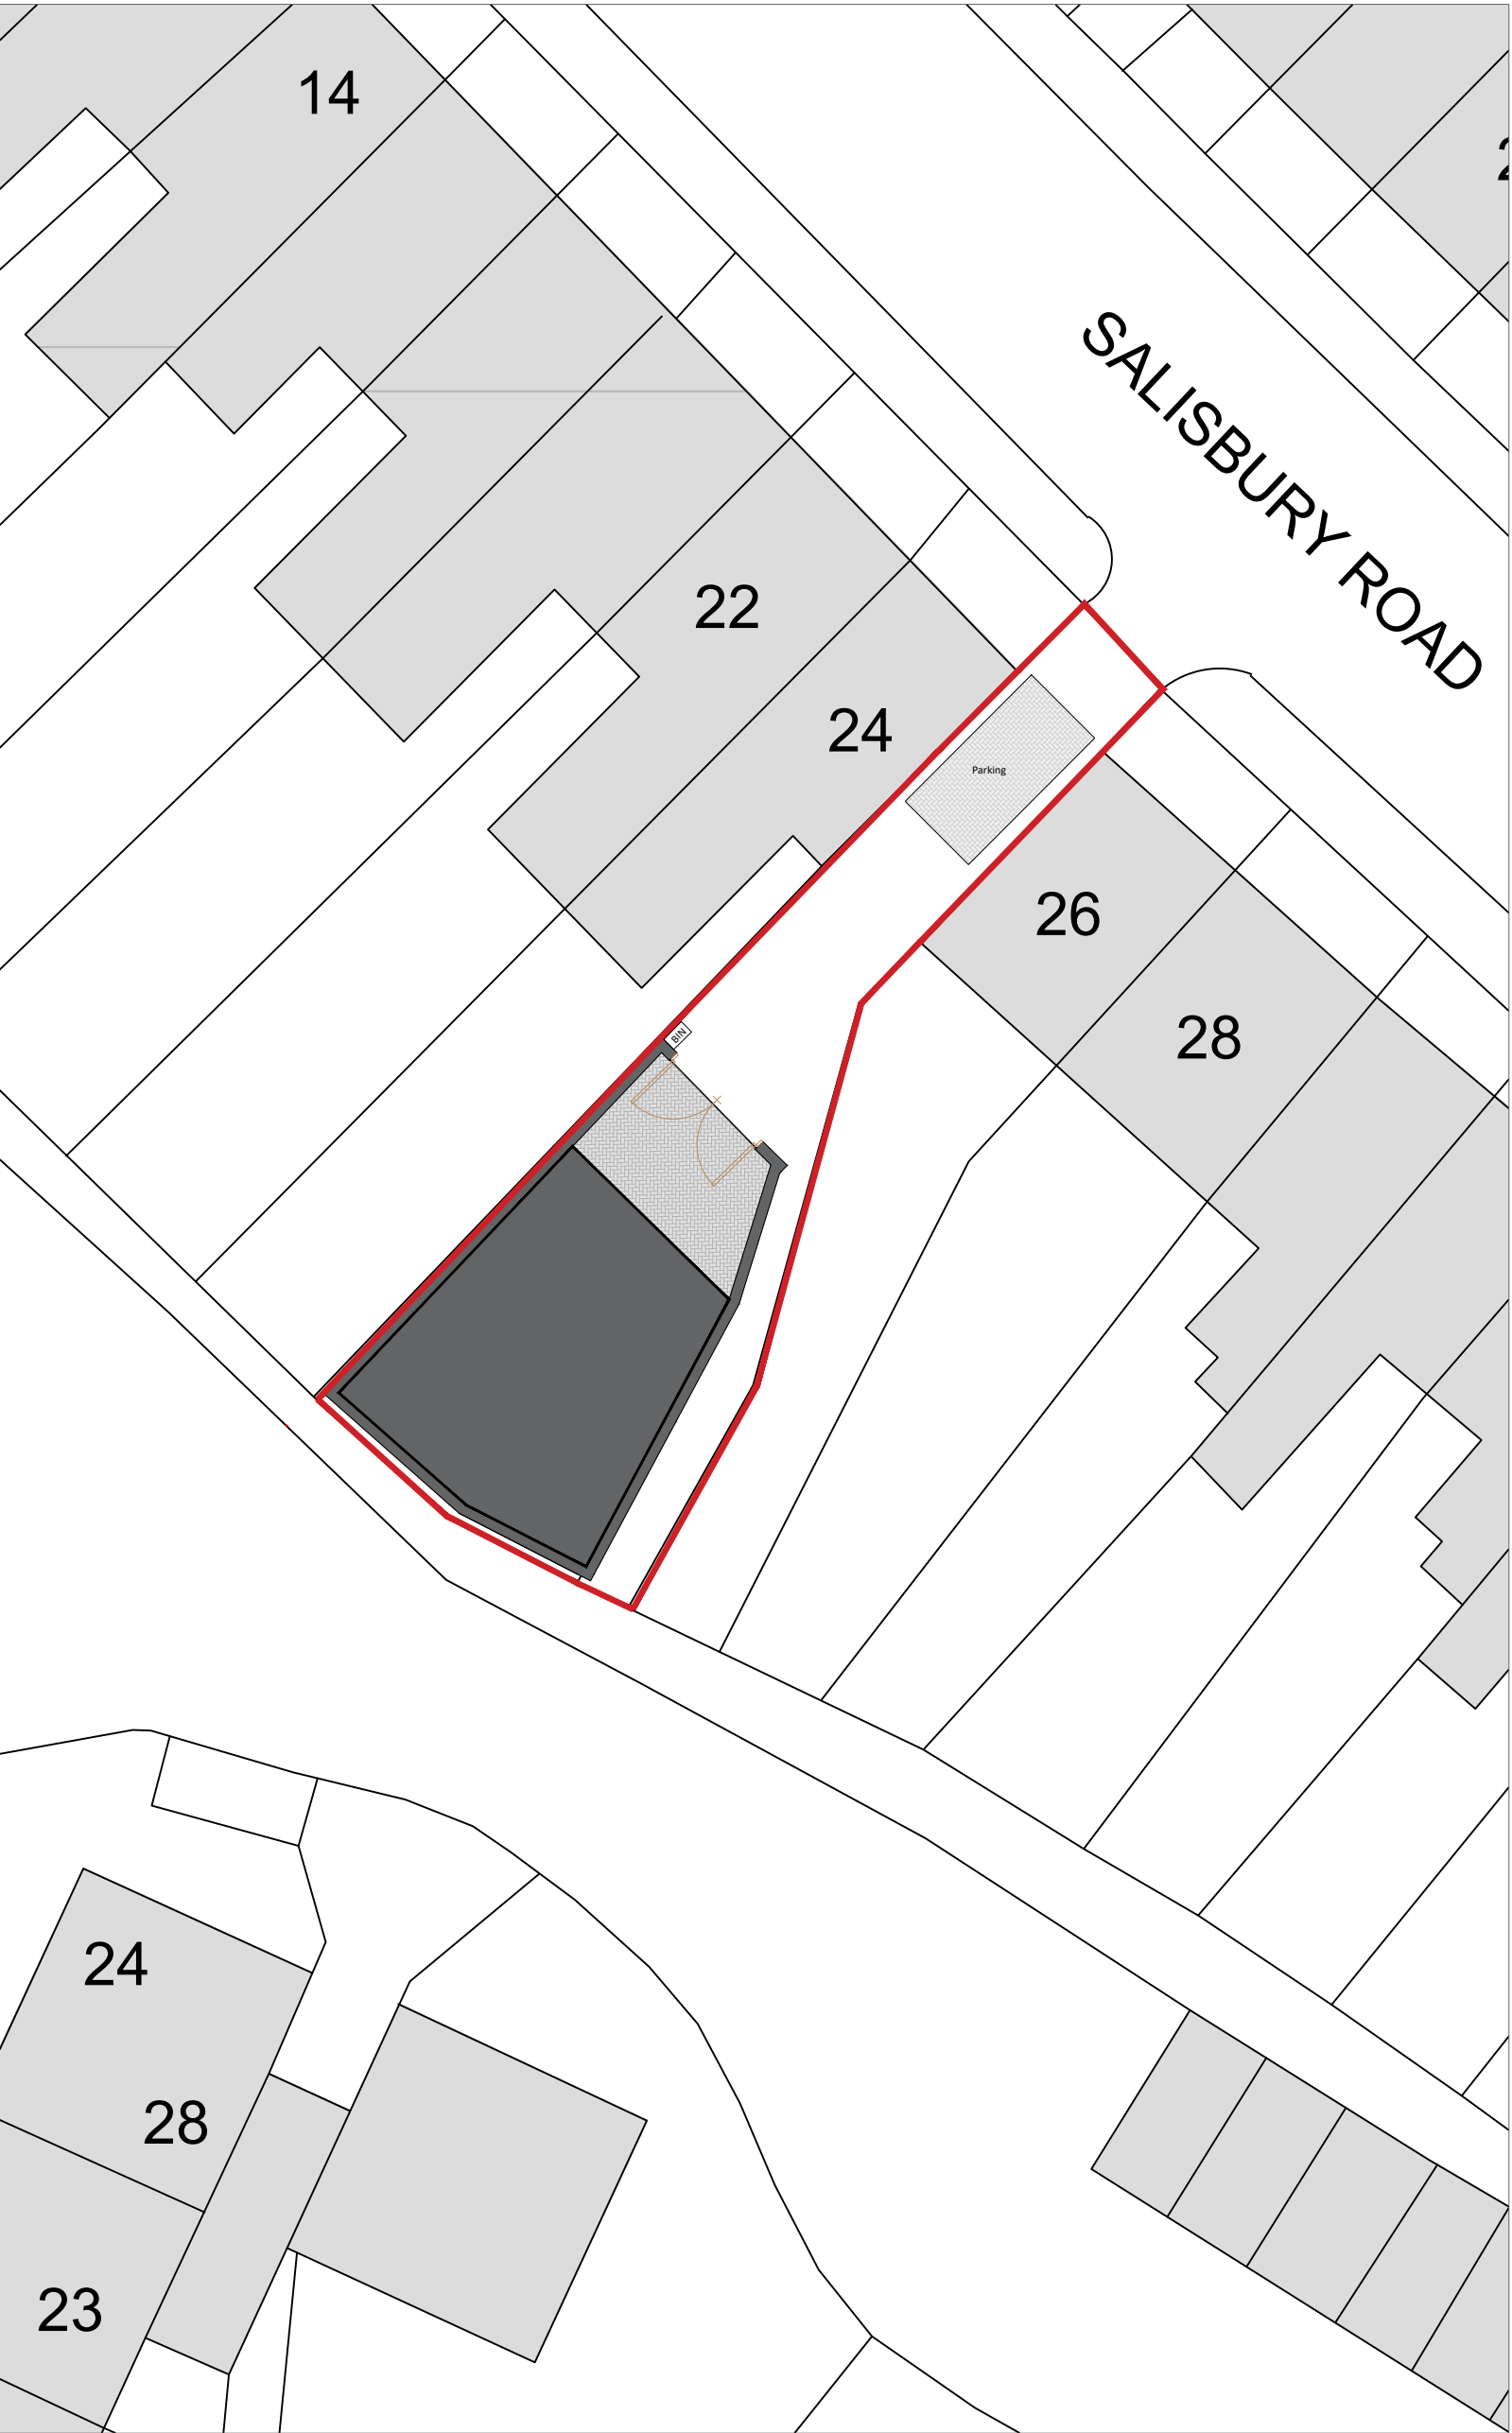

- Notes:
- Do not scale from this drawing.
 - All dimensions to be verified on site and is in mm.
 - Builder to verify all dimensions, heights and levels prior to commencement of work.
 - All documents shall be checked to ensure that they are compatible by the contractor before construction commences. In the event of apparent ambiguity or contradiction the engineer and/ or architect shall be notified immediately.
 - The contractor in preparing his estimate shall visit the site and acquaint himself with the problems involved .
 - The contractor shall issue all statutory notices to the local Authority during progress and completion of works.

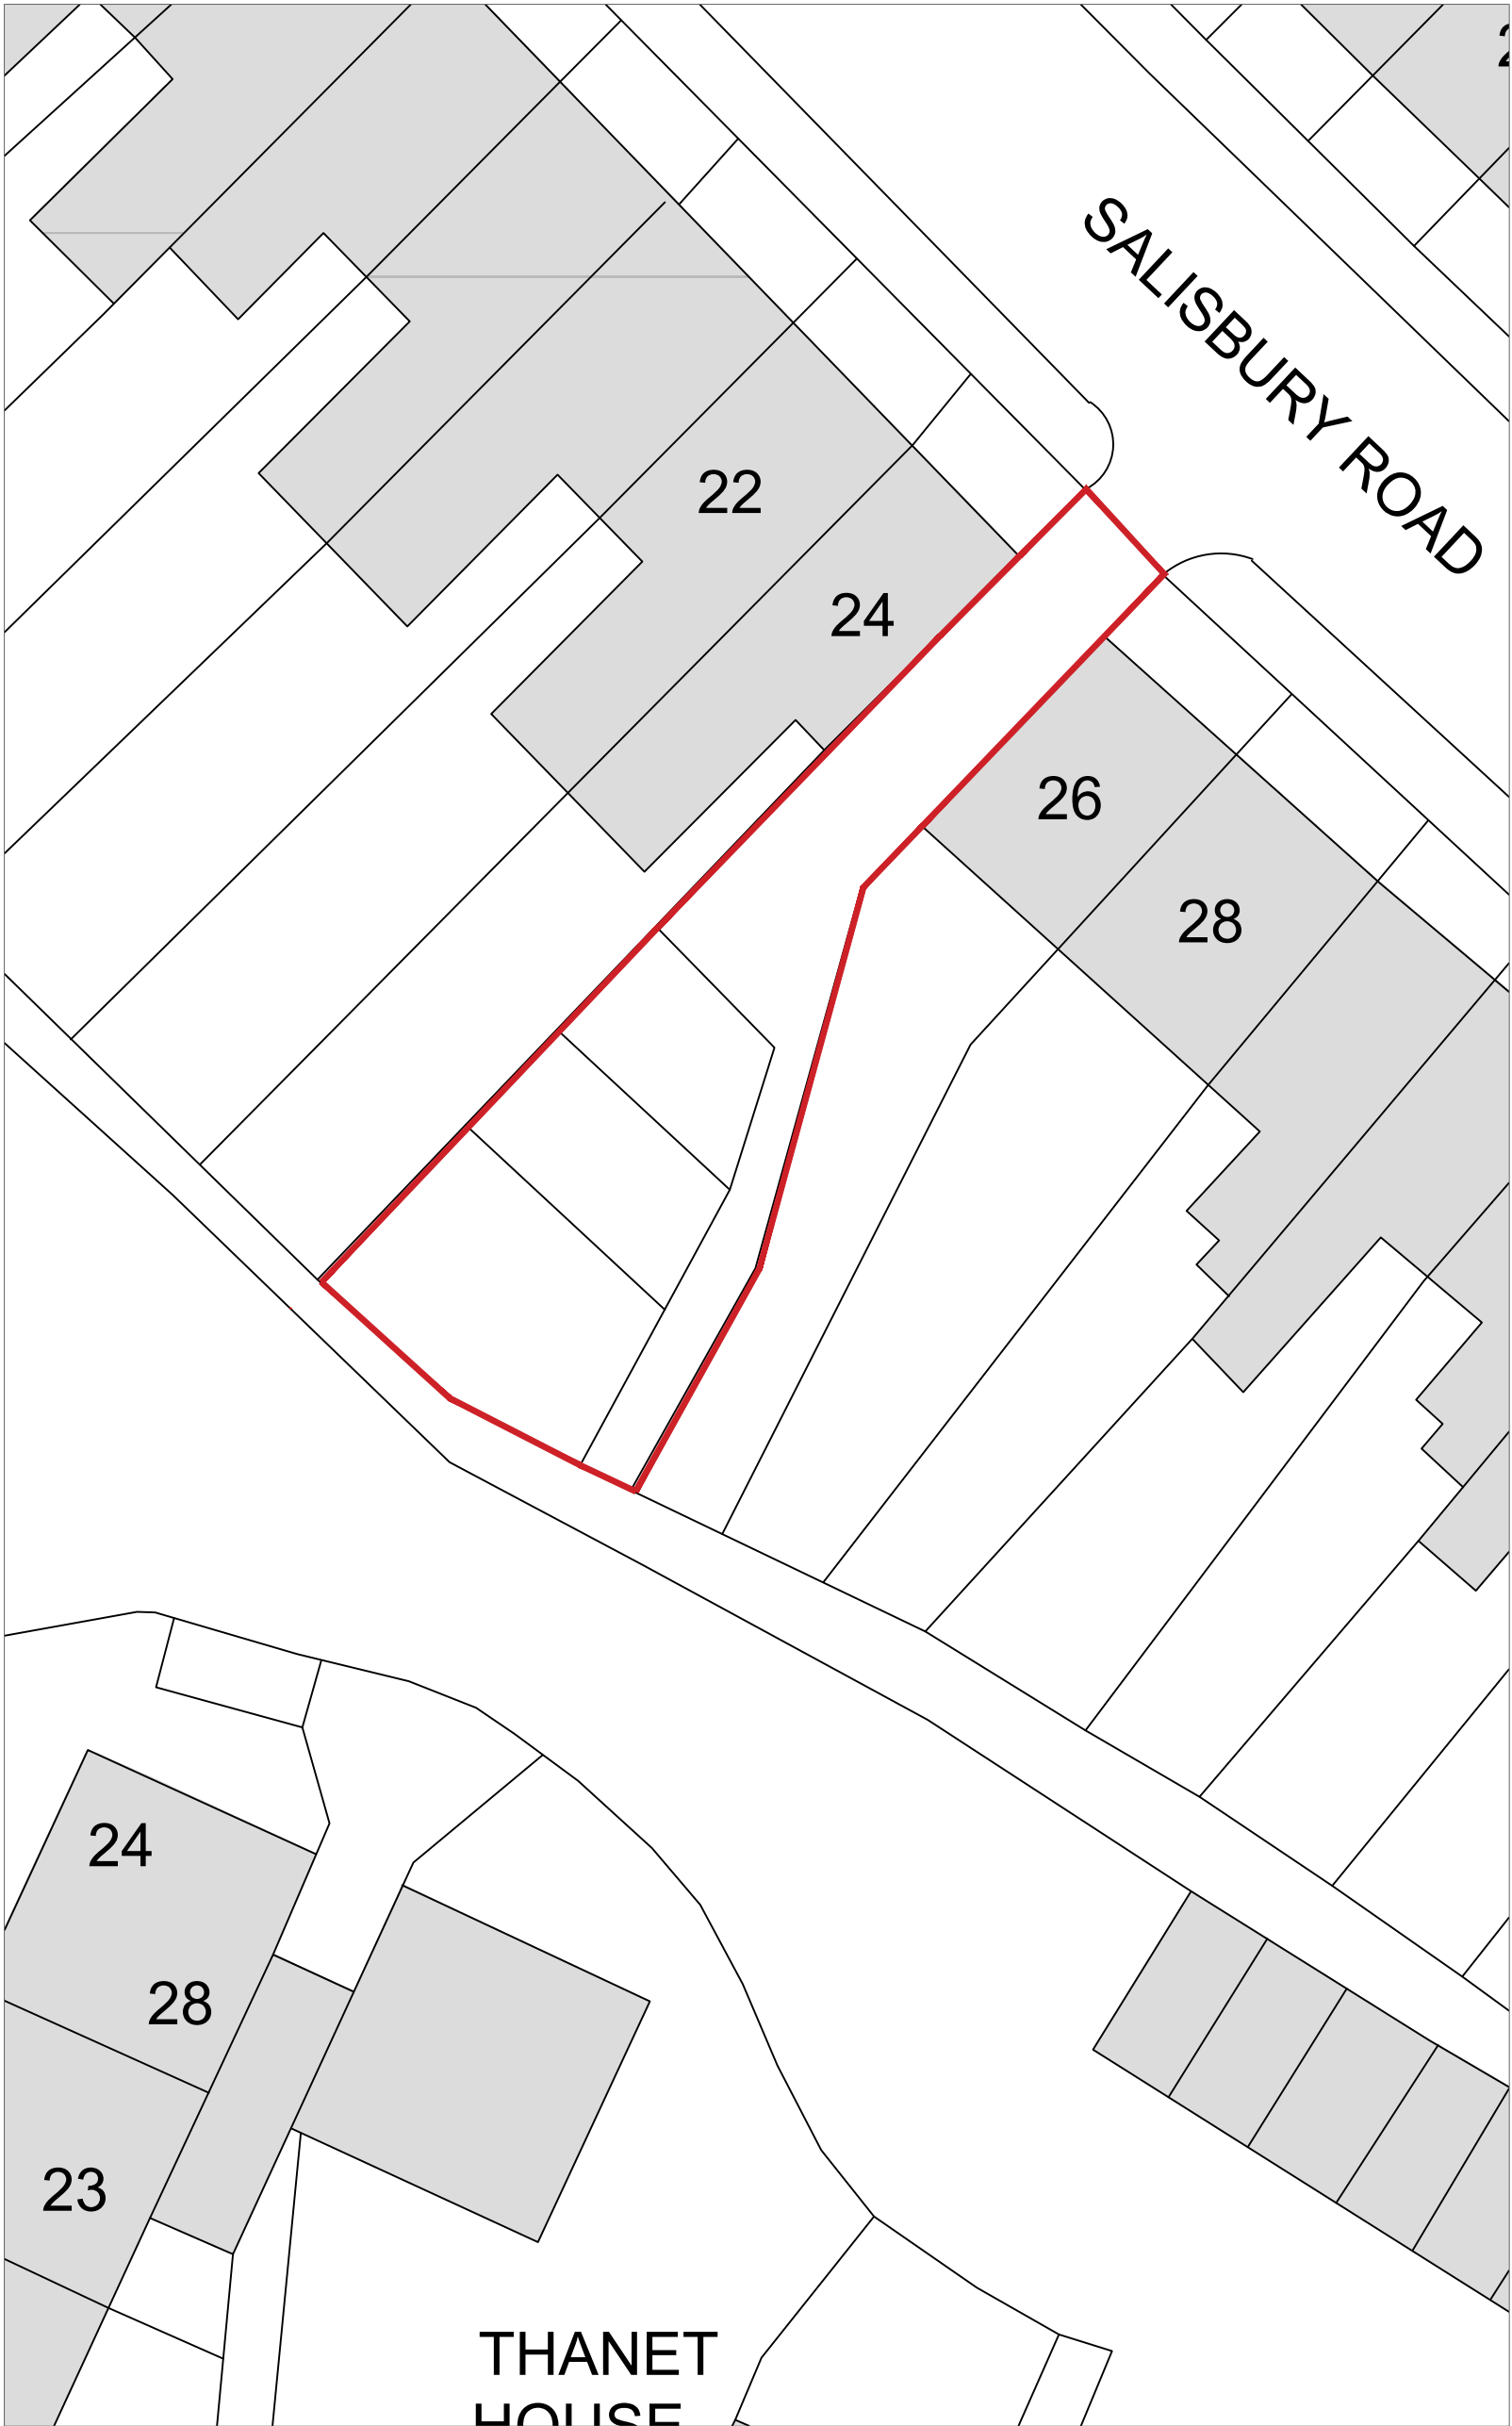

Location Plan

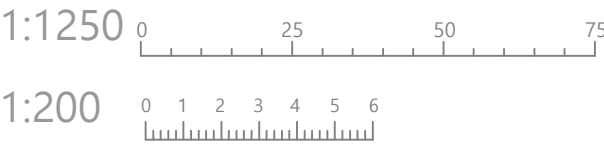

A	-	-	-/-/-
REV:	DESCRIPTION:	BY:	DATE:
STATUS:			

PLANNING

**BARRON
EDWARDS
STERLING**

Whitehall Place
47 The Terrace,
Gravesend, Kent
DA12 2DL
01474 247 787
info@barronedwards.co.uk
www.barronedwards.co.uk

SITE:			
Rear of 24, 26 Salisbury Rd Gravesend Kent DA11 7DE			
TITLE:			
Block Plan Location Plan ---			

SCALE AT A3:	DATE:	DRAWN:
1:1250/1:200	22.09.23	HH
PROJECT NO:	DRAWING NO:	REVISION:
230509	001	B

Existing Block Plan

Proposed Block Plan