


Map Centre: 567327E 170491N m Scale 1:1,250 @ A3

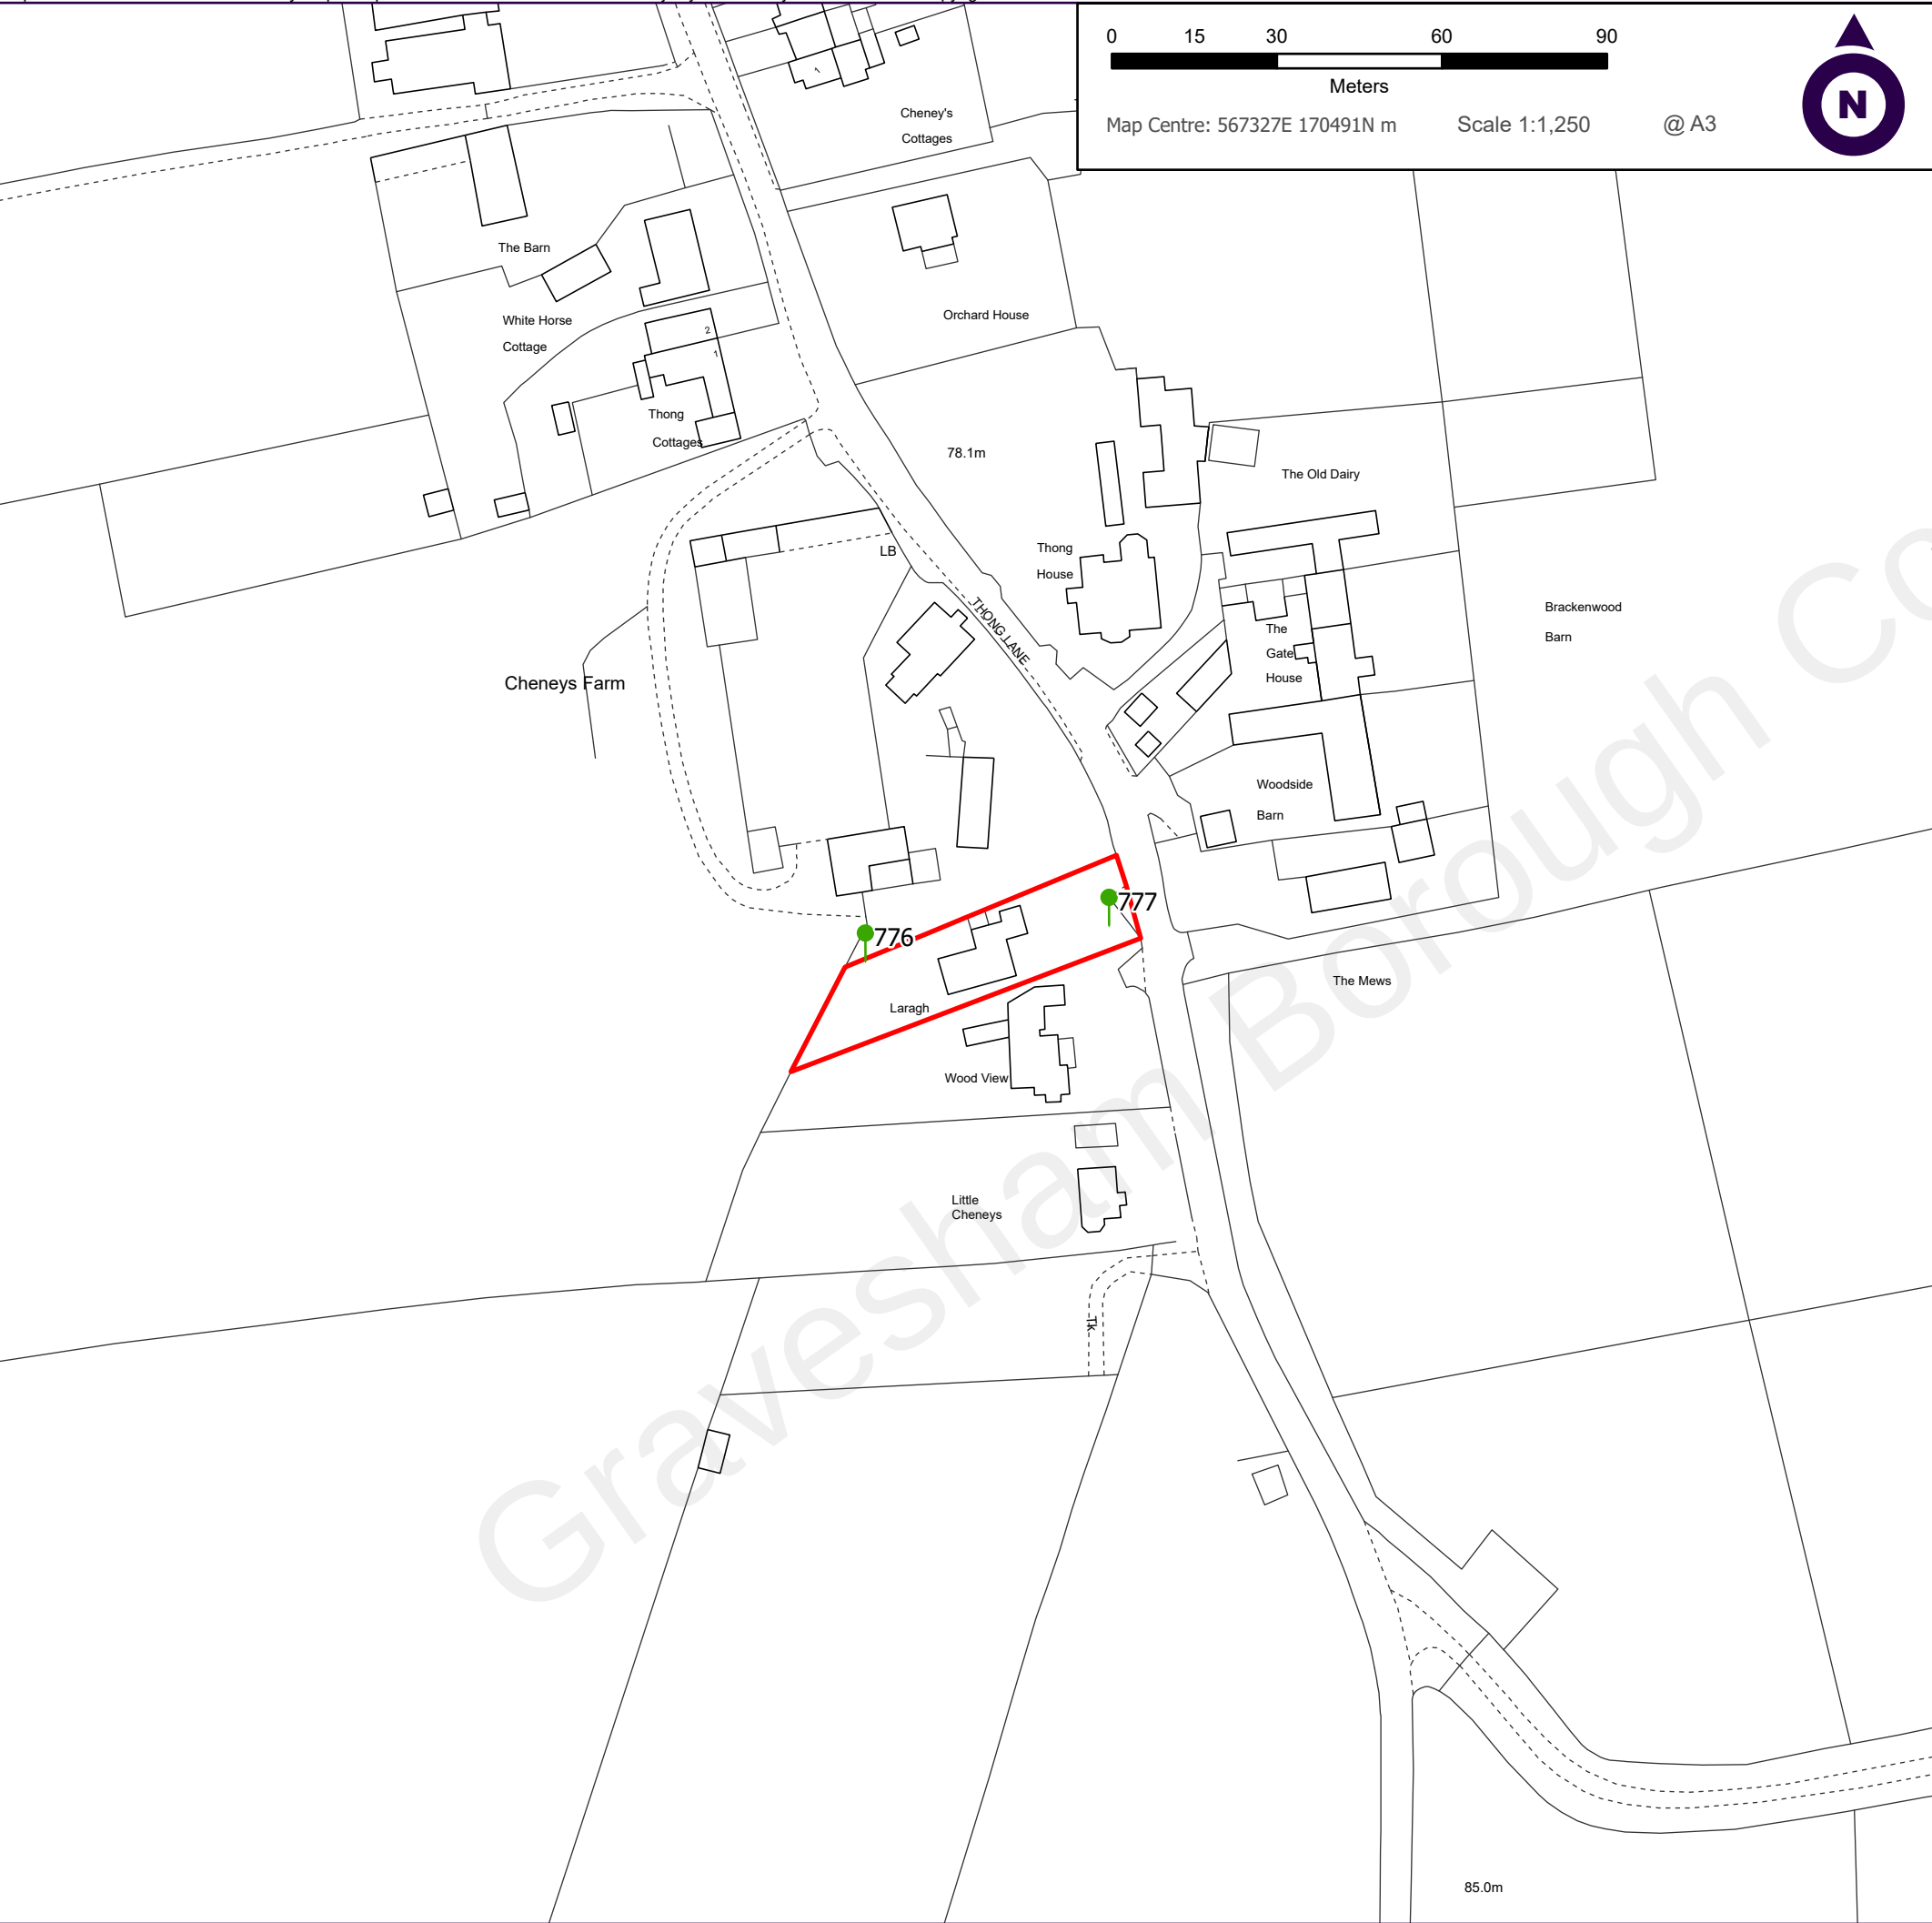

Carter Jonas



Path M:\Mapping Jobs\Forestry\National Highways tree remedial work 2022\Tree remedial work 2022 - Properties.aprx

TREE WORKS PLANS 2022

Name: Laragh
Address : Thong Lane,Gravesend, DA12 4AD

PRN: 6249
HAL: 18322
Status: BA
Area (ha): 0.090122

DWG: 6249-T-22 Date 28/11/2022 00:11

Notes:

 NH Boundary

Work Priority

Work Priority

-  12 months (2)
-  18 months (0)
-  3 months (0)
-  6 months (0)
-  Urgent (0)

Trees in NH Boundary requiring remedial work:

