



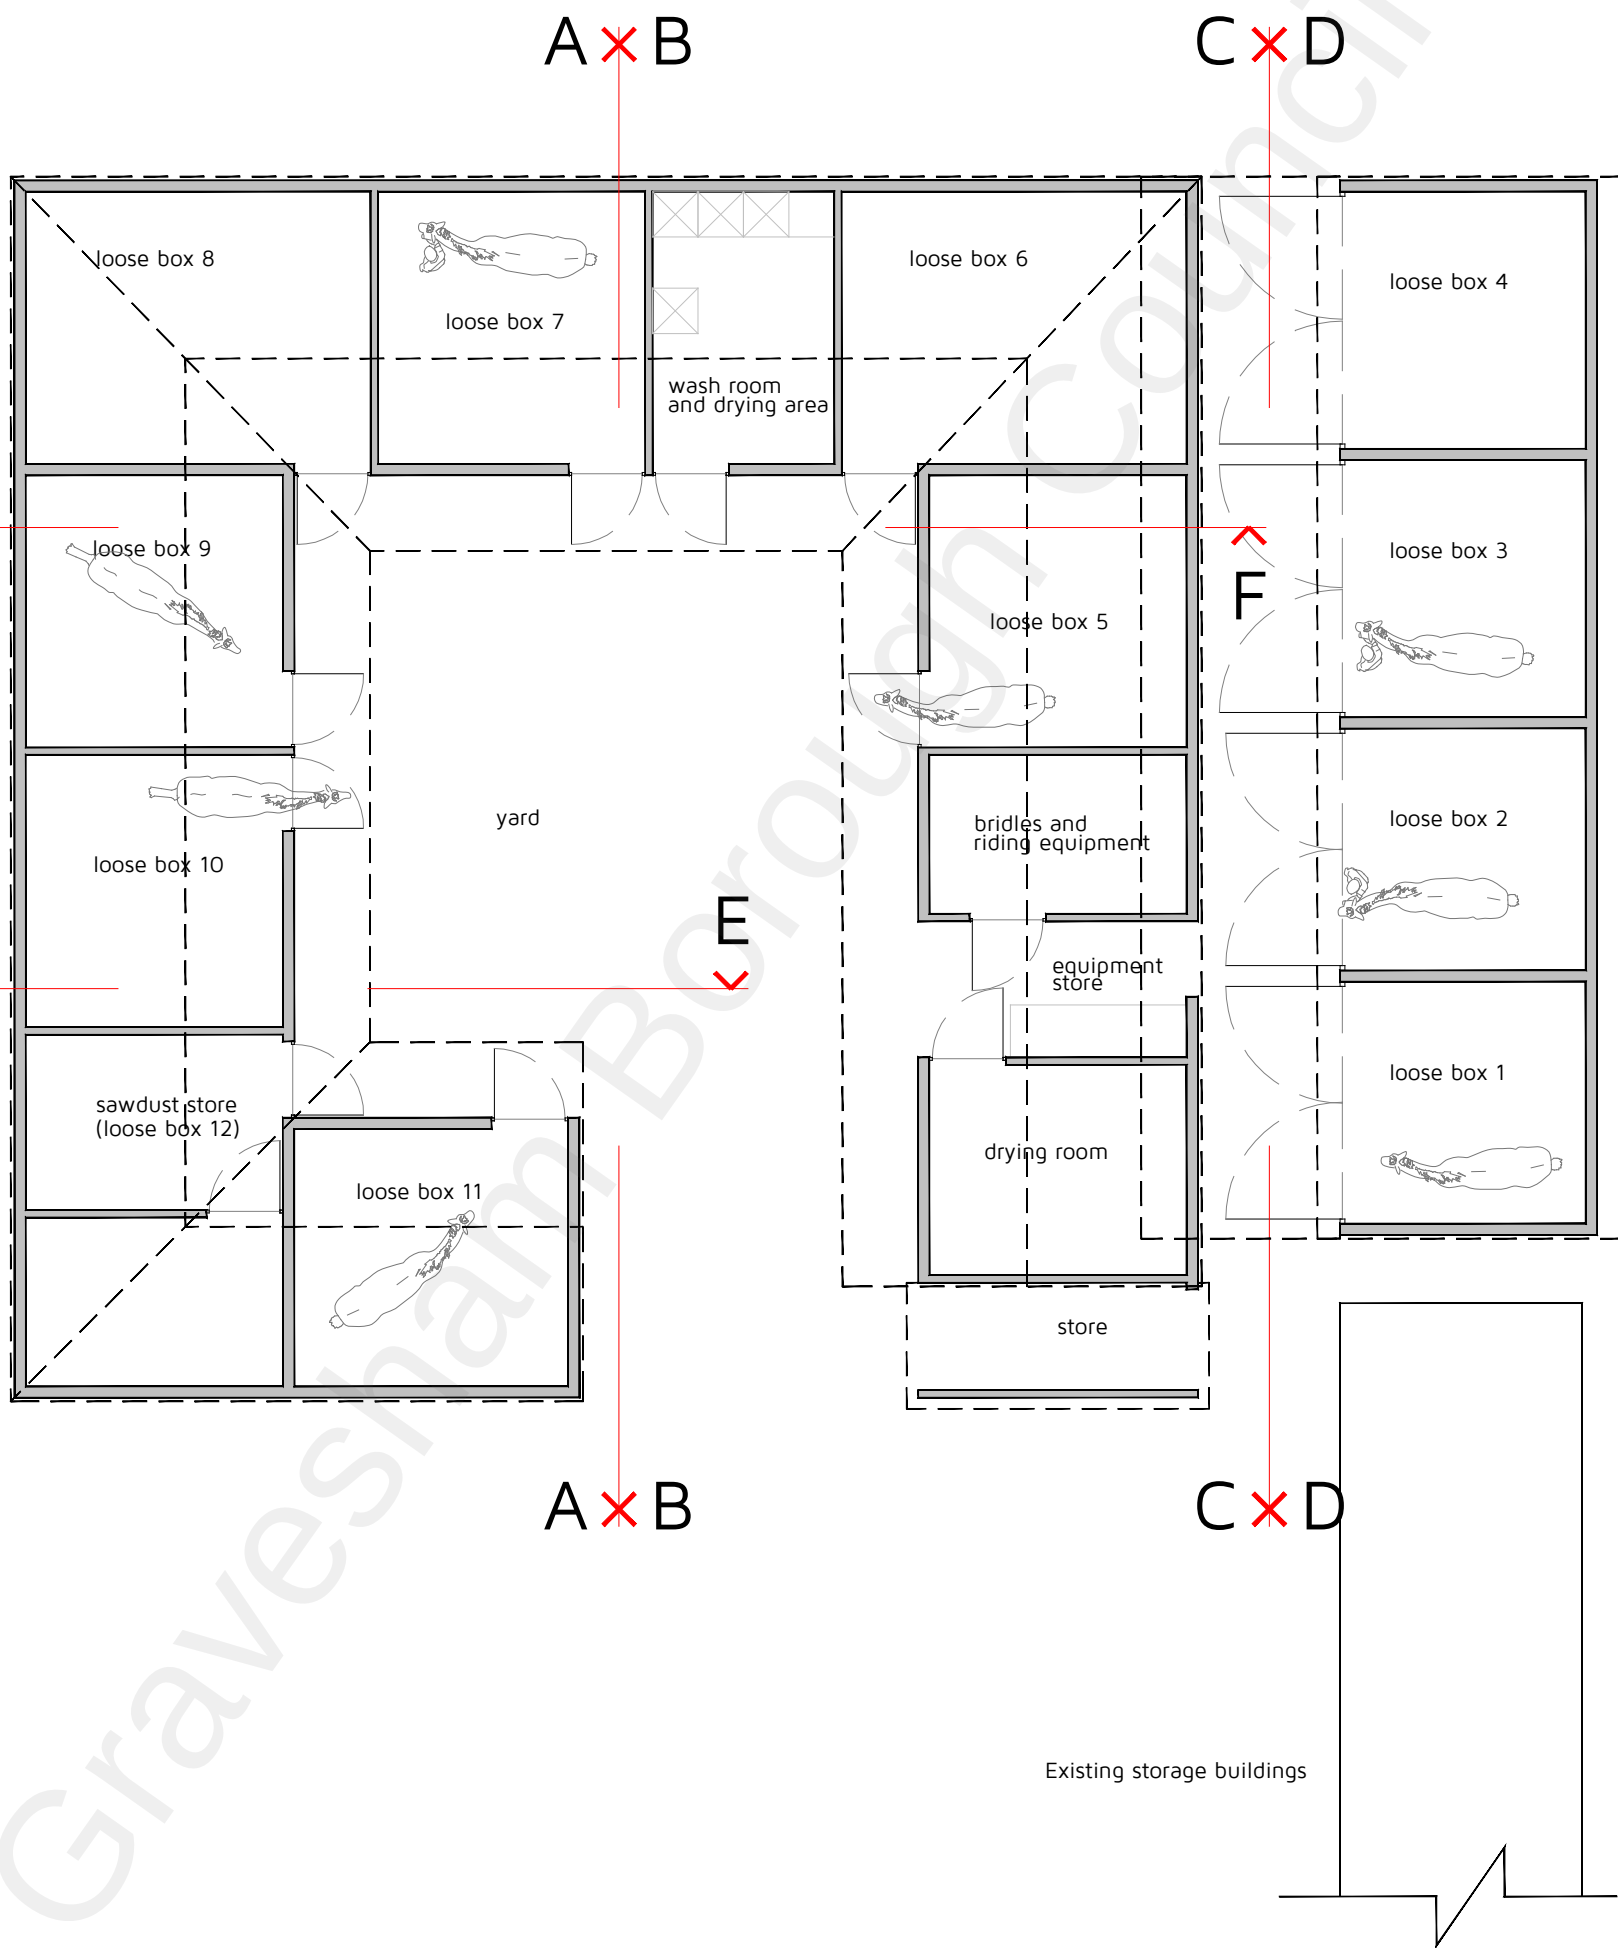

Existing Stables Layout Plan
1:100 @ A3

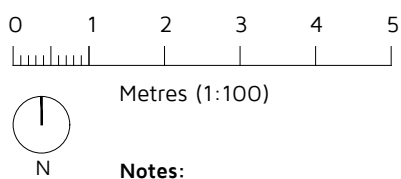

Notes:

G.E.A. Footprint:
(excluding canopy overhangs)
Total 213 sq m

Footprint:
(including canopy overhangs)
Total 267 sq m

Rev: A Reason: REVISED SCHEME

Date: 09/12/2022

Client: MR C OAKES

Project: STABLES AT HERON HILL, HERON HILL LANE, MEOPHAM, GRAVESEND, KENT, DA13 ODU

Title: EXISTING STABLES LAYOUT PLAN

Drawing: DHA/15967/03 Rev: A Scale: 1:100 Date: DEC 2022



Eclipse House, Eclipse Park, Sittingbourne Road
Maidstone, Kent. ME14 3EN

t: 01622 776226 f: 01622 776227
e: info@dhaplanning.co.uk w: www.dhaplanning.co.uk

No reproduction by any method of any part of this document is permitted without the consent of the copyright holders. Produced for Town and Country planning purposes only.

© Crown Copyright 2021. All rights reserved. Licence Number: 100031961

CAD Reference: DHA_15967_HERON HILL STABLES_PFS01

A3