




NORTH ELEVATION

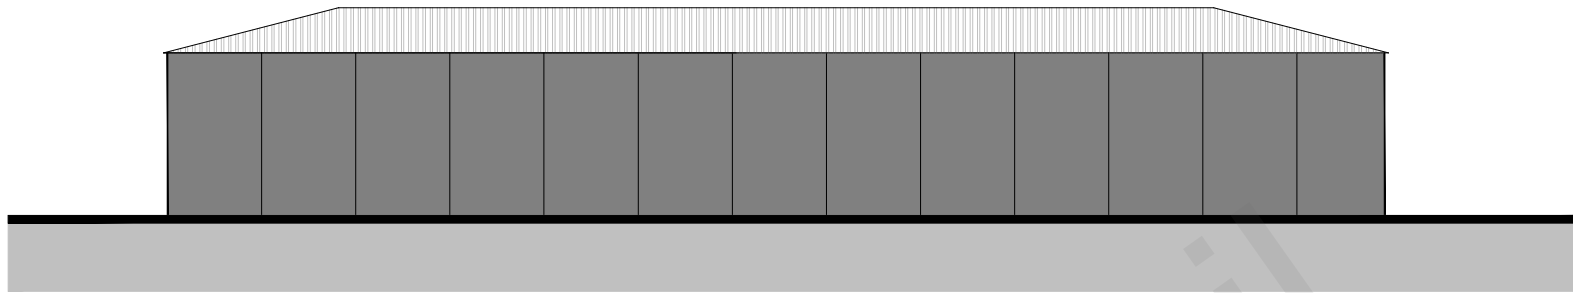

WEST ELEVATION

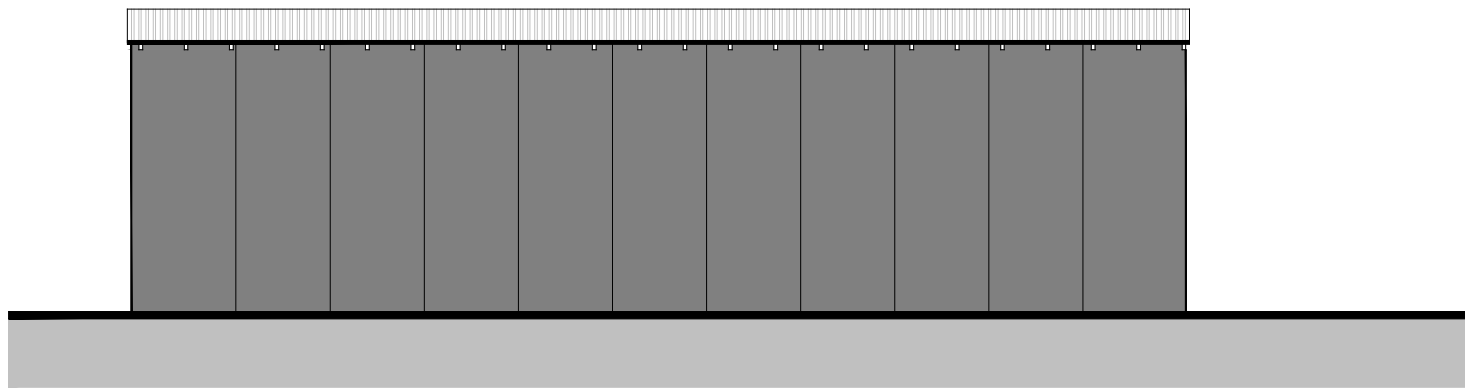

EAST ELEVATION

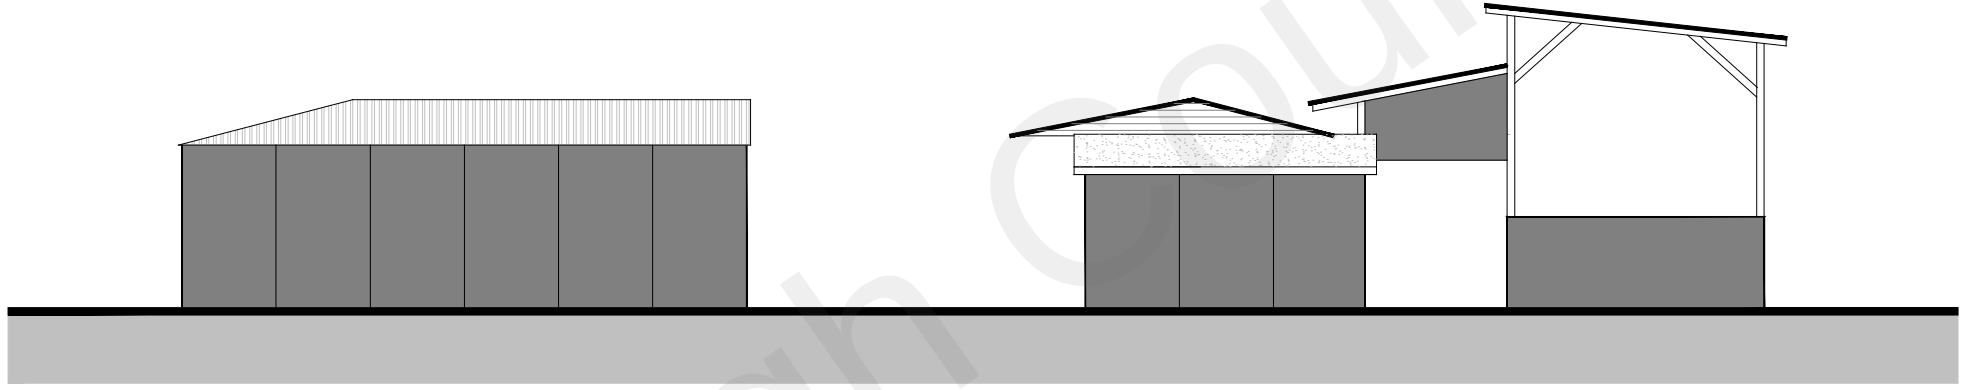


SOUTH ELEVATION




SECTION A-A




SECTION B-B

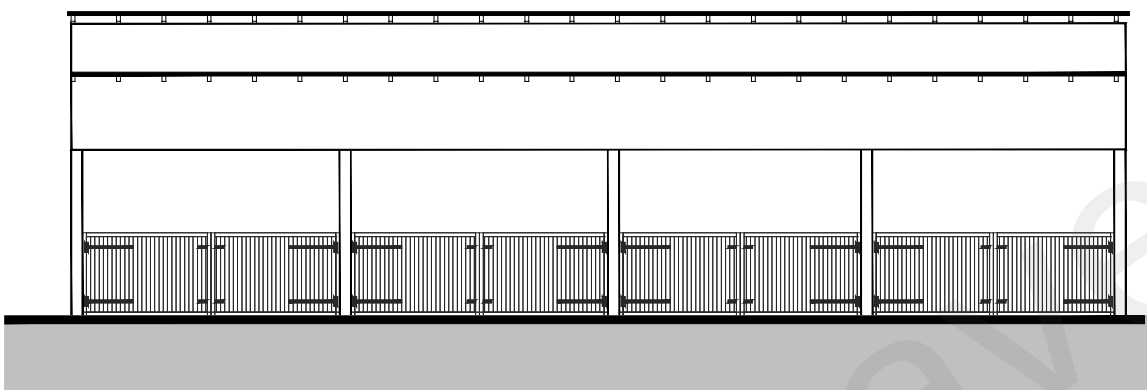

ELEVATION/SECTION C-C

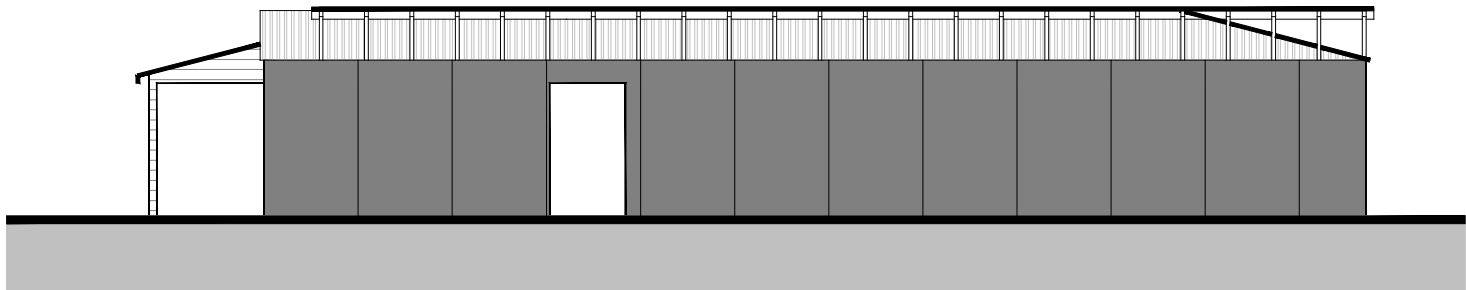

ELEVATION/SECTION D-D

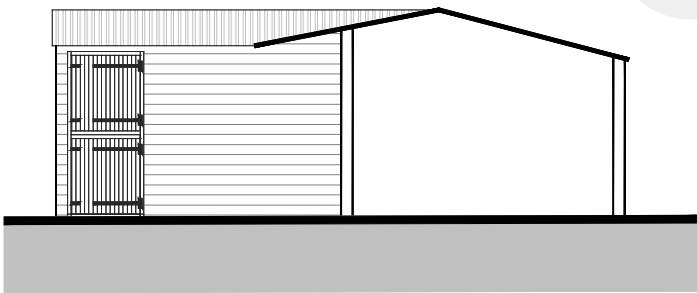

SECTION E-E



SECTION F-F