


EXISTING LOCATION / BLOCK PLAN


Scale 1: 500

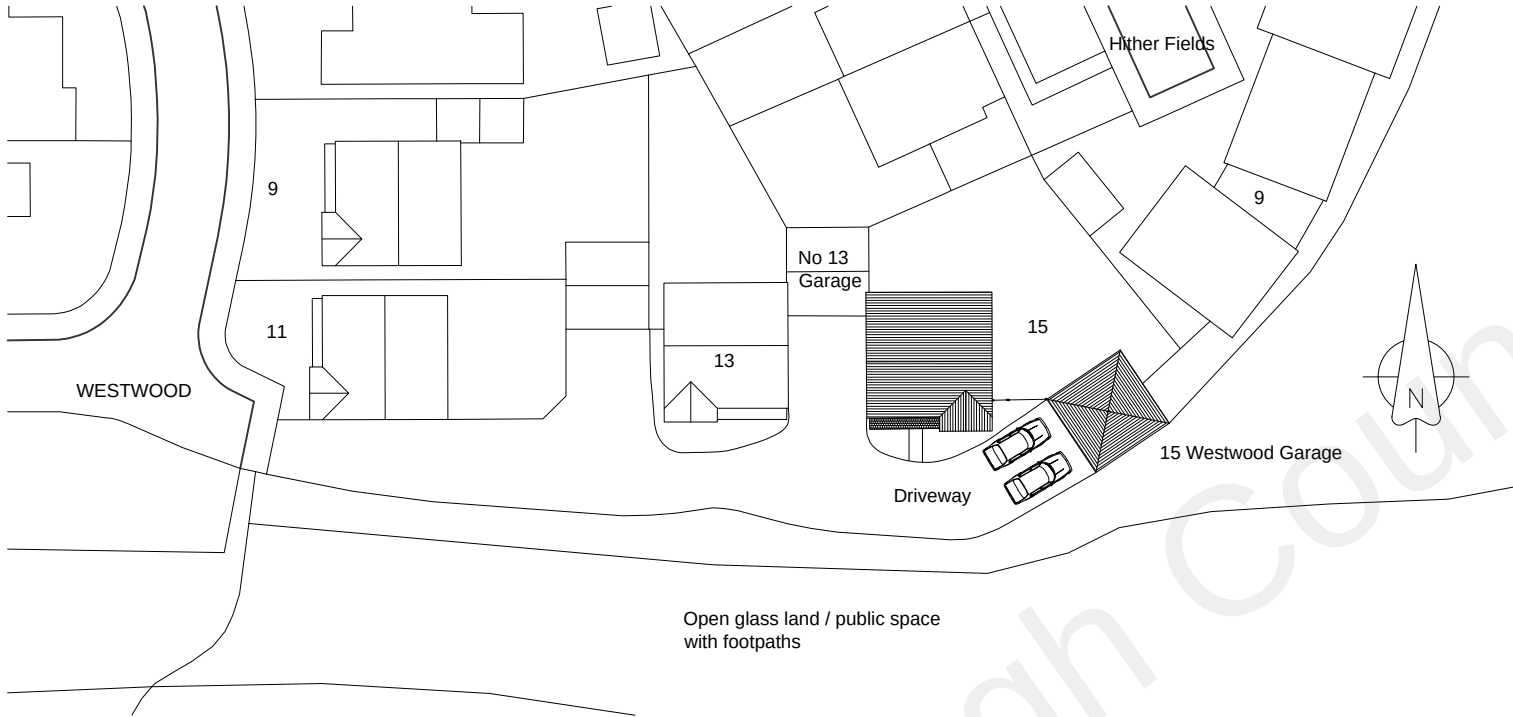

Ordnance Survey, (c) Crown Copyright 2022.
All rights reserved. Licence number 100022432


PROPOSED LOCATION / BLOCK PLAN

Scale 1: 500

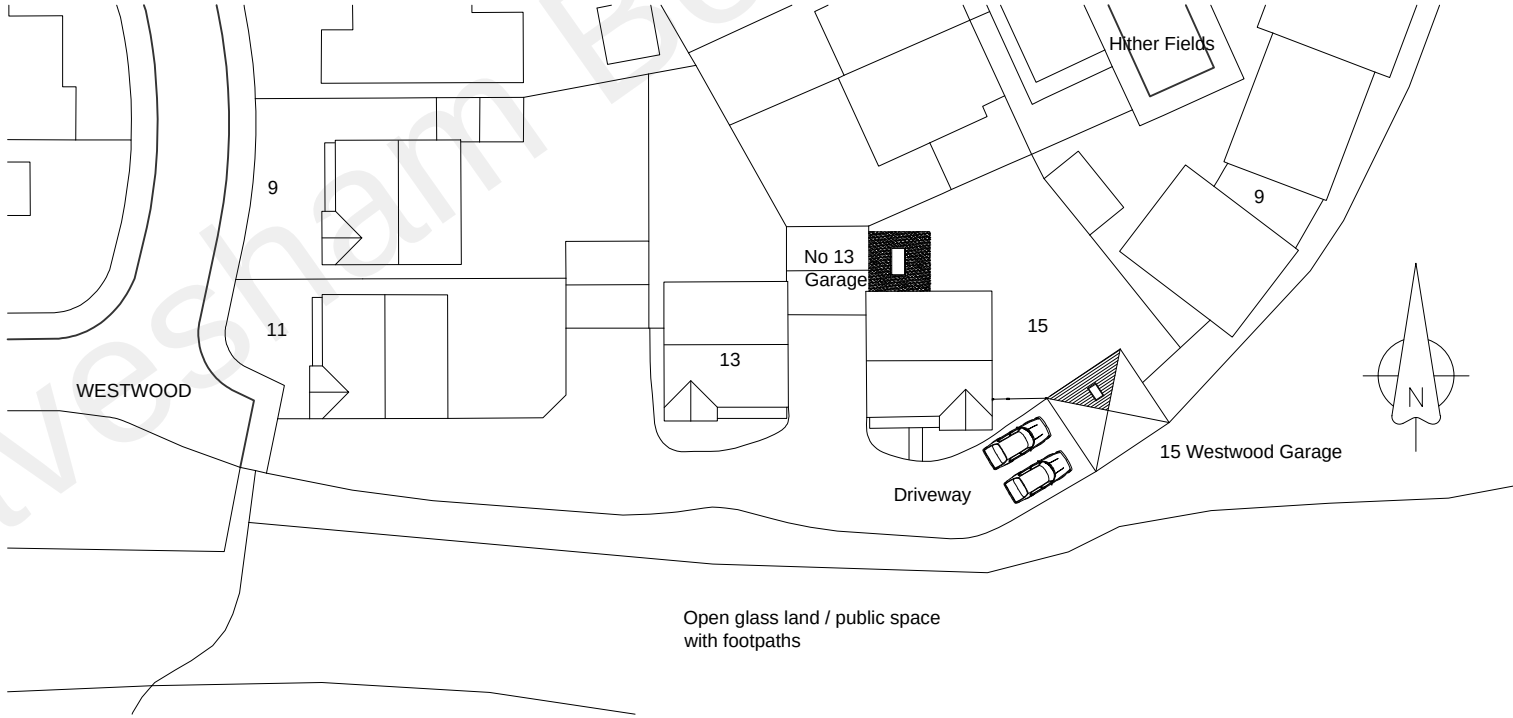

Ordnance Survey, (c) Crown Copyright 2022.
All rights reserved. Licence number 100022432

Do not scale this drawing
All dimension must be checked on site before fabrication / construction
Material & workmanship to be to the best of their respective kind and in accordance with current British and European Standards & Codes of Practice, Statutory Authority & Manufacturers recommendations / specification

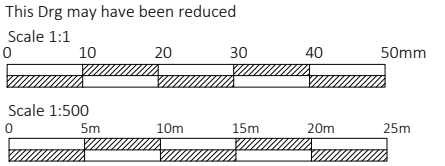

Notes / Ledger

J M D
Property Services

28 Sirdar Strand
Riverview Park
Gravesend
Kent.
DA12 4LP
t : 01474 740299
e: info@jmdd.co.uk

Client / Location
Ms Gordon
15 Westwood
Gravesend
Kent
DA11 7AA

Job Title
Single storey rear extension
& garage conversion

Drawing Title
Existing & proposed
Location / block plan

Scale
1:500 @ A3
Date
November - 2022

Designed by
MB
Drawn by
MB
Checked by
Client (CL)
Approved by
Client

Drawing No.
JMD-1186-B-020
Revision
P1

Status
Planning Issue

File Ref: JMD-1186-E-01Drawings-02