



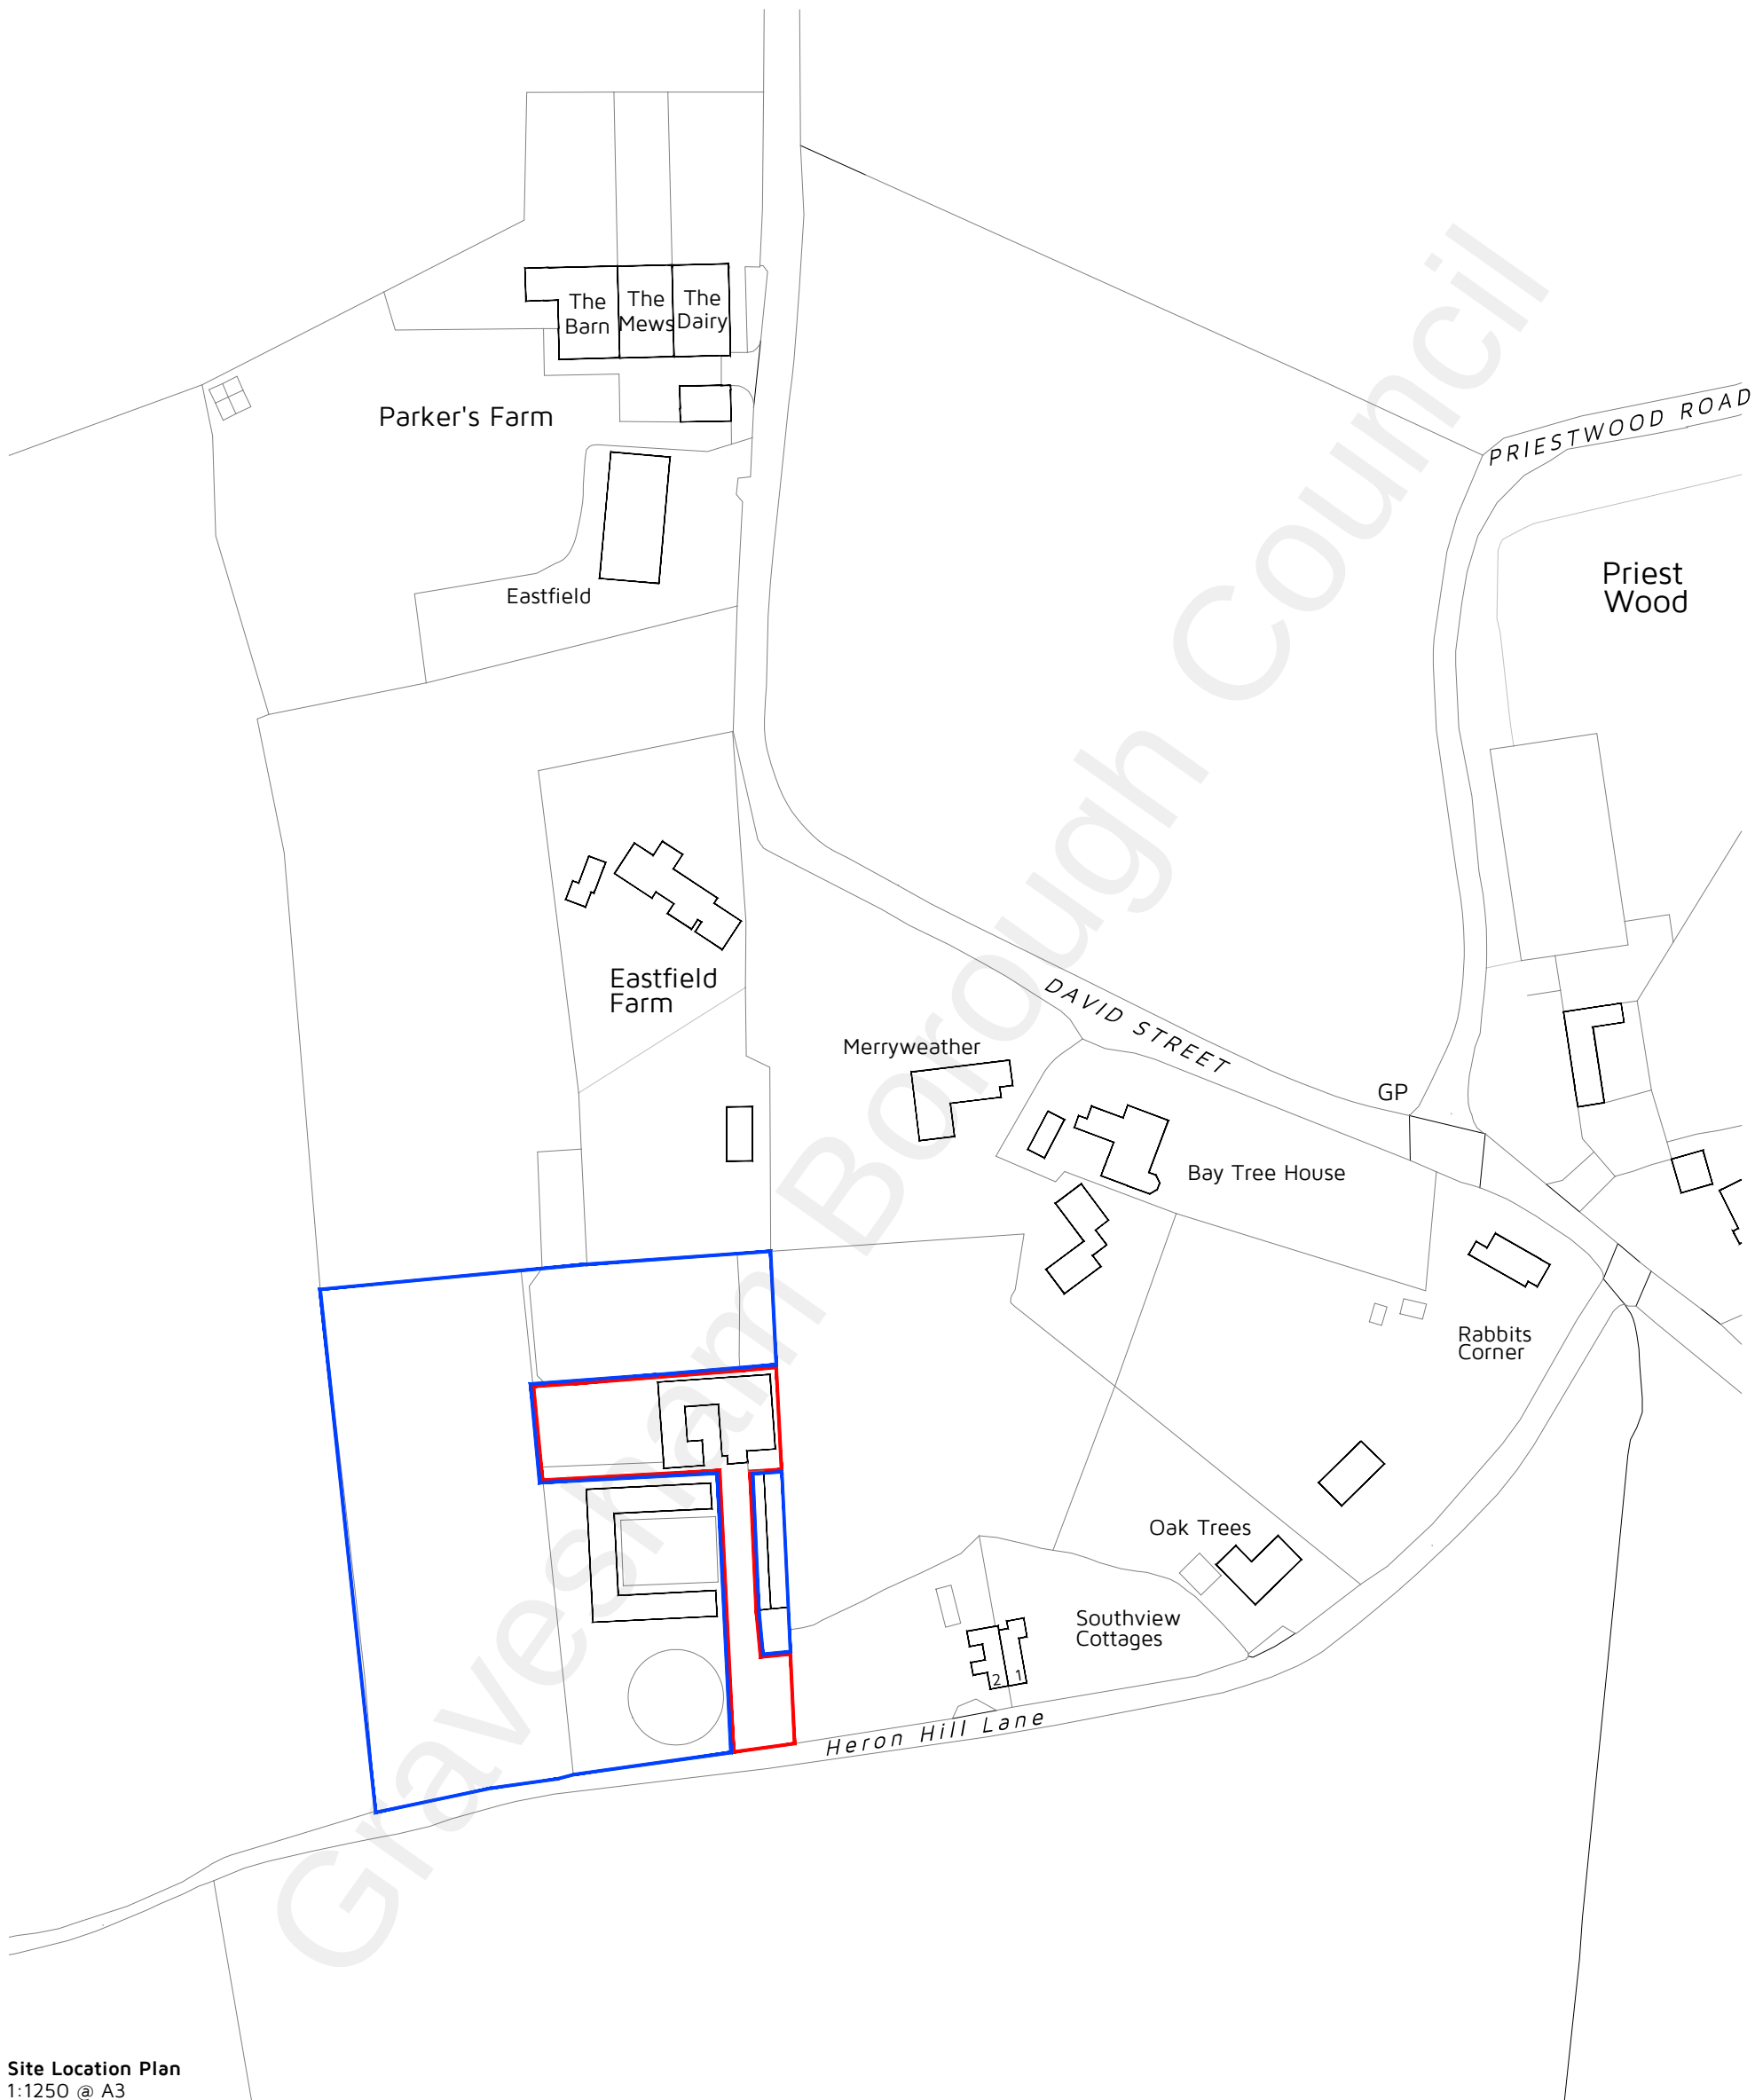

Site Location Plan
1:1250 @ A3

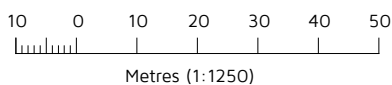

Site Area: 0.12 Ha

-  Application Boundary
-  Applicant Ownership

Rev: A Reason: REVISED APPLICATION

Date: 09/12/2022

Client: MR C OAKES

Project: STABLES AT HERON HILL, HERON HILL LANE, MEOPHAM, GRAVESEND, KENT, DA13 ODU

Title: SITE LOCATION PLAN

Drawing: DHA/15967/01 Rev: A Scale: 1:1250 Date: DEC 2022



Eclipse House, Eclipse Park, Sittingbourne Road Maidstone, Kent. ME14 3EN

t: 01622 776226 e: info@dhaplanning.co.uk f: 01622 776227 w: www.dhaplanning.co.uk

No reproduction by any method of any part of this document is permitted without the consent of the copyright holders. Produced for Town and Country planning purposes only.

© Crown Copyright 2021. All rights reserved. Licence Number: 100031961

CAD Reference: DHA_15967_HERON HILL STABLES_PFS01