

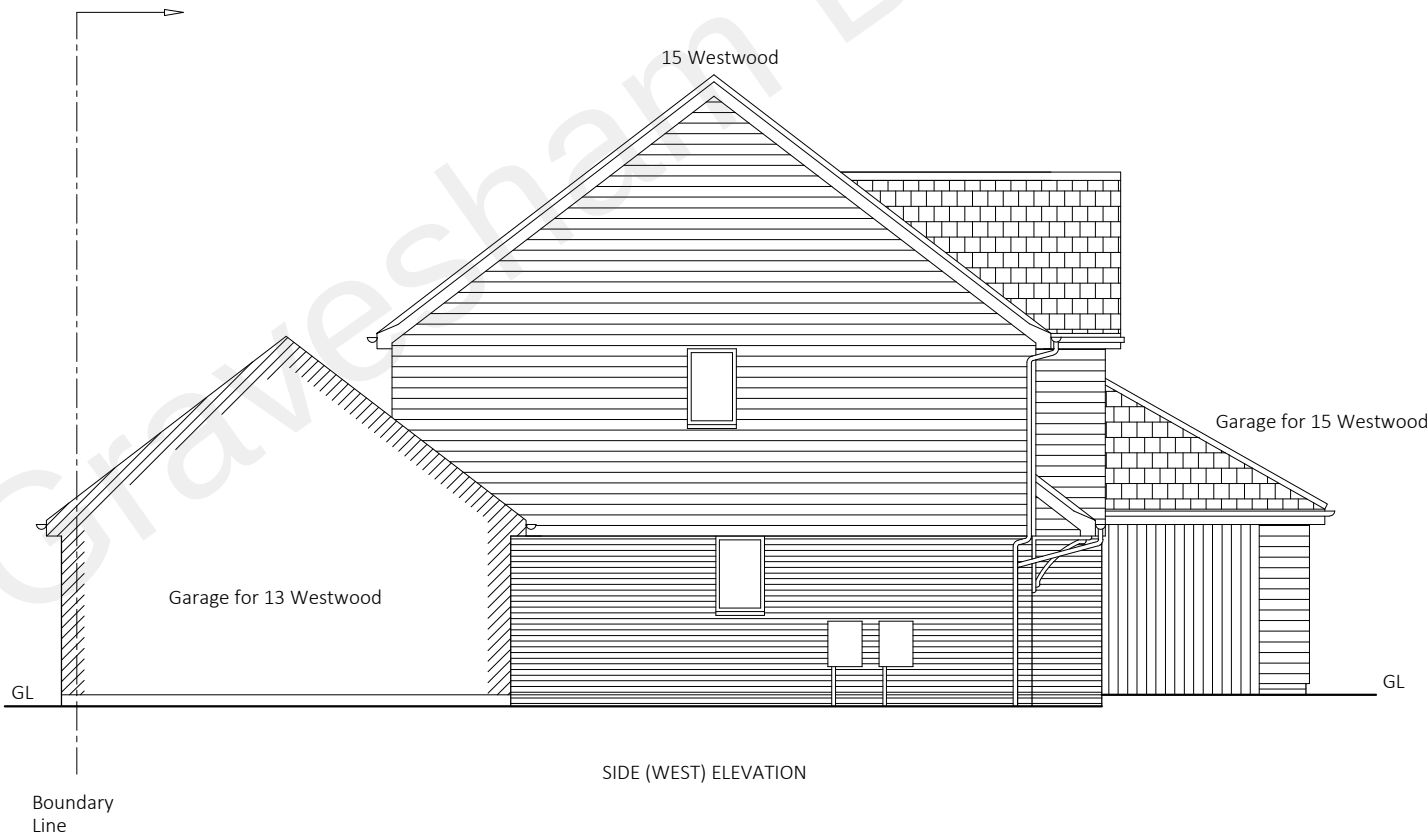


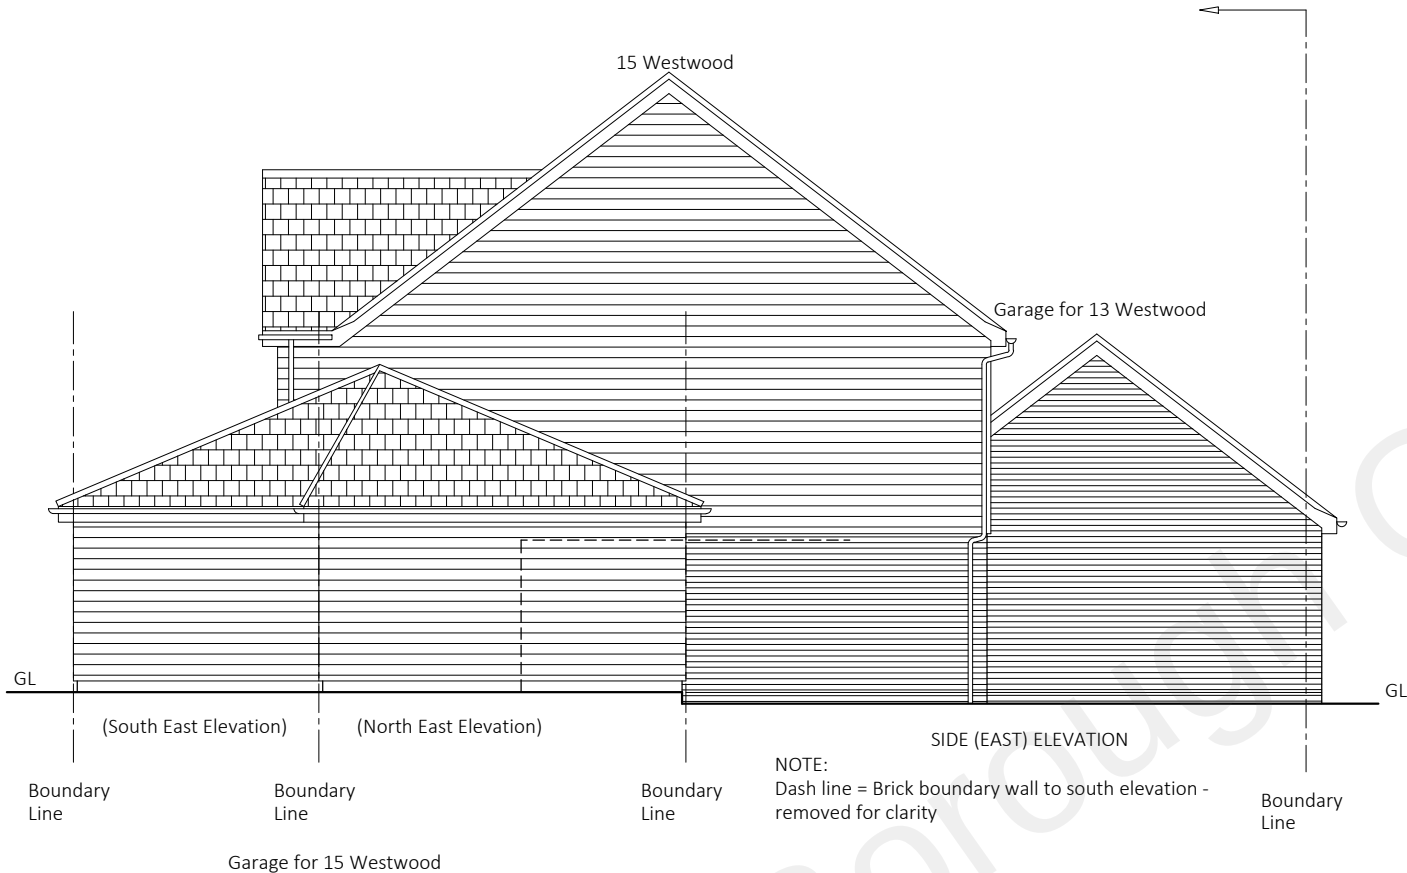

Do not scale this drawing
All dimension must be checked on site before fabrication / construction
Material & workmanship to be to the best of their respective kind and in accordance with current British and European Standards & Codes of Practice, Statutory Authority & Manufacturers recommendations / specification

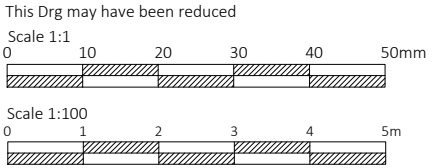

Notes / Ledger

J M D
Property Services
28 Sirdar Strand
Riverview Park
Gravesend
Kent.
DA12 4LP
t : 01474 740299
e: info@jmdd.co.uk

Client / Location
Ms C Gordon
15 Westwood
Gravesend
Kent
DA11 7AA

Job Title
Single storey rear extension
& garage conversion

Drawing Title
Existing Side Elevation

Scale
1:100 @ A3

Date
November - 2022

Designed by
MB

Drawn by
MB

Checked by
Client (CL)

Approved by
Client

Drawing No.
JMD-1186-B-110

Revision
P1

Status
Planning Issue

File Ref: JMD-1186-E-01Drawings-02