



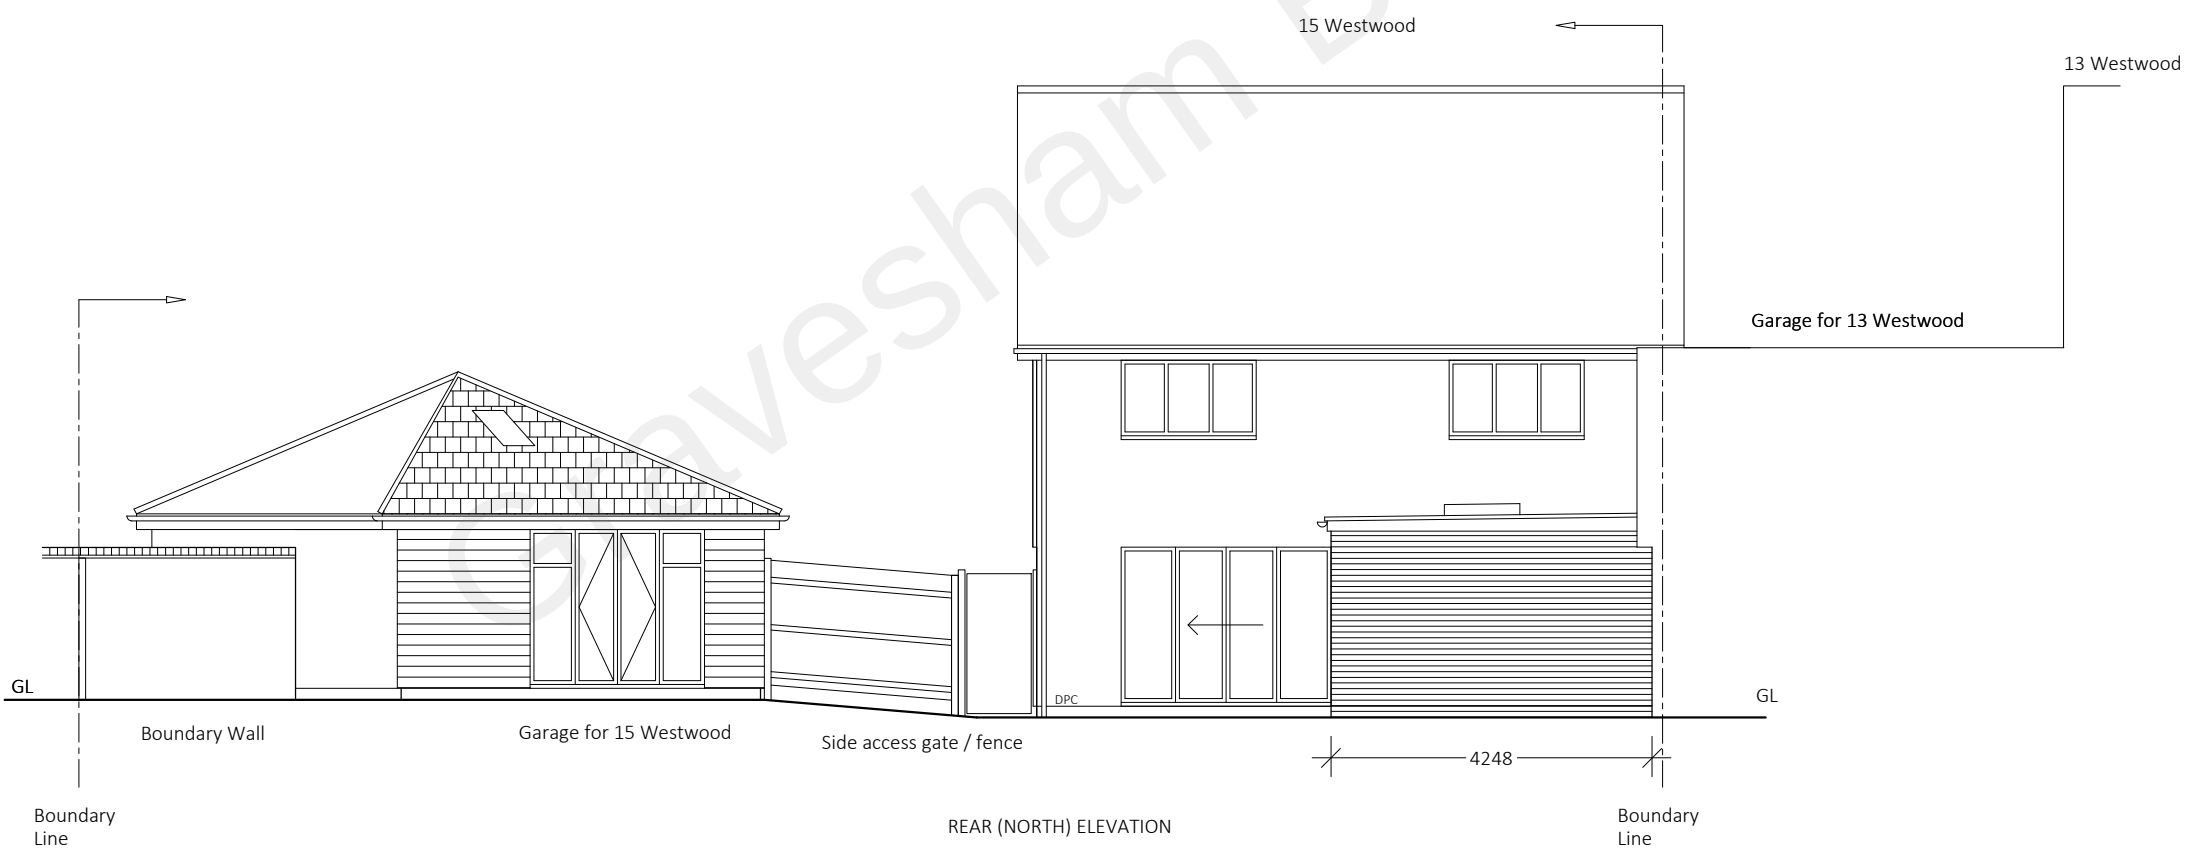

Do not scale this drawing
All dimension must be checked on site before fabrication / construction
Material & workmanship to be to the best of their respective kind and in accordance with current British and European Standards & Codes of Practice, Statutory Authority & Manufacturers recommendations / specification

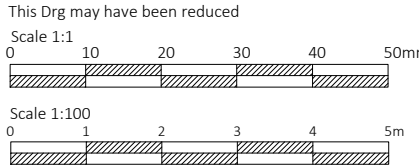

Notes / Ledger

J M D
Property Services
28 Sirdar Strand
Riverview Park
Gravesend
Kent.
DA12 4LP
t : 01474 740299
e: info@jmdd.co.uk

Client / Location
Ms C Gordon
15 Westwood
Gravesend
Kent
DA11 7AA

Job Title
Single storey rear extension
& garage conversion

Drawing Title
Proposed Elevation
Front & Rear

Scale 1:100 @ A3	Date November - 2022
---------------------	-------------------------

Designed by MB	Drawn by MB	Checked by Client (CL)	Approved by Client
-------------------	----------------	---------------------------	-----------------------

Drawing No. JMD-1186-B-140	Revision P1
-------------------------------	----------------

Status
Planning Issue

File Ref: JMD-1186-E-01Drawings-02