


SITE LOCATION PLAN

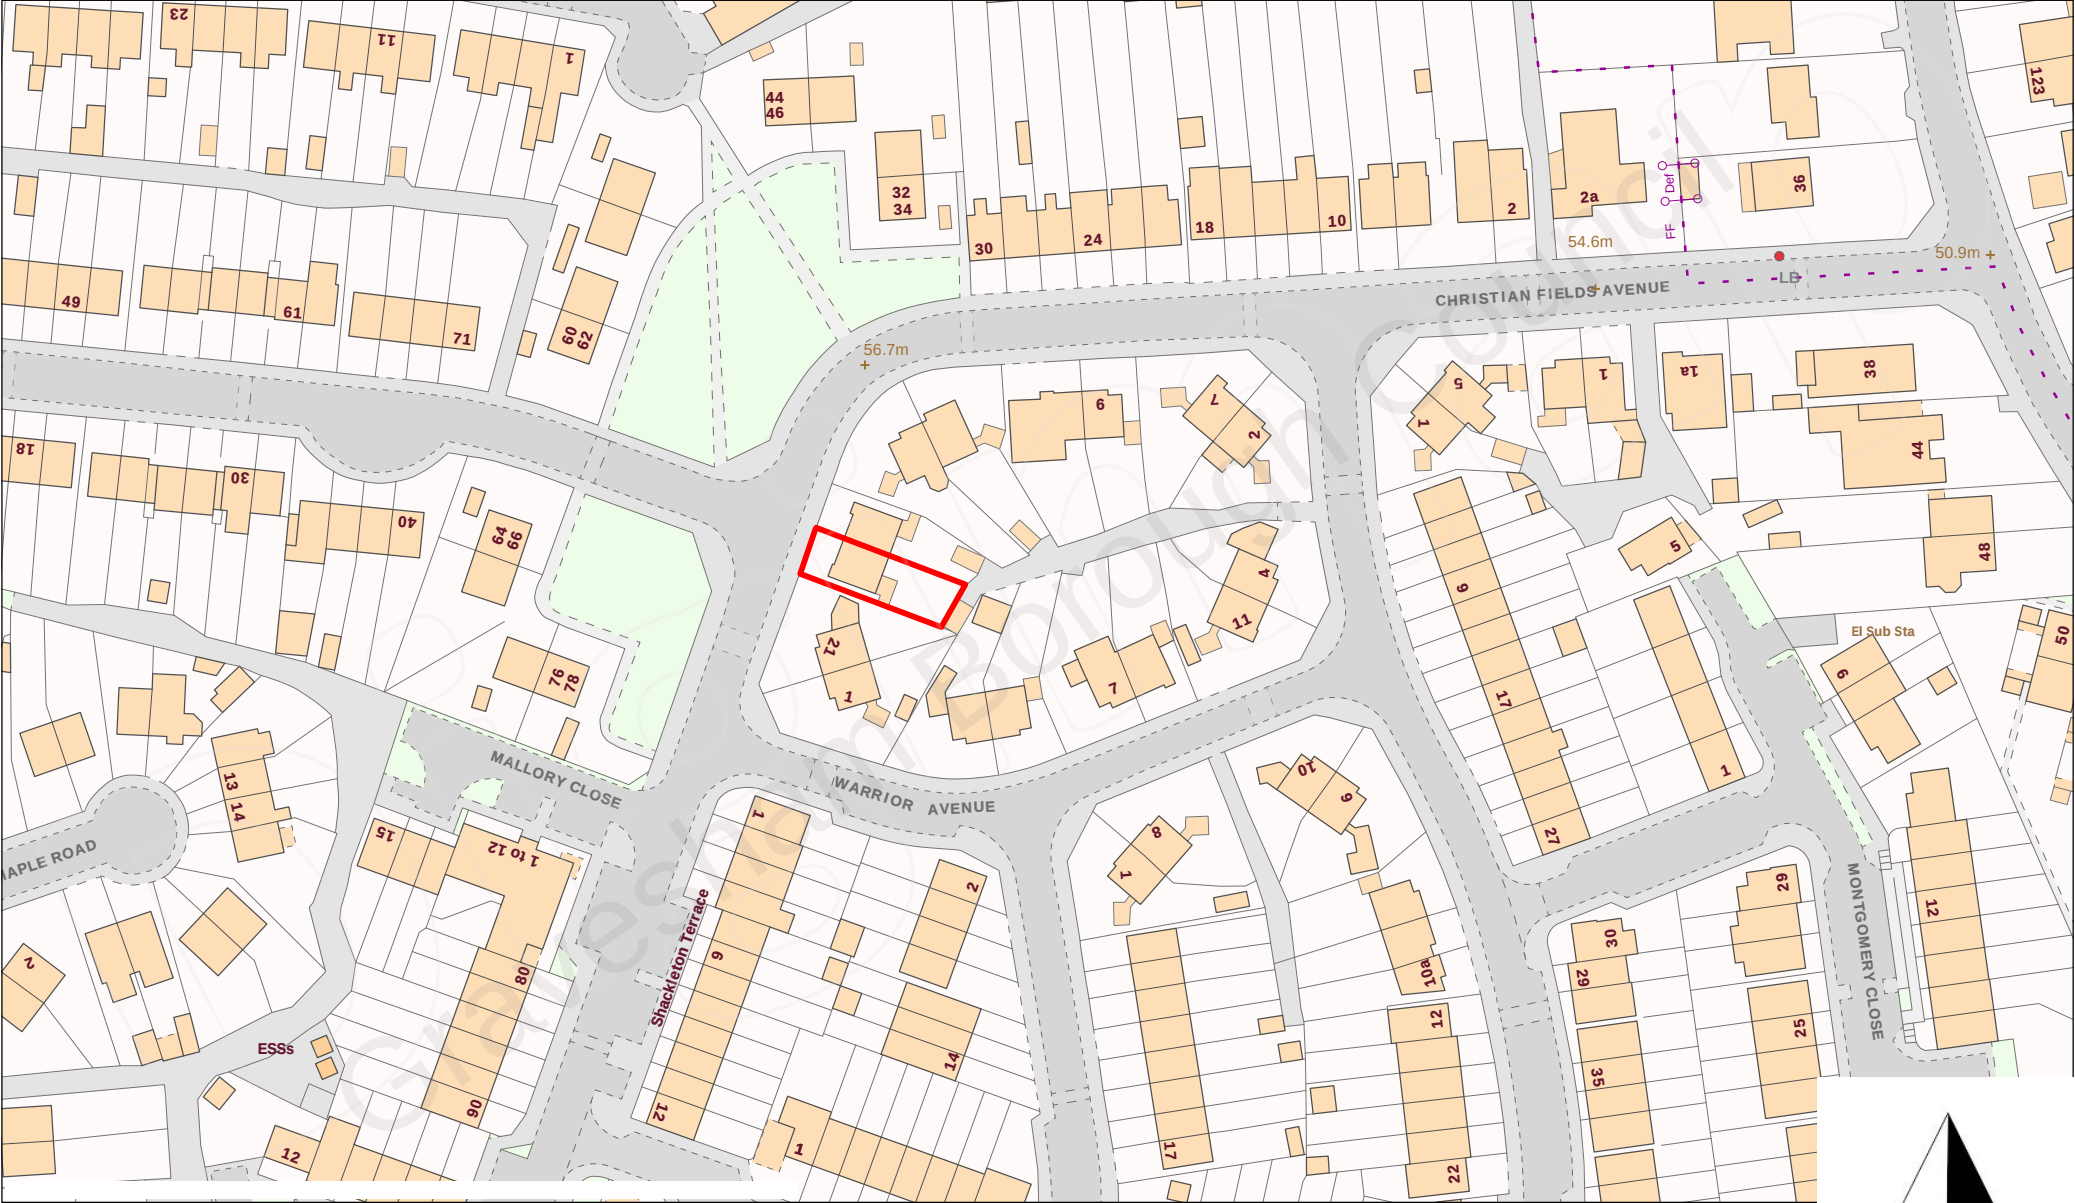

Scale 1:1250

