

REV C02

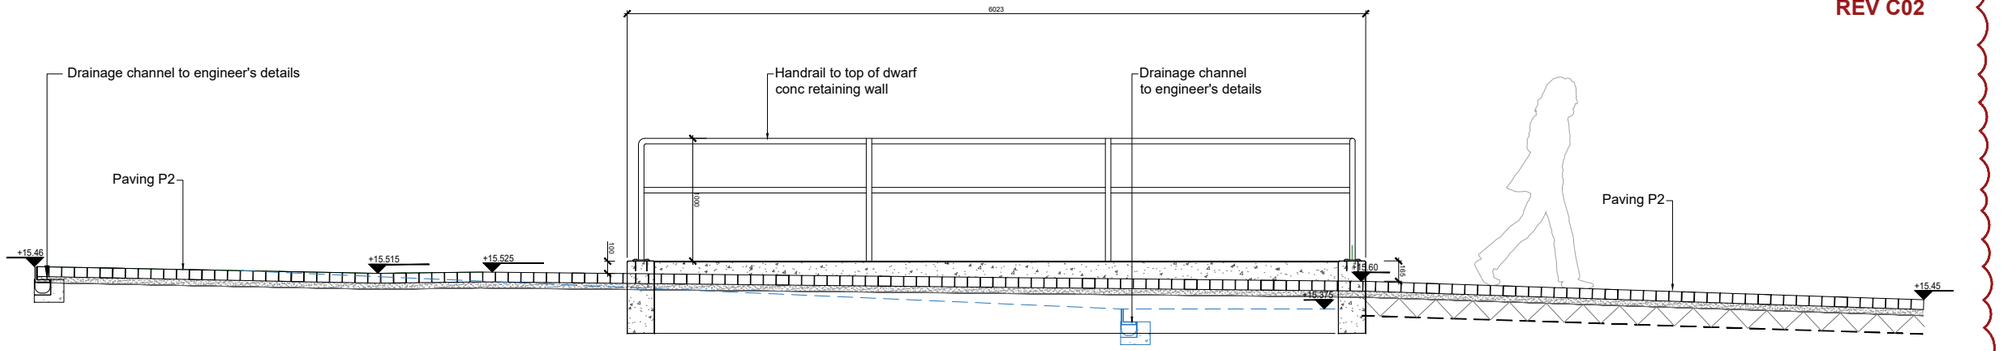

3 SECTION 2
Scale 1 : 50@A3

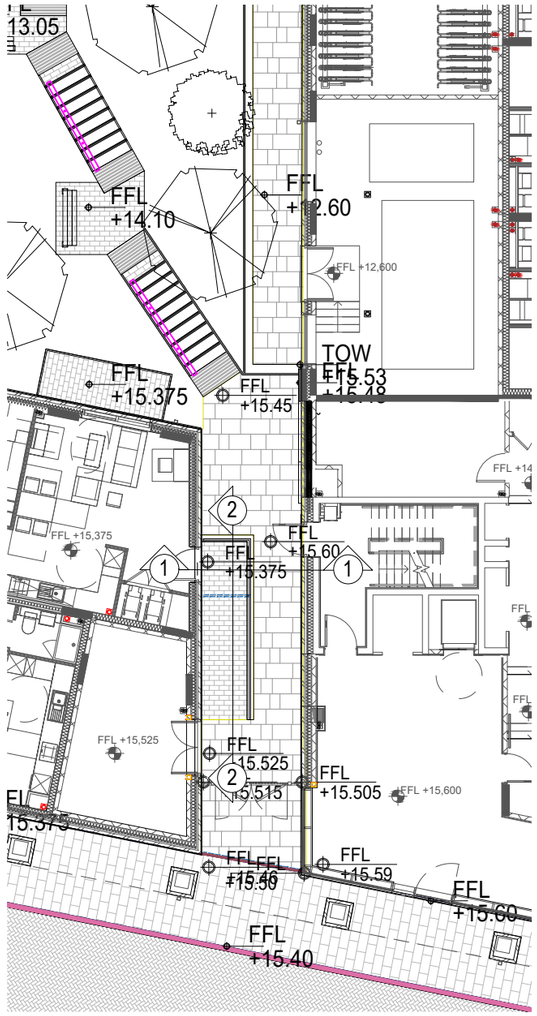

1 KEY PLAN
Scale 1 : 200@A3

2 SECTION 1
Scale 1 : 20@A3

Legend

01. Handrail to ramp
Material: Stainless Steel, grade 316
Finish: Satin brushed
Cross section: 45mm diameter
Accessories: Folded channel to underside of handrail to accommodate recessed light fitting
Fixing: base plate bolted to concrete
Supplier: To be agreed

02. Paving type P1.1 - Concrete paving, refer to drawing L-HED-1344-ZZ-EX-DR-L-501

03. Paving type P2 - Permeable PCC flag paving, refer to drawing L-HED-1344-ZZ-EX-DR-L-502

NOTES:
This drawing is the copyright of Hyland Edgar Driver. It must not be copied or reproduced without written consent. Only figured dimensions are to be taken from this drawing. All contractors must visit the site and be responsible for taking and checking all dimensions related to the works shown on this drawing.

REVISIONS

P01	Stage 4 Issue	18/03/2021 JSW
C01	Issue for information/approval	11/03/2022 AW
C02	Localised door access updated	17/04/2025 DW
##########		
##########		
##########		
##########		

H E D Hyland Edgar Driver
Landscape Architects & Urban Designers
One Wessex Way Colden Common Winchester SO21 1WG t. 01962 711 600

CLIENT
CURO

DATE	DRAWN BY	CHECKED BY
01/06/2020	JSW	DP

DRAWING STATUS: STAGE 5
SCALE @ A3: AS SHOWN

PROJECT
THE CHARTER
HORN YARD AND MARKET SQUARE

DRAWING TITLE
E01 EAST PASSAGEWAY WALL AND PAVING INTERFACE

DRAWING NUMBER: L-1344-HED-ZZ-EX-DR-L-512
REVISION: C02

17 Apr. 2025 - 5:46pm W:\1344 Gravesend\HED\CAD\Eastern Quarter WorkStages 5\Details\ L-HED-1344-ZZ-EX-DR-L-512 E01 East passage way wall and paving interface.dwg