


DO NOT SCALE FROM THIS DRAWING
ALL DIMENSIONS TO BE VERIFIED BY THE CONTRACTOR ON SITE

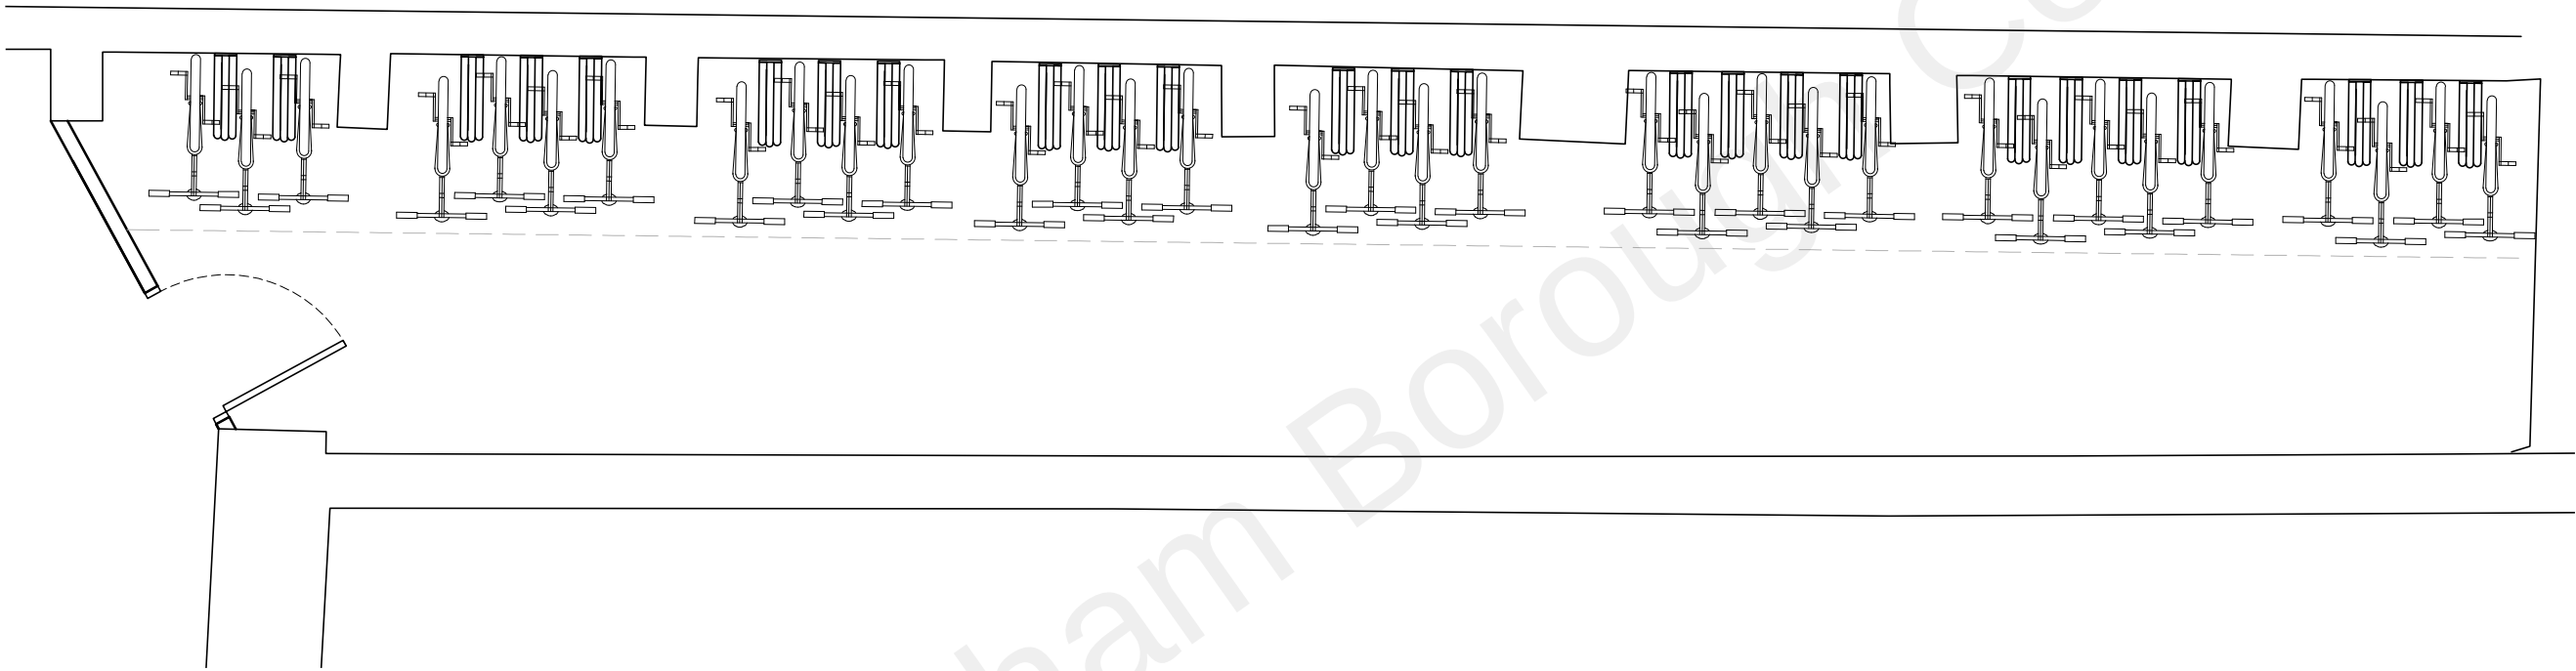

Minimum Cycle Parking Standards

- Ind. Dwellings 1 space per bedroom
- Apartments 1 space per unit

Cycle Storage Requirements

- 34 no. communal storage
- 13 no. storage within curtilage of units
- (47 no. total see accommodation schedule for details)

REV	DESCRIPTION	DATE	BY	CHKD
-----	-------------	------	----	------

TURNER
JACKSON+DAY
ASSOCIATES

125 John Wilson Business Park
Whitstable
Kent CT15 3QT

T: 01227 261453
E: enquiries@tjda.co.uk
www.turnerjacksonday.co.uk

client details

Mile Property Group Ltd

project details

Custom House
The Terrace, Gravesend, DA12 2DE

drawing title

Cycle Storage Plan
Semi-Vertical Storage

date	scale	drawn by	checked by
Mar'21	1:50@A3	AR	

project no.	drawing no.	revision
1735	071	