


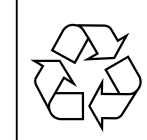

PROPOSED REAR PERSPECTIVE VIEWS

 Please recycle building materials where possible & dispose of any waste responsibly.

PROJECT: DEMOLITION OF EXISTING CONSERVATORY AND CONSTRUCTION OF SINGLE STOREY EXTENSION & INTERNAL ALTS.
ADDRESS: 50 FLEET ROAD, NORTHFLEET, GRAVESEND, DA11 8EE
CLIENT: MR & MRS ELVIN

Unless we have been specifically instructed to address party wall matters, this shall remain the responsibility of the owner. It is to be assumed that all works require the service of Party Wall Notices unless advised otherwise. Party Wall Notices should be served 1 to 2 months before commencement of works, dependant upon type of notice required. Please note that Party Wall Notices cannot be served retrospectively.



**FRANCES
NORMAN LTD**
www.francesnorman.uk

Copyright Frances Norman Ltd not to be copied without permission



DO YOU REQUIRE PLANS
FOR PLANNING PERMISSION AND
BUILDING REGULATION APPROVAL?
PLEASE SCAN HERE

Plans produced for Planning Permission and Building Regulation purposes only.
These are not construction issue documents, unless they are specifically noted as such on the plans. Reference should also be made to any prepared structural calculations. Responsibility for complying with the Party Wall Act, CDM regulations and Statutory Undertaker requirements remains with the site owner and/or contractor. Unless agreed otherwise.


Contractor not to scale from drawing, dimensions are for guidance only. Materials/Components are to be measured on site and not taken from dimensions on these drawings. IF IN DOUBT, ASK

September 3, 2021

EXISTING ELEVATIONS & ROOF PLAN




FRONT

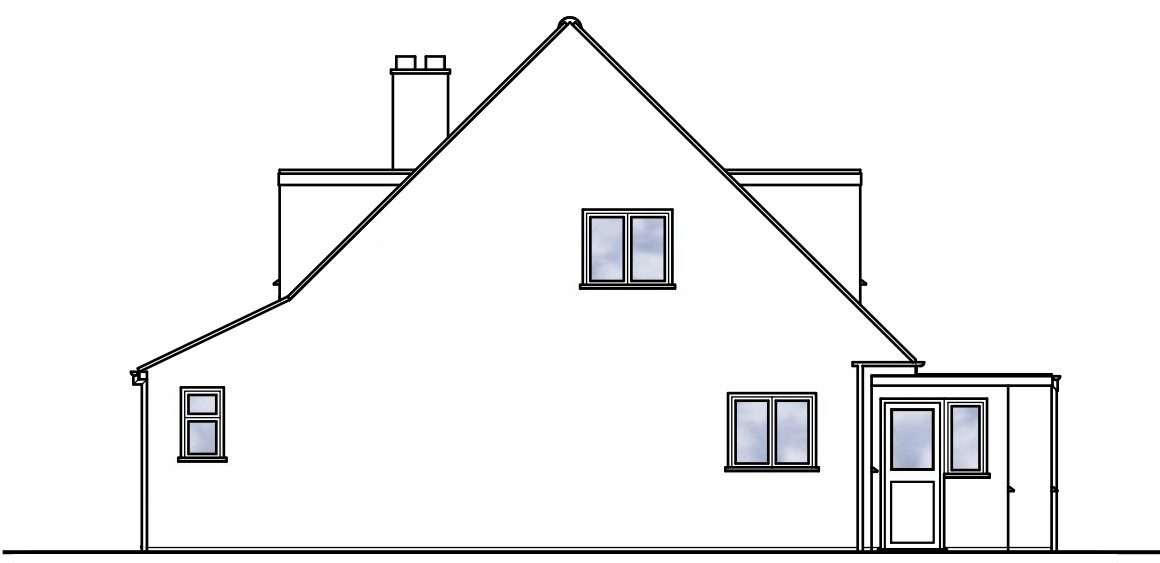


SIDE



REAR

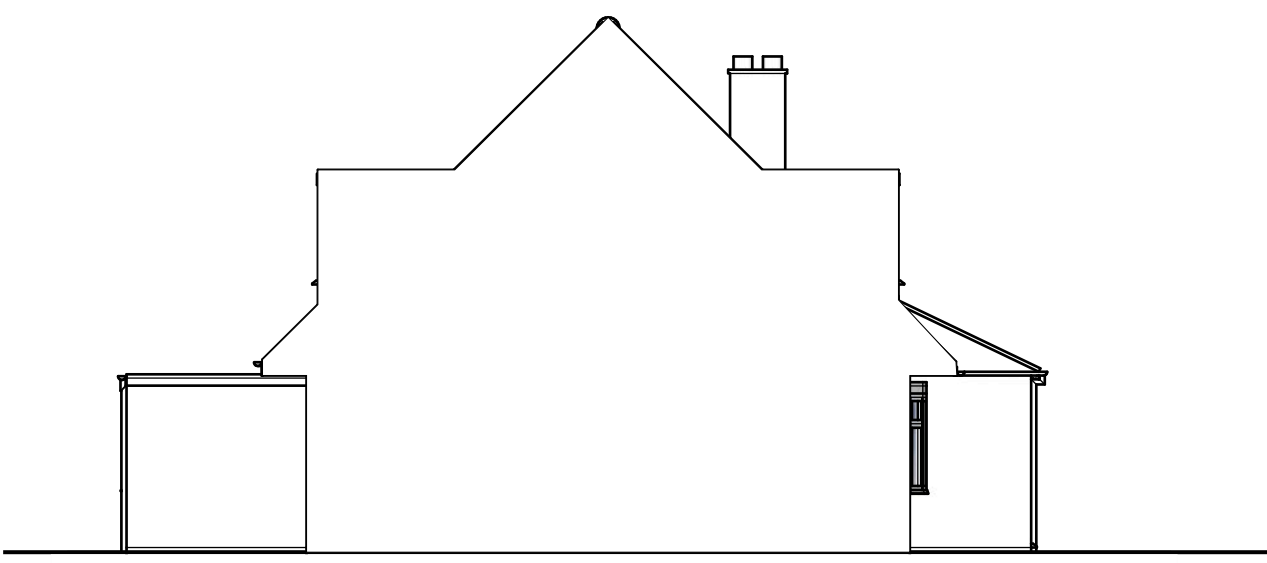

SIDE

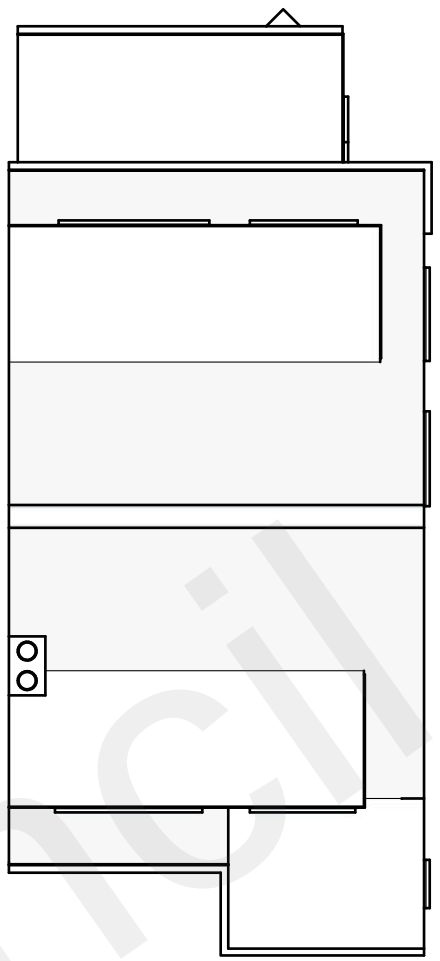

ROOF

PROPOSED ELEVATIONS & ROOF PLAN




FRONT




SIDE




REAR

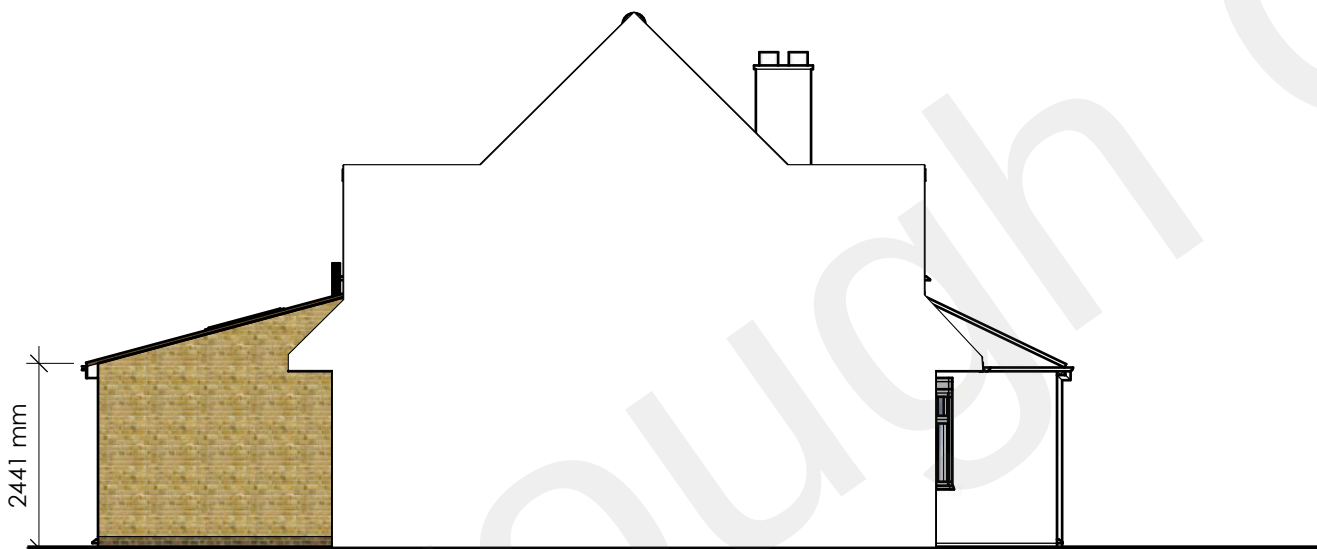


SIDE

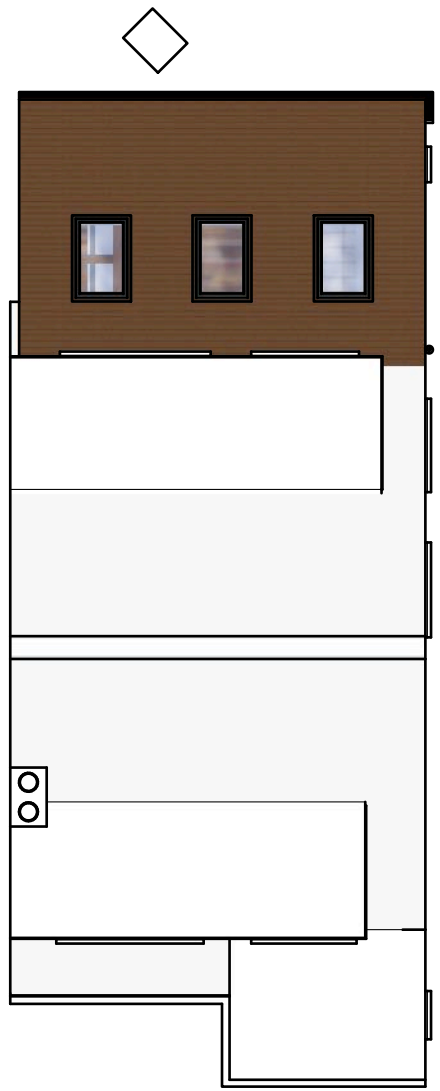


ROOF

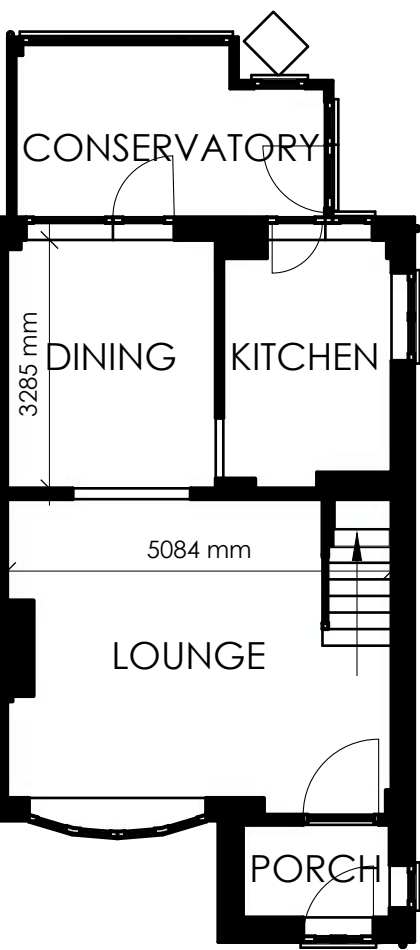


EXISTING GF PLAN

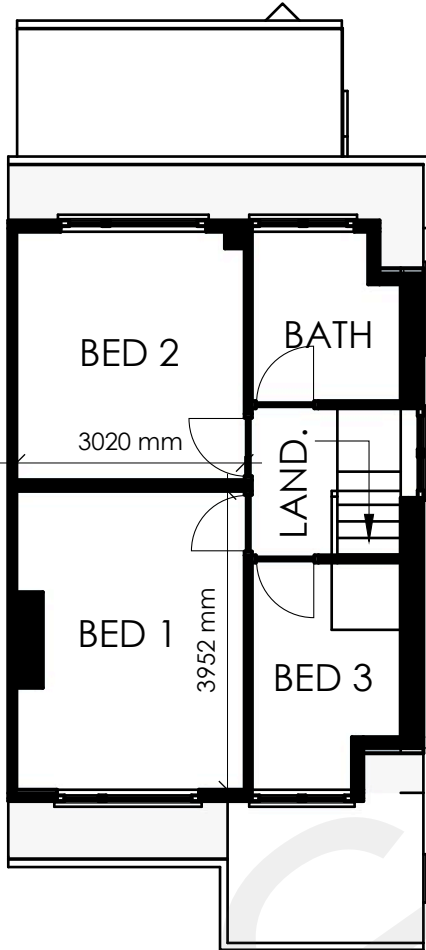

EXISTING FF PLAN

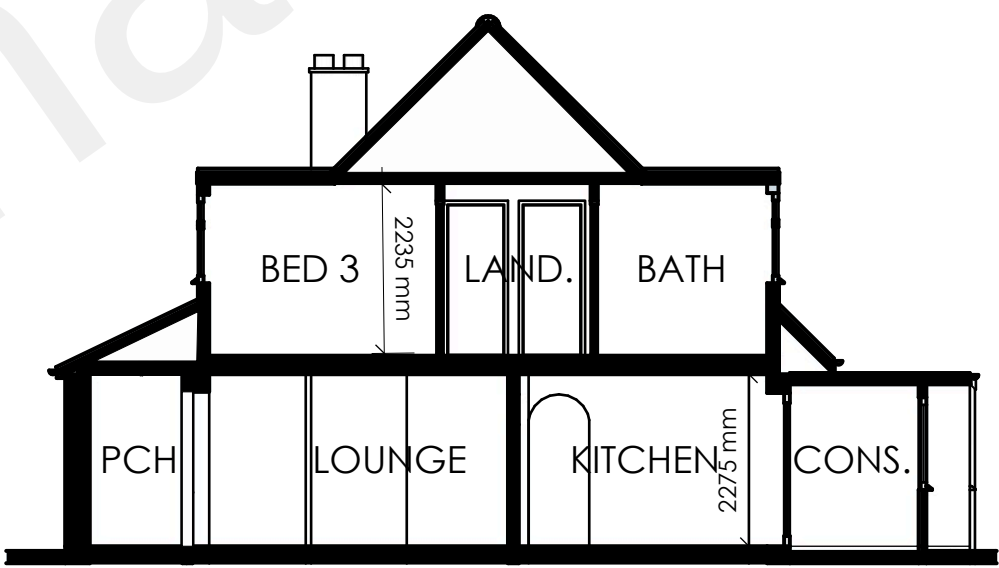

EXISTING CROSS SECTION

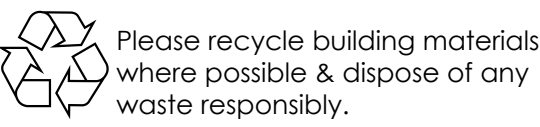

DRAWING DESCRIPTION

EXISTING & PROPOSED ELEVATIONS & ROOF PLANS, EXISTING FLOOR PLANS & SECTION



ADDRESS:
50 FLEET ROAD, NORTHFLEET, GRAVESEND, KENT, DA11 8EE

CLIENT:

MR & MRS ELVIN

SCALE:

1:100

DATE: JULY 2021


REVISIONS

	MM/DD/YY	REMARKS
1	02 / 09 / 21	...INTERNAL ALTERATIONS TO LAYOUT AT CLIENTS REQUEST
2	-- / -- / --	...
3	-- / -- / --	...
4	-- / -- / --	...
5	-- / -- / --	...


@ A1

01


B

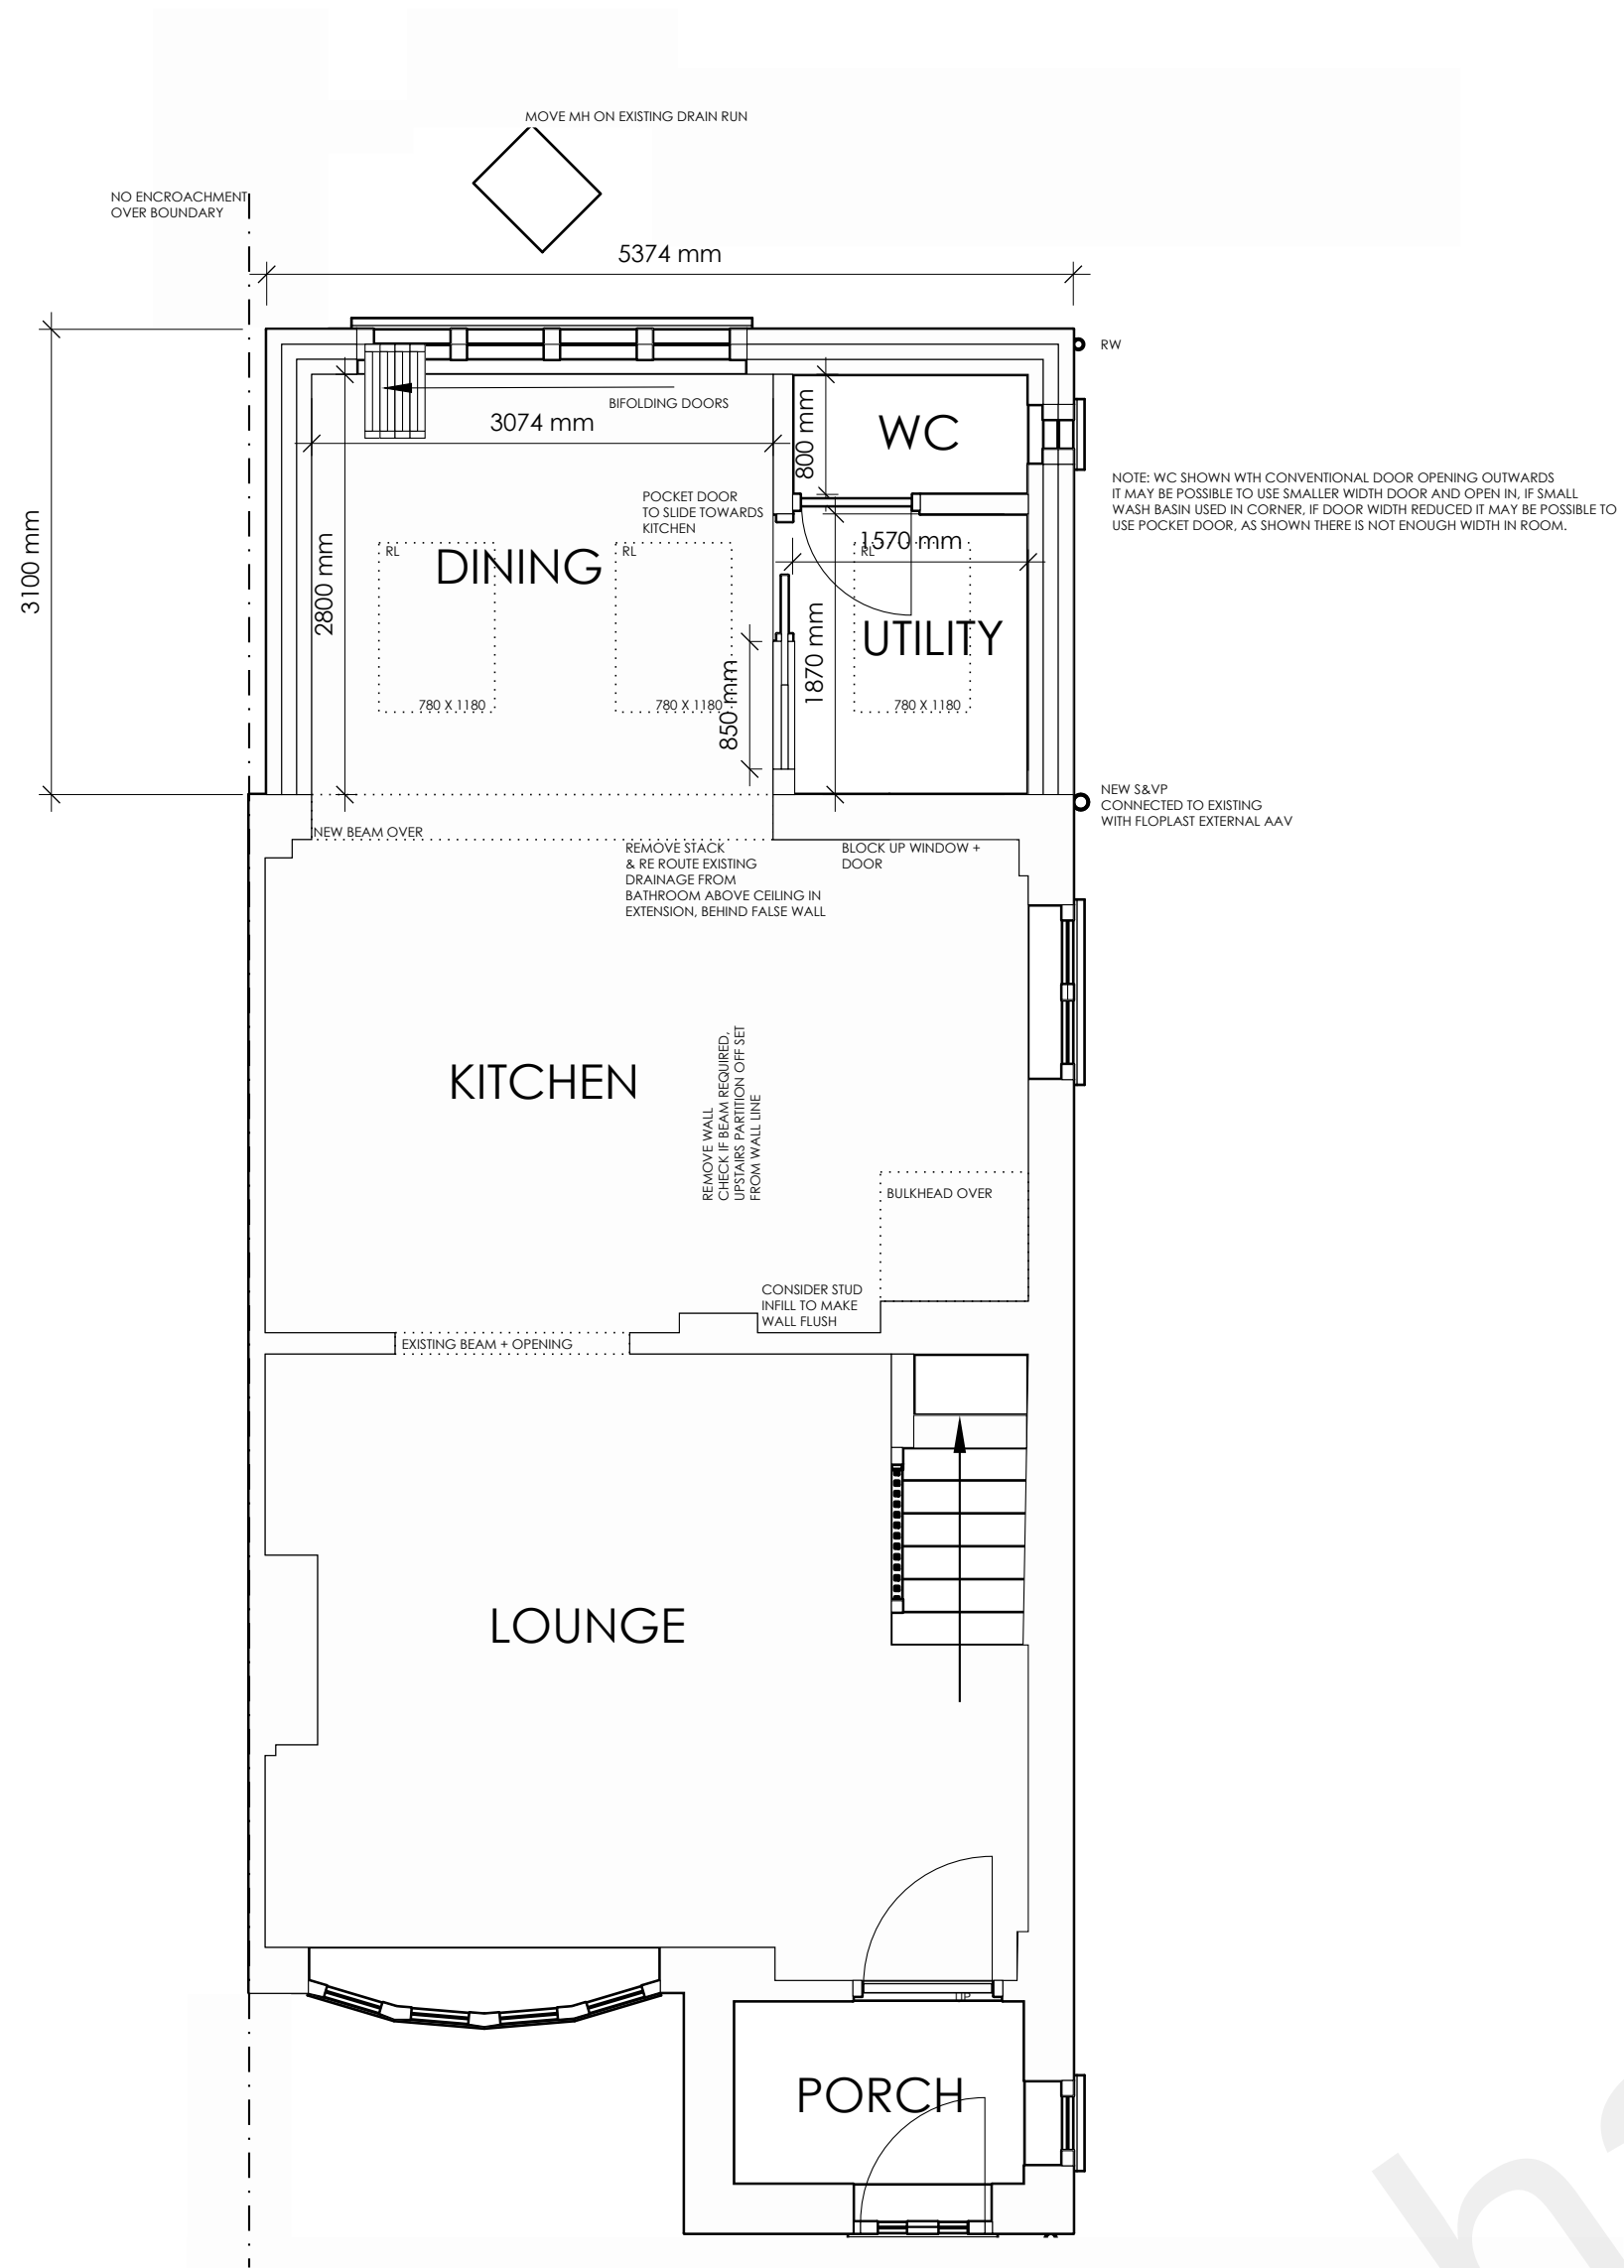

PROPOSED GROUND FLOOR PLAN

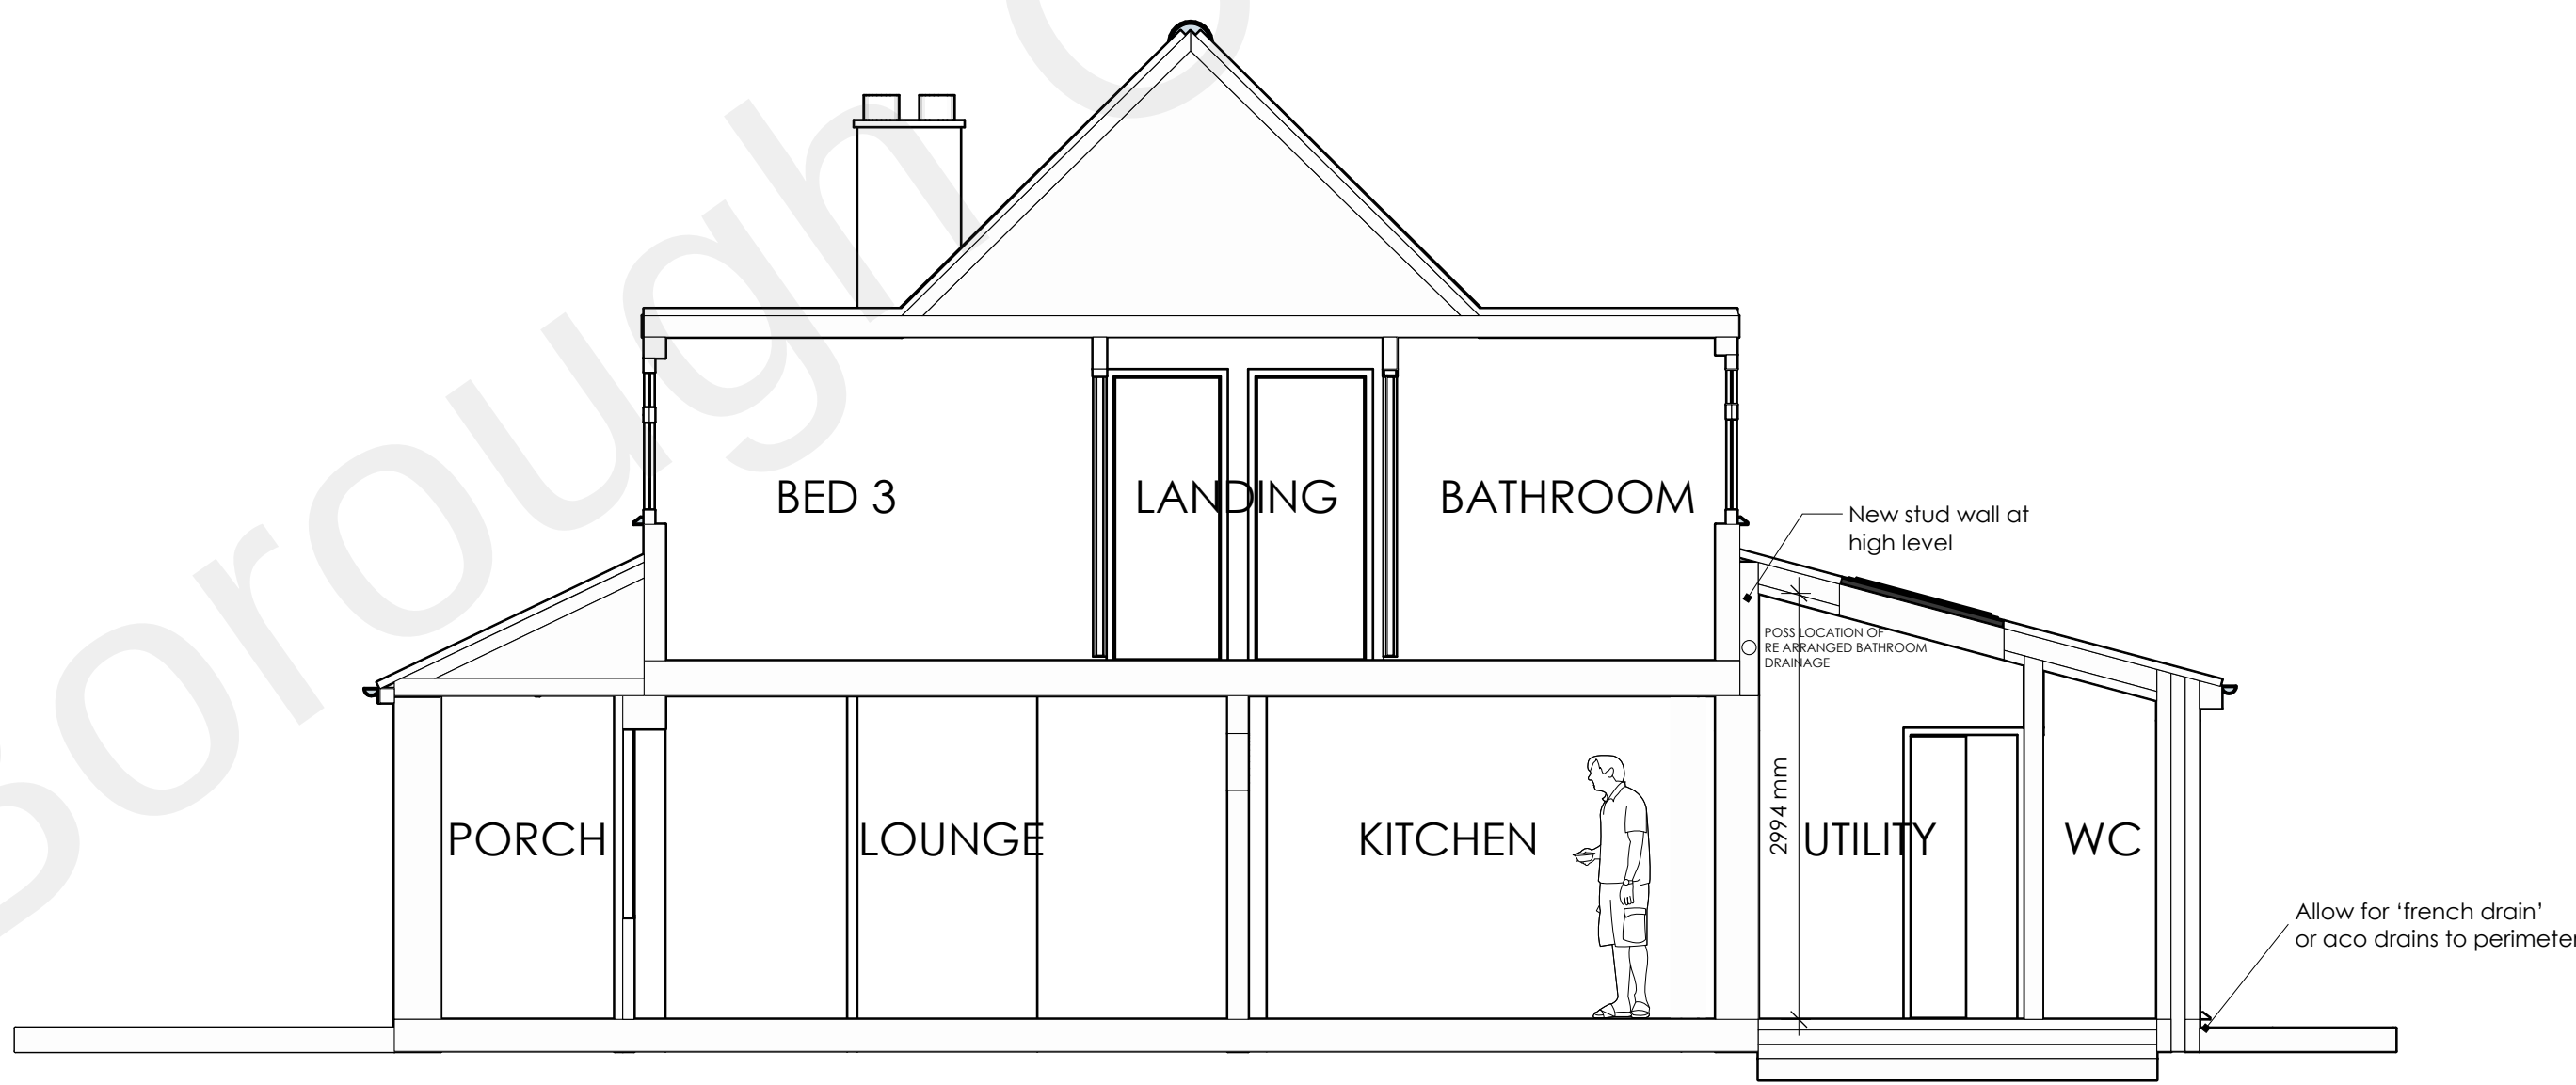

PROPOSED CROSS SECTION

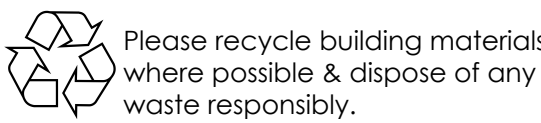

contact number please scan to call



DRAWING DESCRIPTION

PROPOSED FLOOR PLAN AND SECTION



CLIENT:

MR & MRS ELVIN

SCALE:

1:50

DATE: JULY 2021

REVISIONS

MM/DD/YY	REMARKS
1	...
2	...
3	...
4	...
5	...


@ A1

ADDRESS:
50 FLEET ROAD, NORTHFLEET, GRAVESEND, KENT, DA11 8EE


02

B


OVERVIEW FROM FRONT

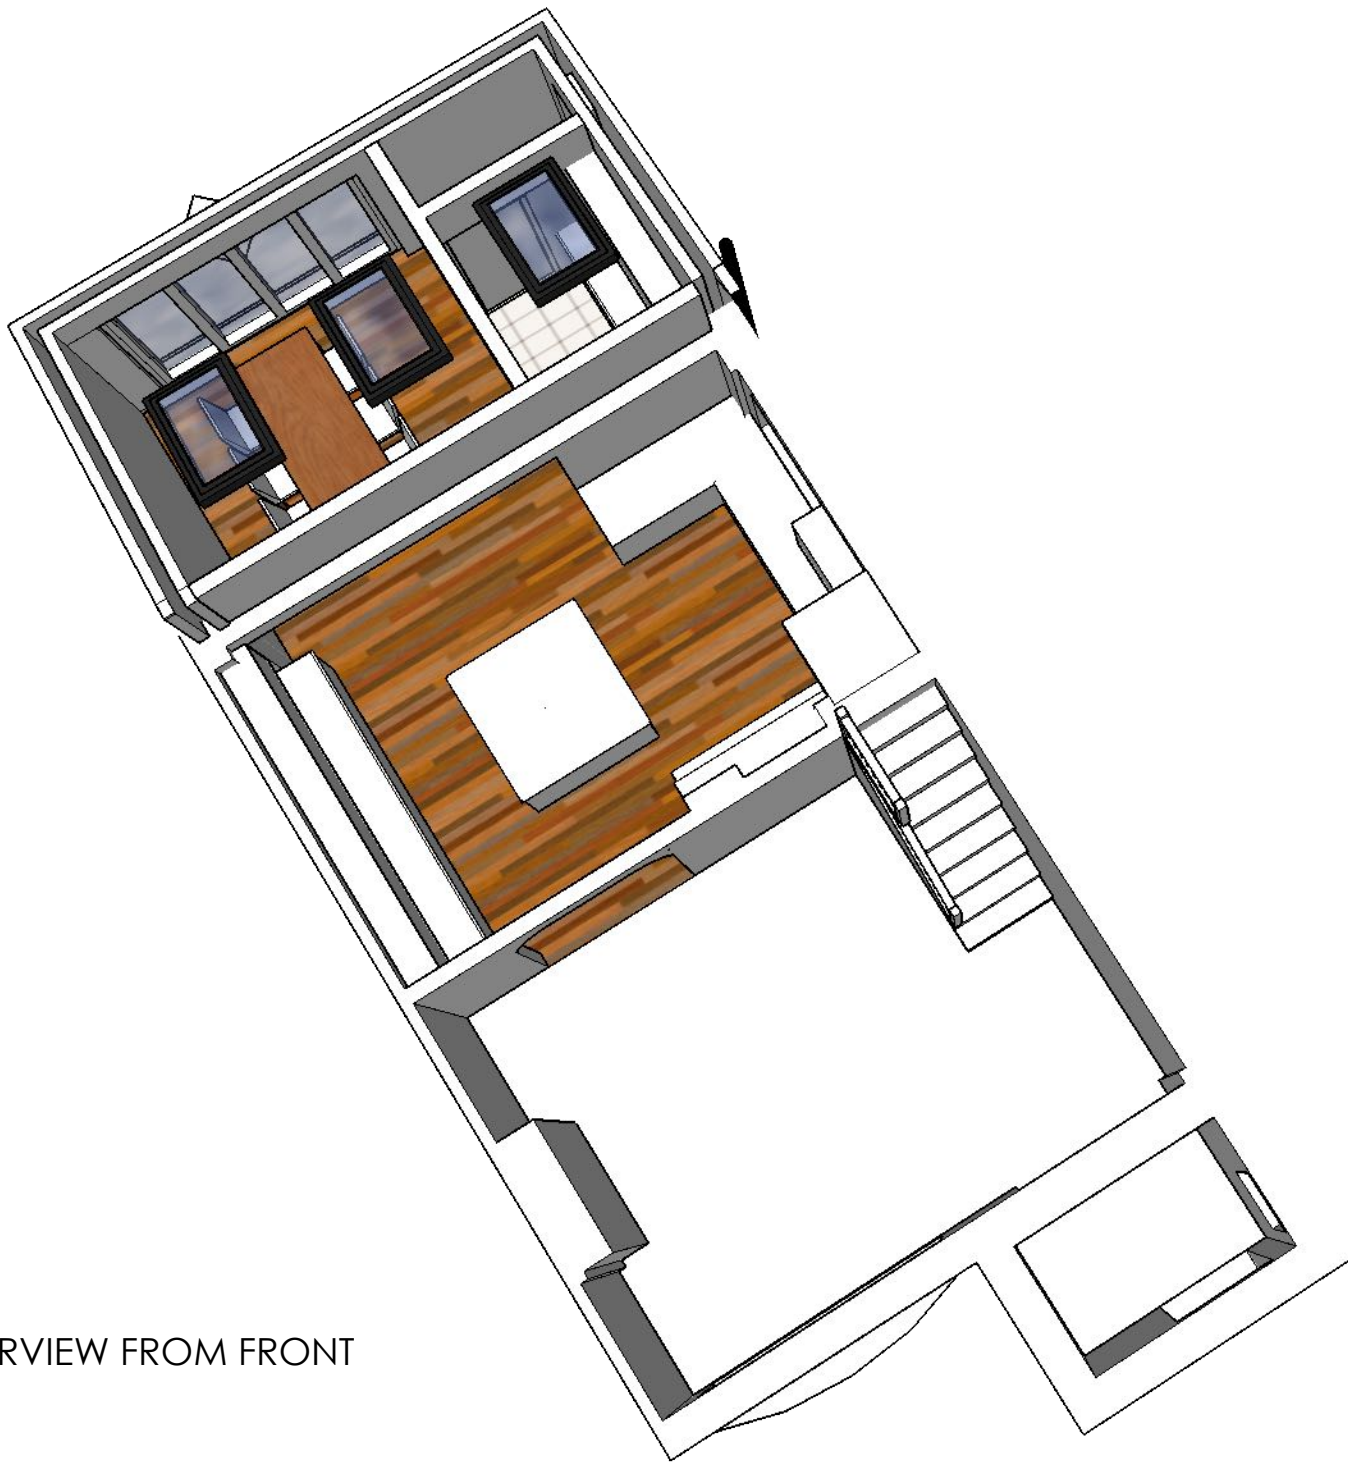

VIEW LOOKING INTO TO DINING

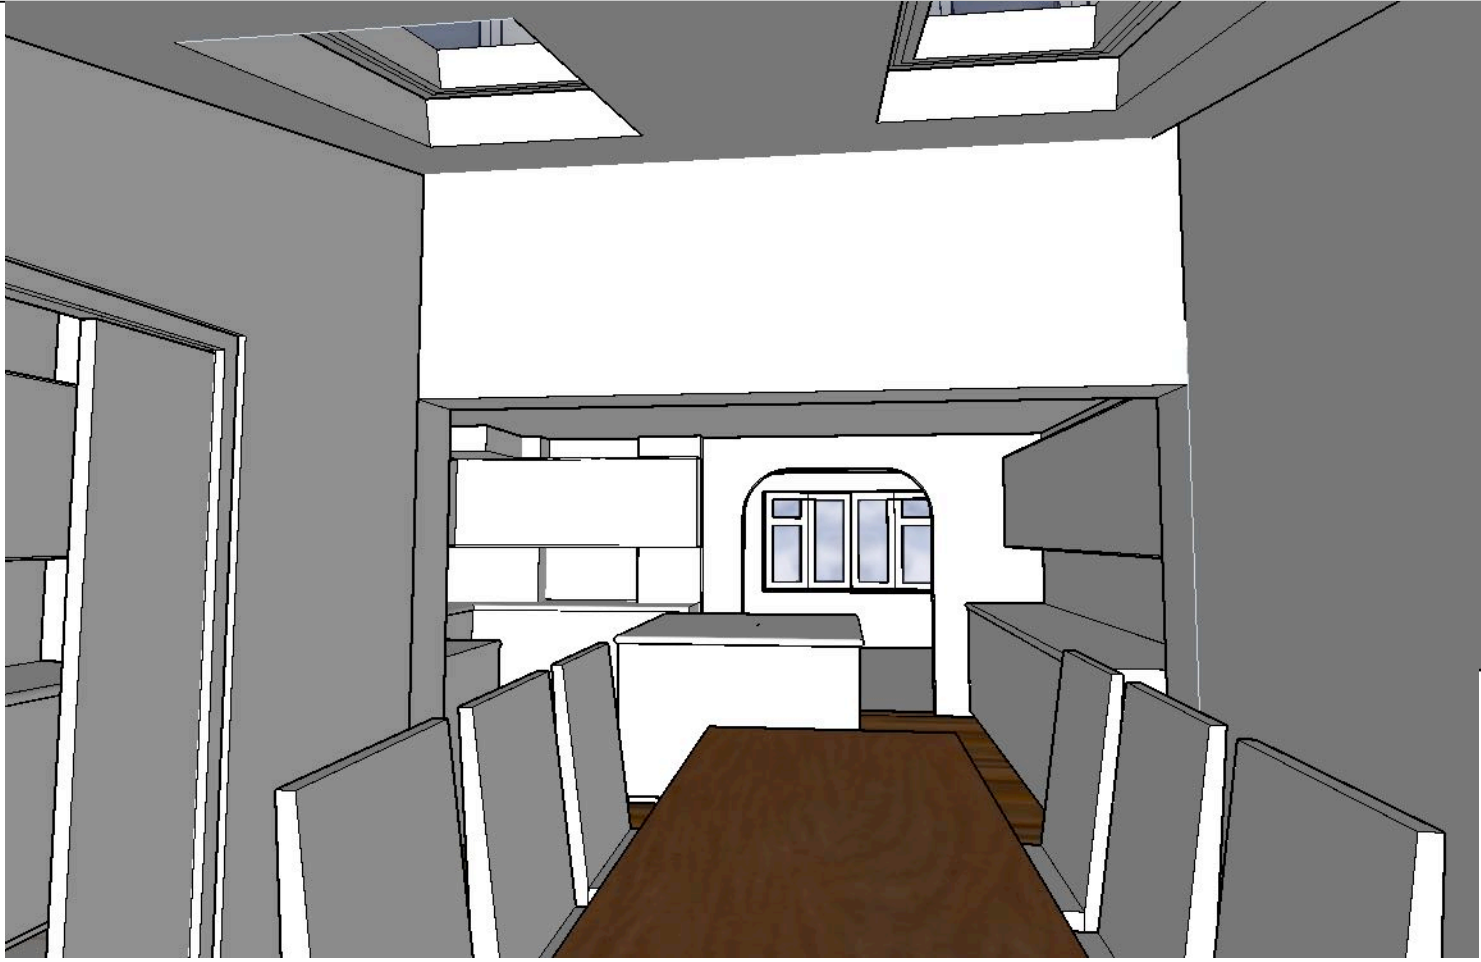


VIEW LOOKING IN FROM LOUNGE

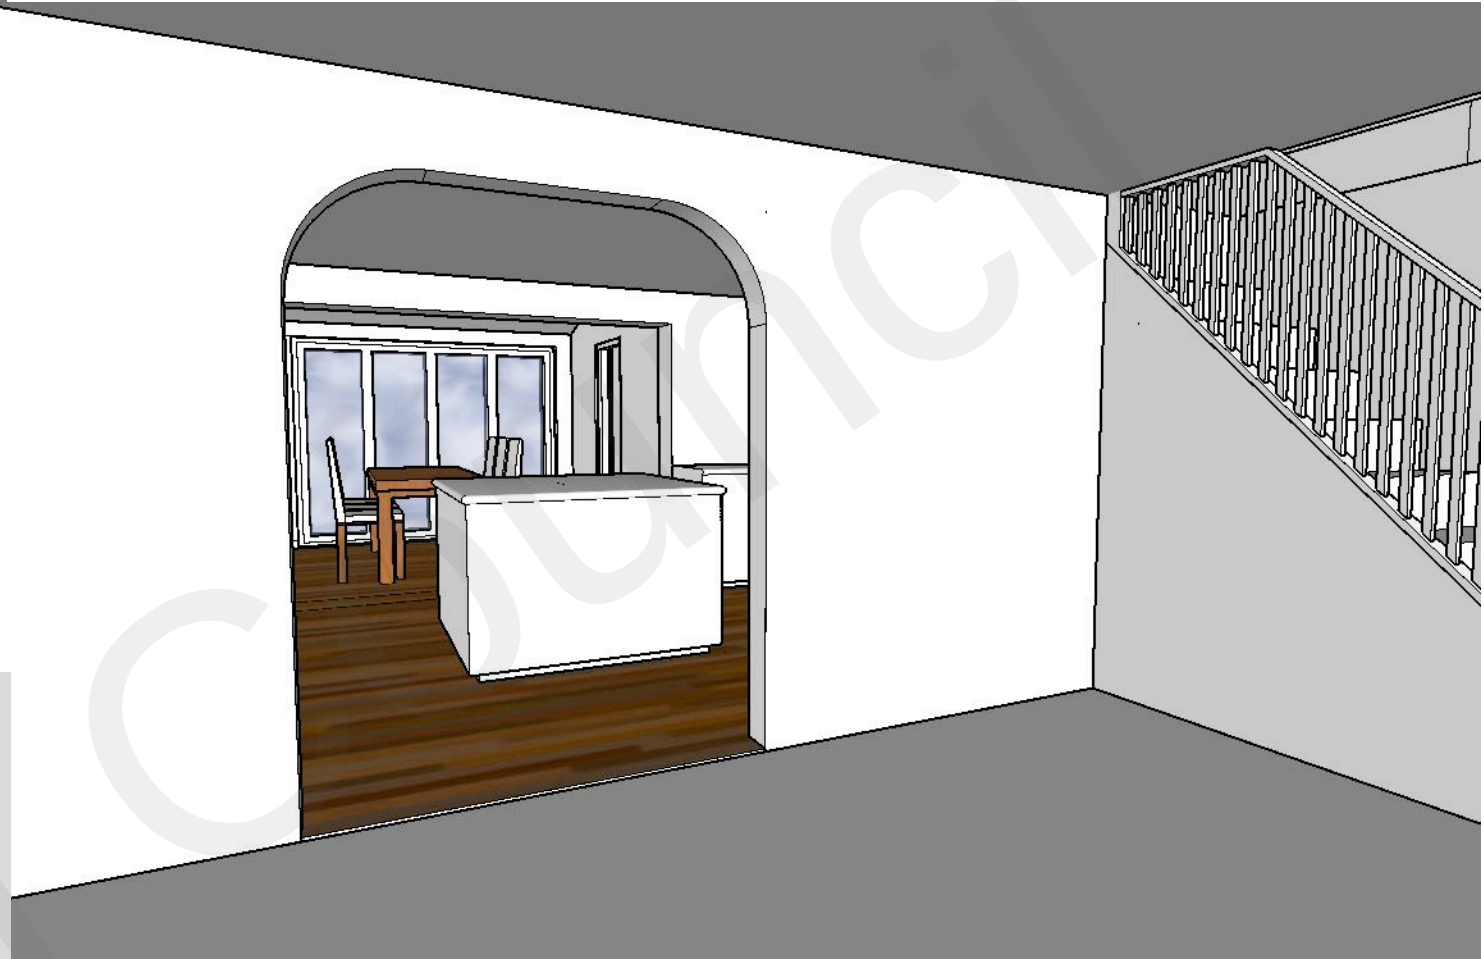

VIEW FROM LOUNGE TOWARDS DINING AREA



VIEW FROM UTILITY WALL TOWARDS LOUNGE

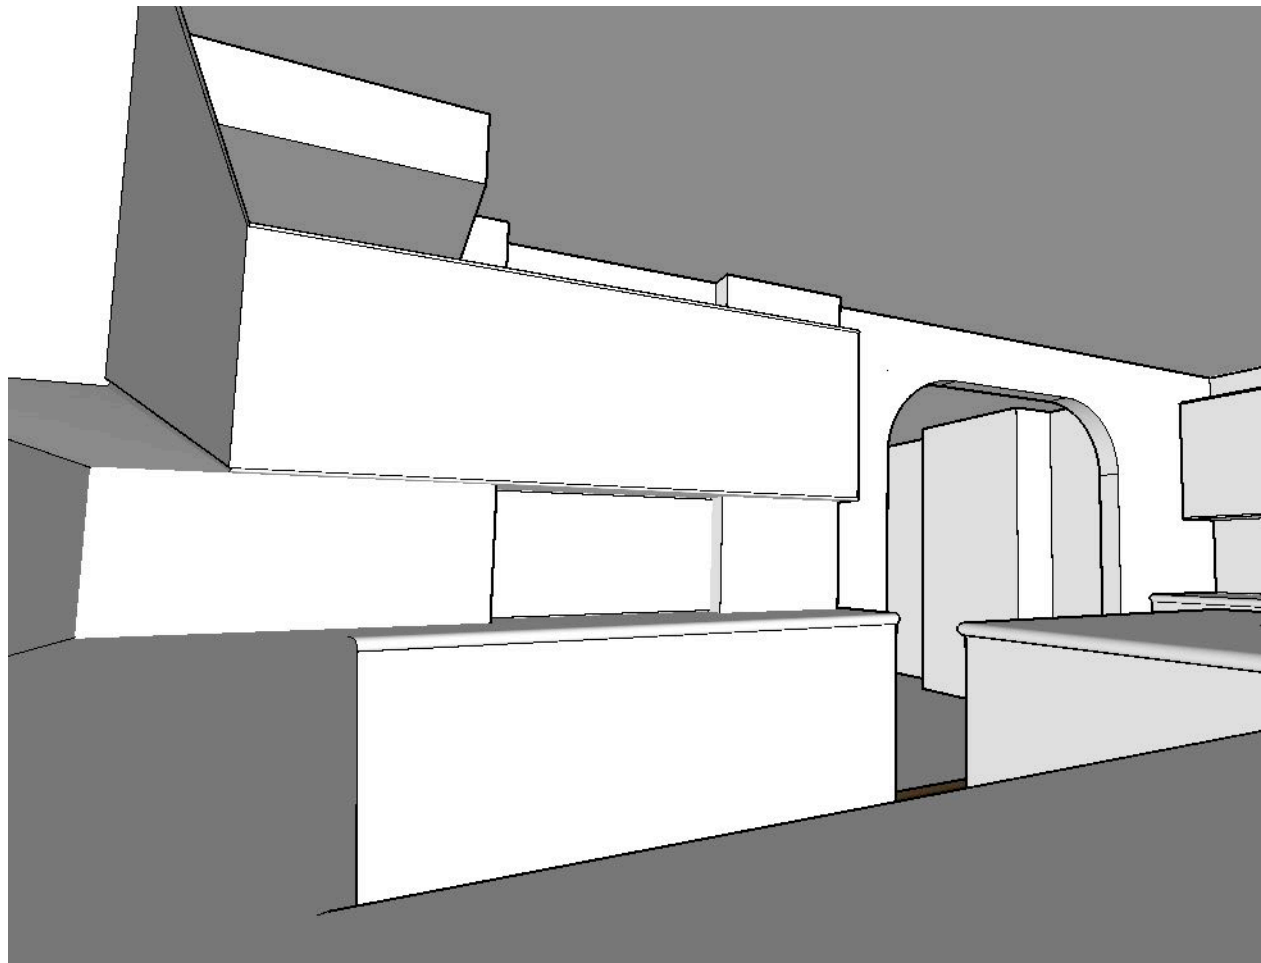

VIEW FROM DINING TOWARDS KITCHEN



Please recycle building materials where possible & dispose of any waste responsibly.



contact number please scan to call

DRAWING DESCRIPTION

PROPOSED OVERVIEWS & INTERNAL PERSPECTIVE VIEWS



CLIENT:

MR & MRS ELVIN

SCALE:

NTS

DATE: JULY 2021

REVISIONS

MM/DD/YY REMARKS

1 - - - - -

2 - - - - -

3 - - - - -

4 - - - - -

5 - - - - -

@ A1

ADDRESS:

50 FLEET ROAD, NORTHFLEET, GRAVESEND, KENT, DA11 8EE