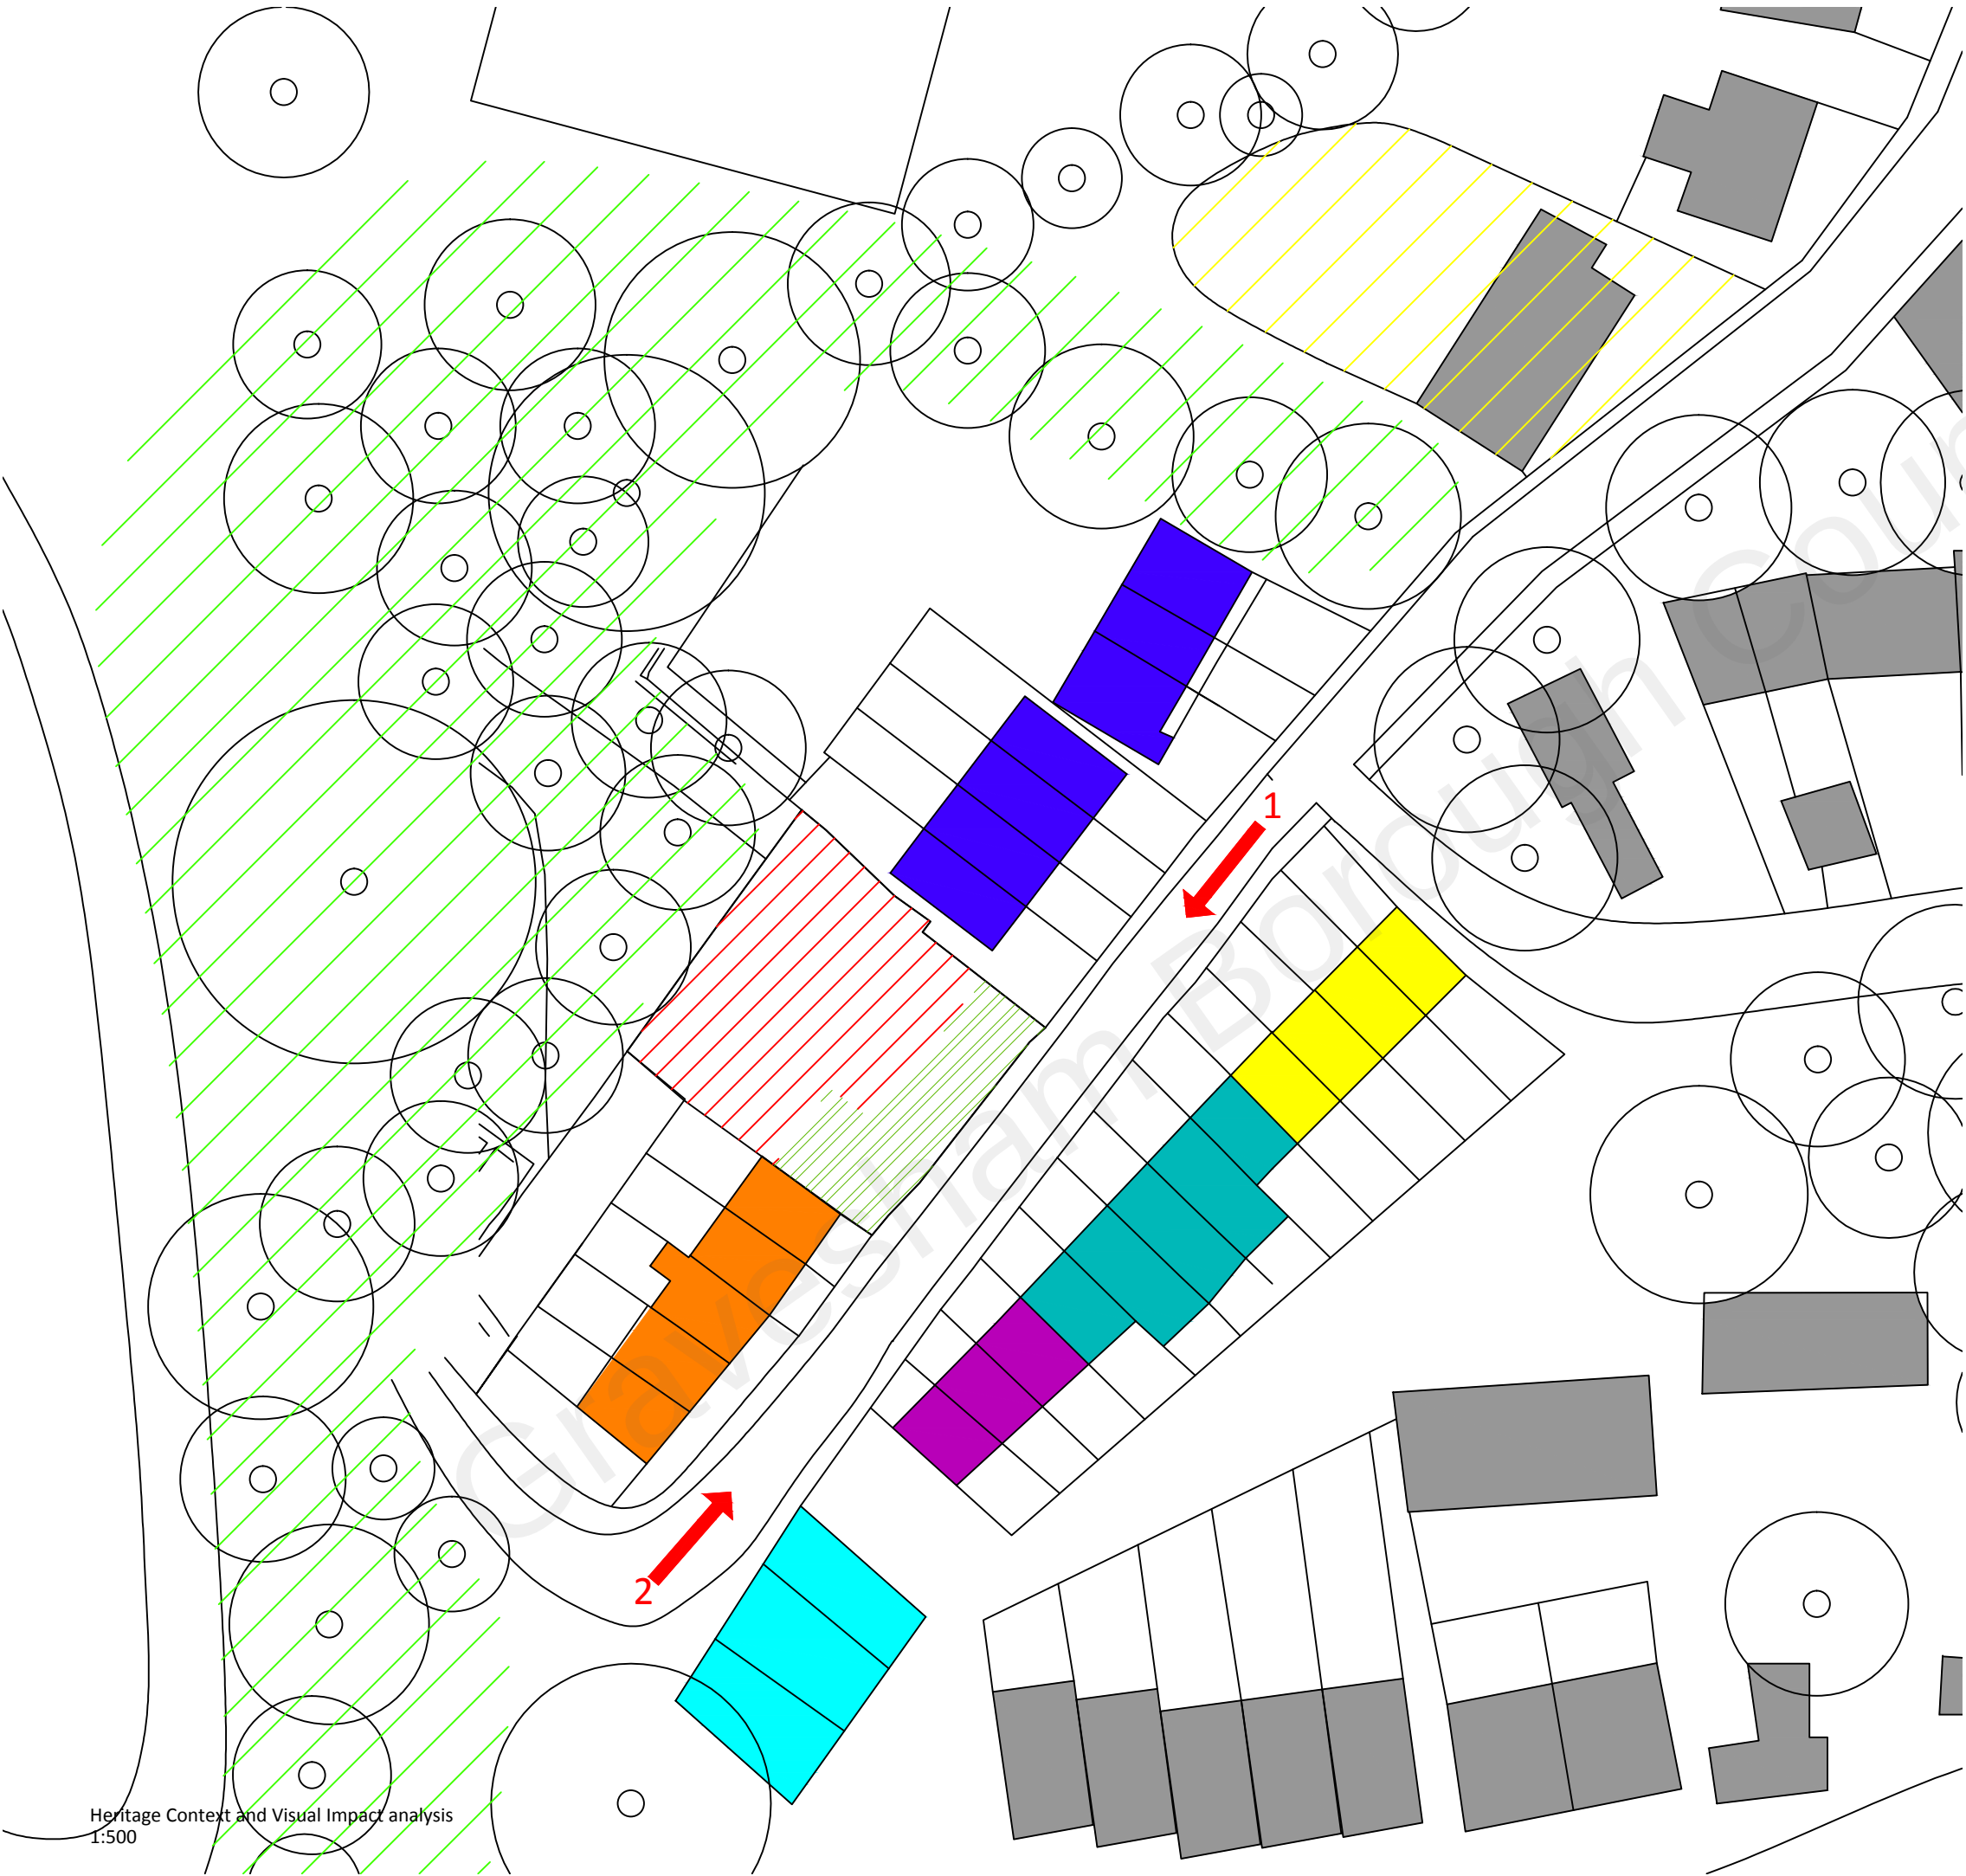




Heritage Context and Visual Impact analysis
1:500

Note
This drawing is protected by copyright and must not be copied or reproduced without the written consent of Graham Simpkin Planning. All dimensions and sizes to be checked on site. North points are indicative. ©

- Application Site**

- Hard surface frontage for improvement with new hard surfacing and soft landscaping**

- Open Landscape area with trees**

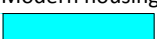
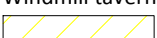
- Grade 2 listed terraces 25-29 shrubbery road**

- Grade 2 Listed terraces 9-12 shrubbery road**

- Grade 2 listed terraces 17-19 shrubbery road**

- Locally listed terrace 13-17 shrubbery road**

- Modern housing, 2 storey terrace**

- Modern housing, 3 storey town houses**

- Windmill tavern PH and beer garden**

- 1 - Views looking South unaffected (see image 1)**
- 2 - Views looking North Improved (see image 2)**



2 The Parade, Ash Road, Hartley
Longfield, Kent DA3 8BG
Tel: 01474 703705
www.grahamsimpkinplanning.co.uk
Email: webmail@grahamsimpkinplanning.co.uk

Project Title Millers Cottage PH, 31 Shrubby Road, Gravesend, Kent, DA12 1JW		Job No 3061
Drawing Title Heritage Context and Visual Impact analysis		Drawing No 12
		Revision -
Date 10.09.2019		Drawn by JV
		Checked by SMS
Scale 1:500 @ A3	Note	
5 10 15 20 25 30 metres N		