


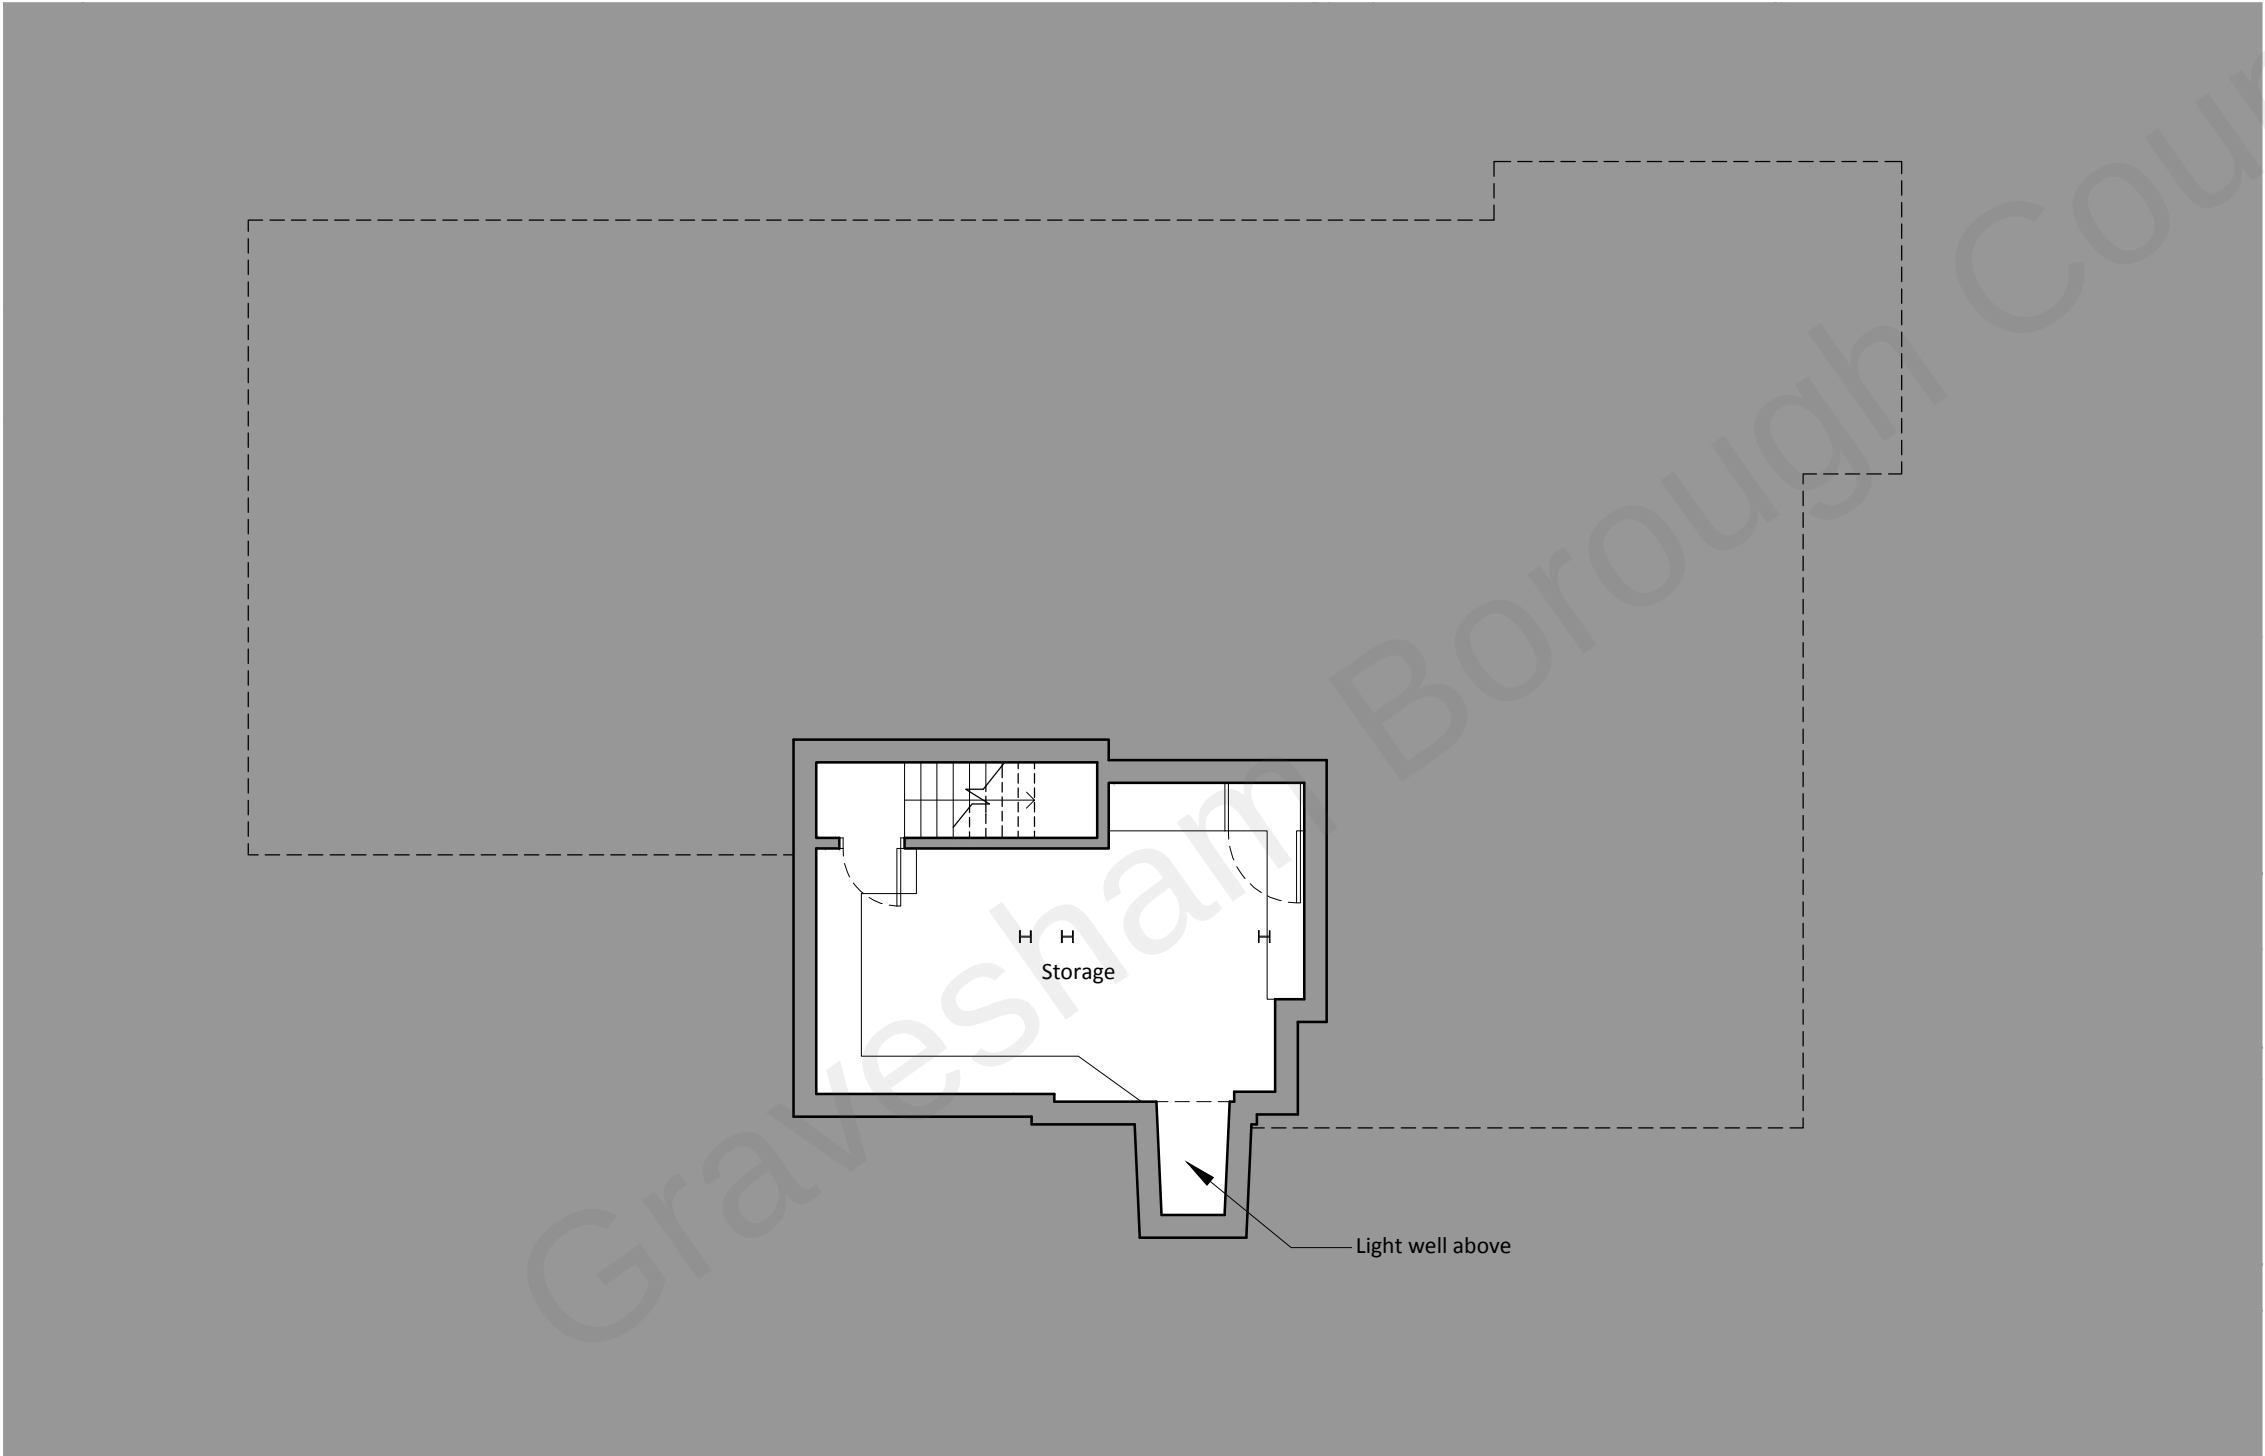

Proposed Cellar Plan
1:100



2 The Parade, Ash Road, Hartley
Longfield, Kent DA3 8BG
Tel: 01474 703705
www.grahamsimpkinplanning.co.uk
Email: webmail@grahamsimpkinplanning.co.uk

Project Title Millers Cottage PH, 31 Shrubby Road, Gravesend, Kent, DA12 1JW		Job No 3061
Drawing Title Proposed Cellar Plan	Drawing No 09	Revision a 24.09.2019
Date 01.08.2019	Drawn by JV	Checked by DA

Scale
1:100 @ A3

Note

