



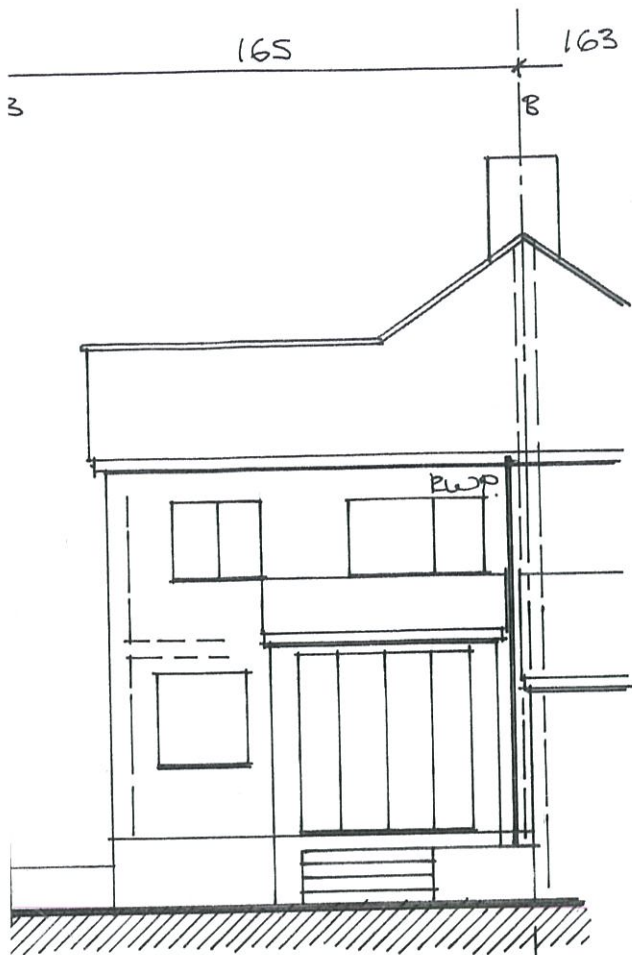


Exg. Rear Elevation.

1:100

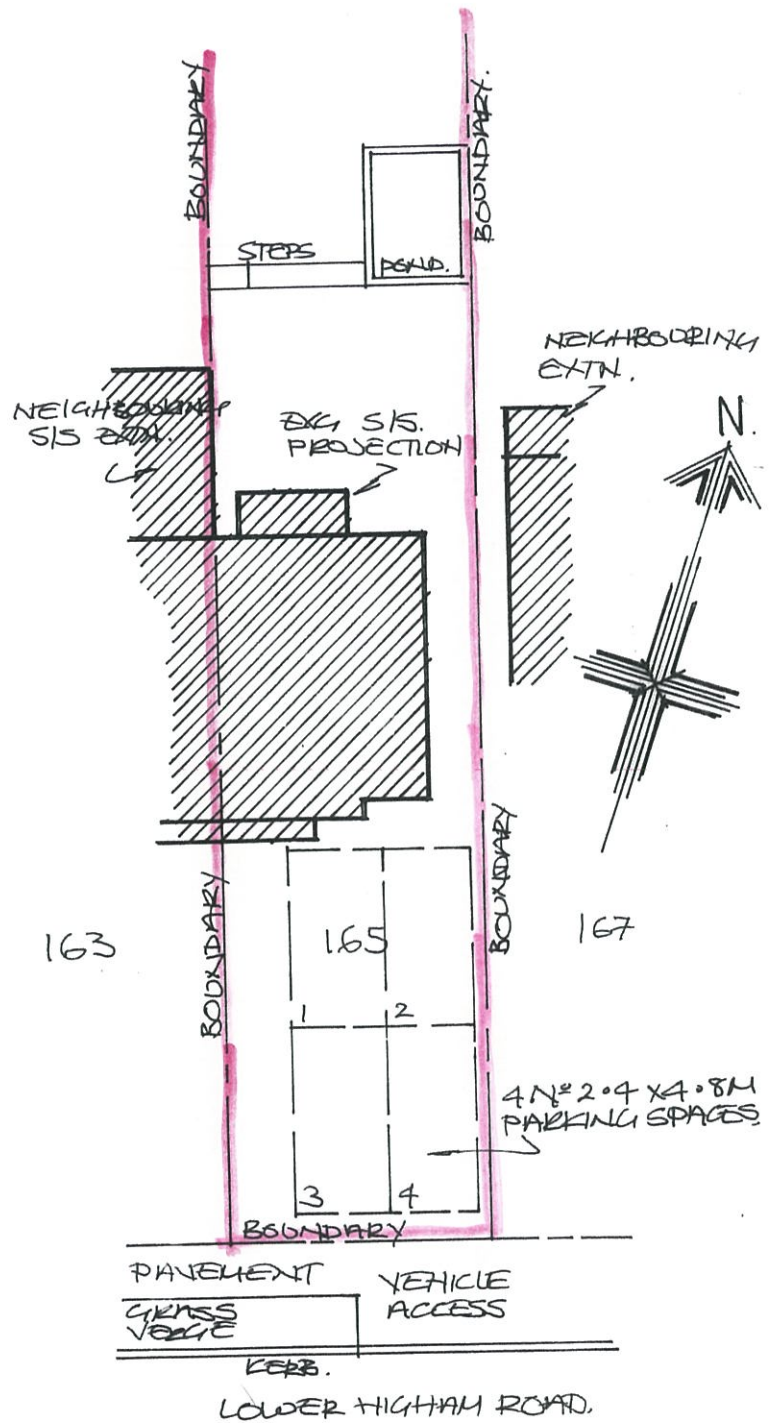

Exg. Block Plan.

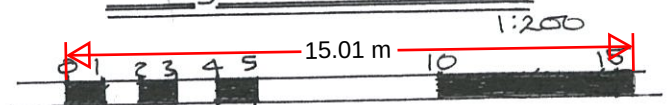

scale bar: 1:200.