


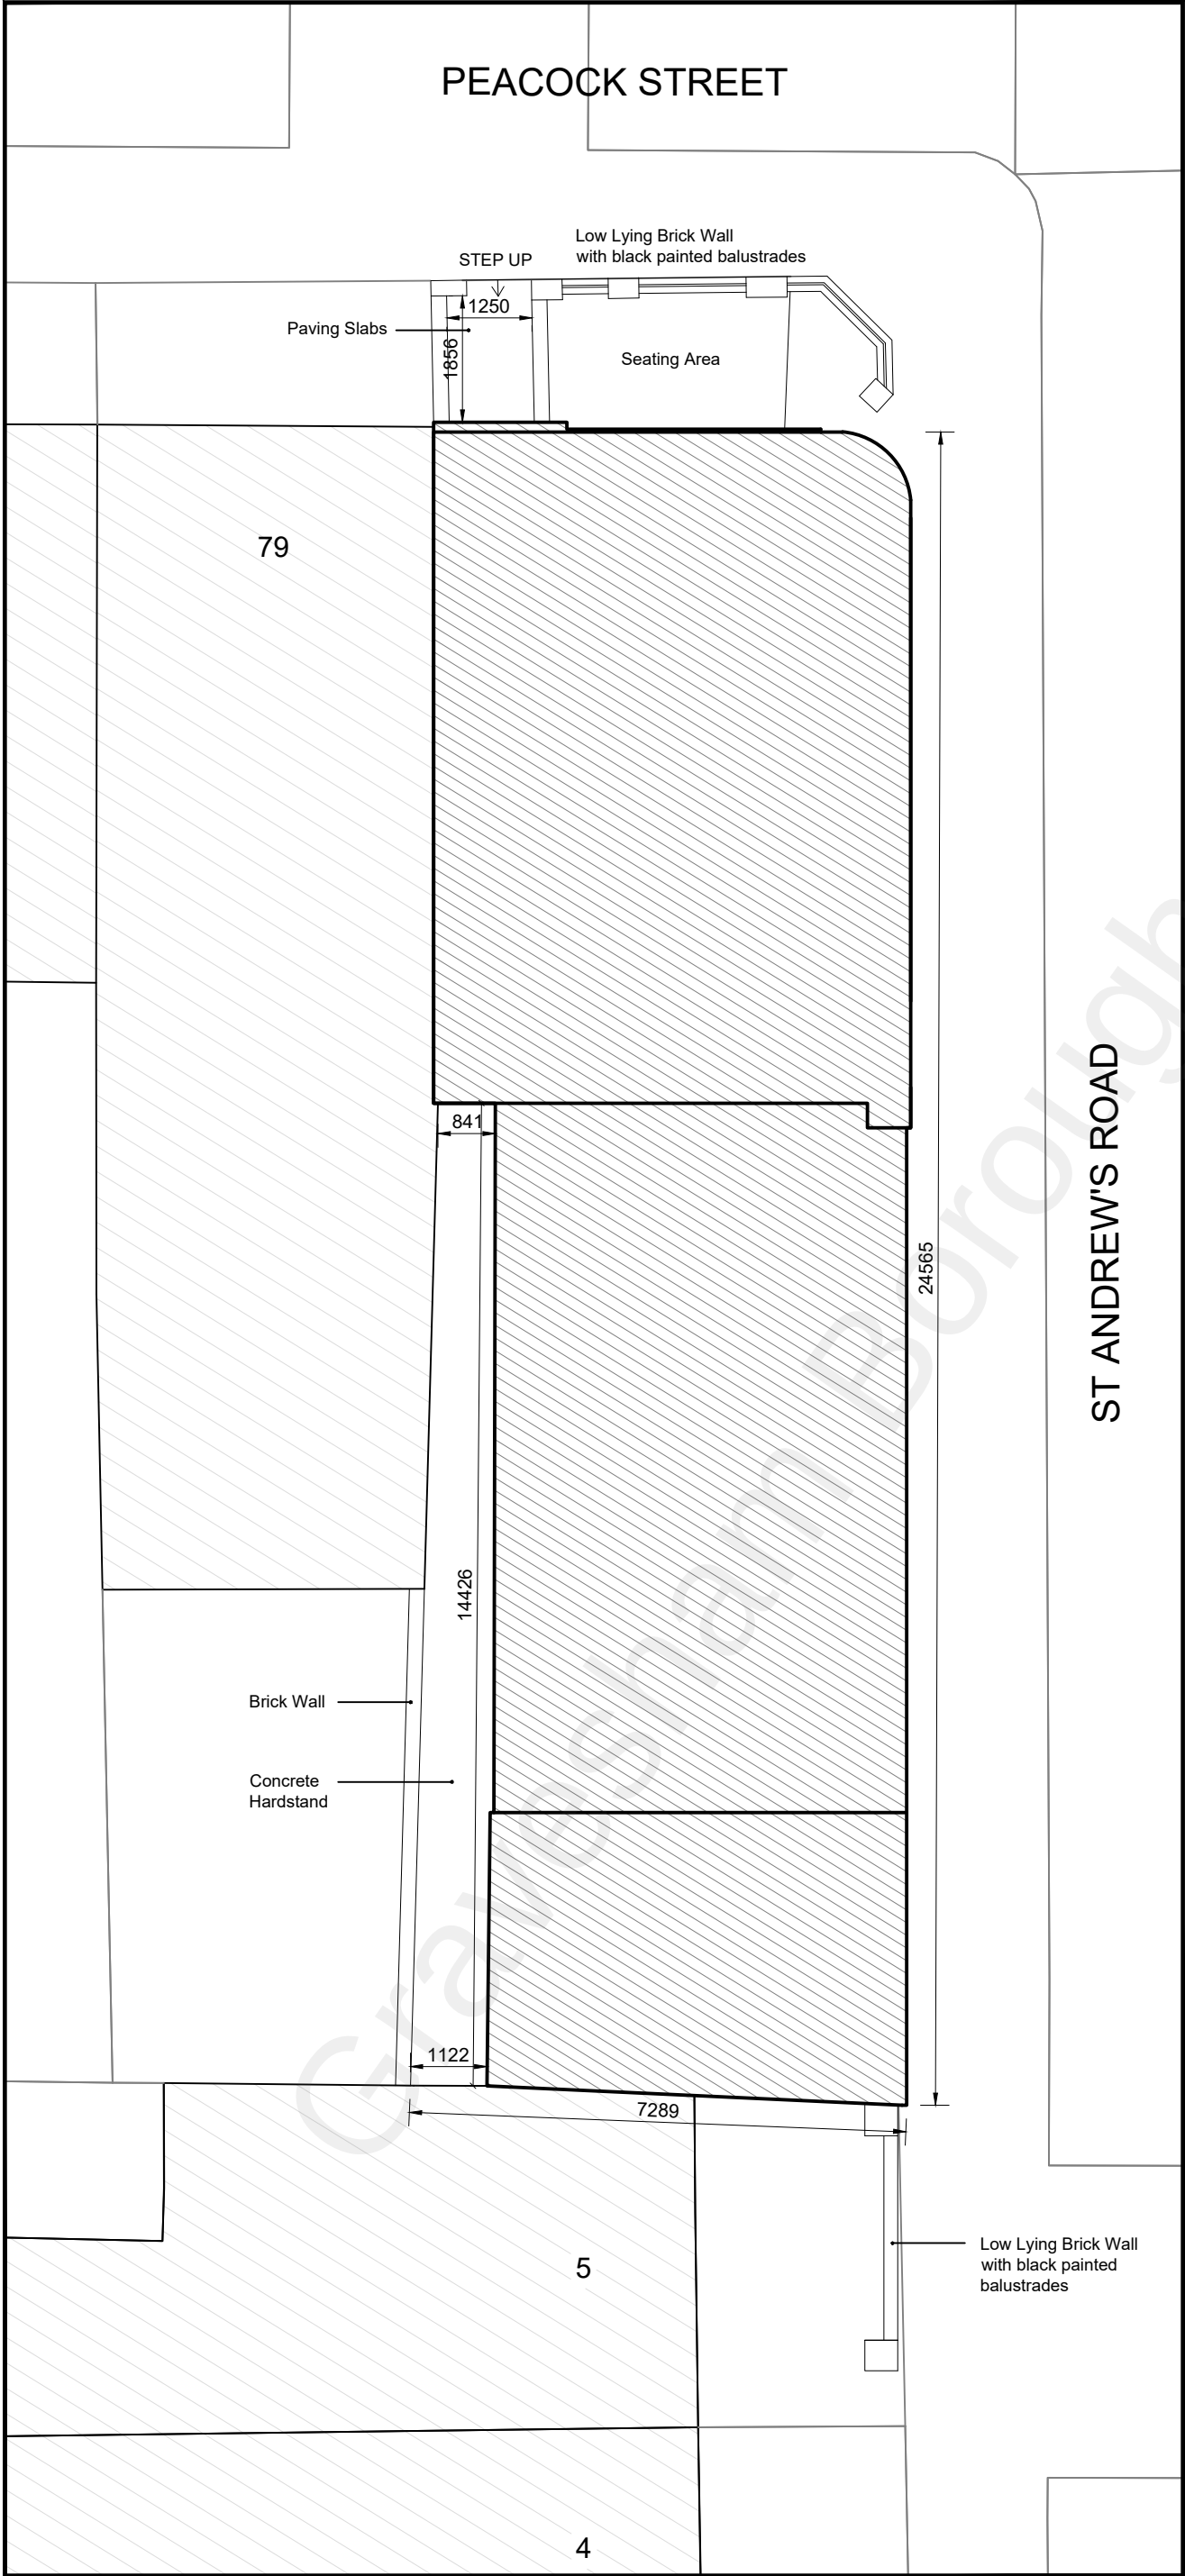

NOTES:

- Do not scale from this drawing other than for Planning Purposes. Figured dimensions to be worked to in all cases.
- The contractor is responsible for checking dimensions, tolerances and references. Any discrepancy to be verified with the Architect before proceeding with the works.

1m 2m 3m 4m 5m

0m 10m

SCALE: 1:100

N

RUSSELL ASSOCIATES
A R C H I T E C T S
ARCHITECTURE : INTERIOR : PLANNING
UNIT 4 HOPYARD STUDIOS, 13 LOVIBOND LANE, GREENWICH SE10 9FY
Tel : 0208 320 0990 Email : info@russellassociates.co.uk

**PROPOSED
BLOCK PLAN**

THE PEACOCK PUBLIC HOUSE
78 PEACOCK STREET
GRAVESEND
DA12 1EG

PAGE SIZE : A3 SCALE : 1:100 DATE : 29/09/21 DRAWN BY : CKM CHECK BY : P.R.	Dwg. No: 1429-14
---	--------------------------------