



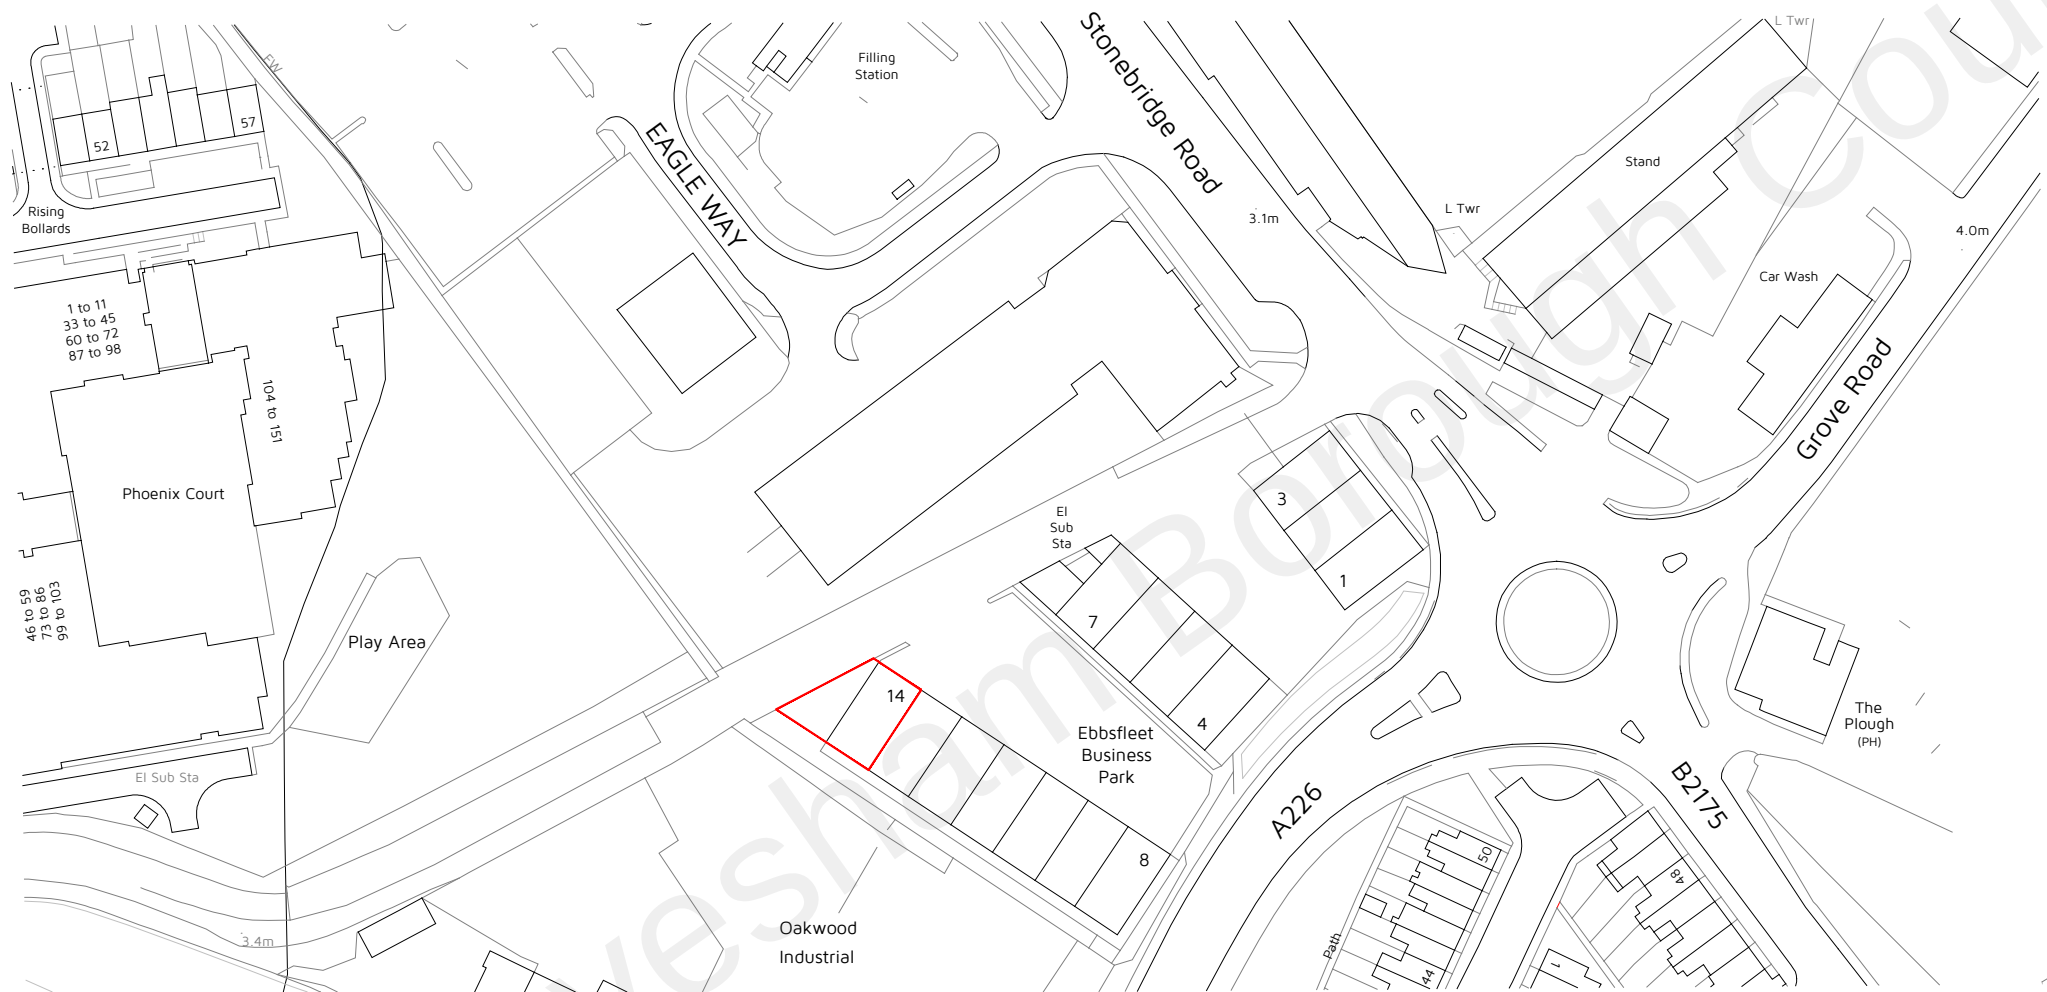

Crown Copyright and database rights 2022. OS 100031961 National Map Centre. Purchased 22/11/2022 1 year licence.

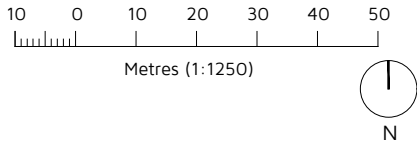

- Site Area:** 0.022Ha
-  Application Boundary
 -  Applicant Ownership

Rev:	Reason:	Date:
Client:		
ACE FILTRATION PENSION FUND		
Project:		
LAND ADJACENT TO UNIT 14, EBBSFLEET INDUSTRIAL ESTATE, KENT, DA11 9DZ		
Title:		
SITE LOCATION PLAN		
Drawing No:	Rev:	Scale: Date:
DHA/30108/01		1:1250 NOV 2022



Eclipse House, Eclipse Park. Sittingbourne Road
Maidstone, Kent. ME14 3EN

t: 01622 776226 f: 01622 776227
e: info@dhaplanning.co.uk w: www.dhaplanning.co.uk

No reproduction by any method of any part of this document is permitted without the consent of the copyright holders. Produced for Town and Country planning purposes only.

© Crown Copyright 2022. All rights reserved. Licence Number: 100031961

CAD Reference: DHA_30108_UNIT 14 EBBS IND EST_PFS01