




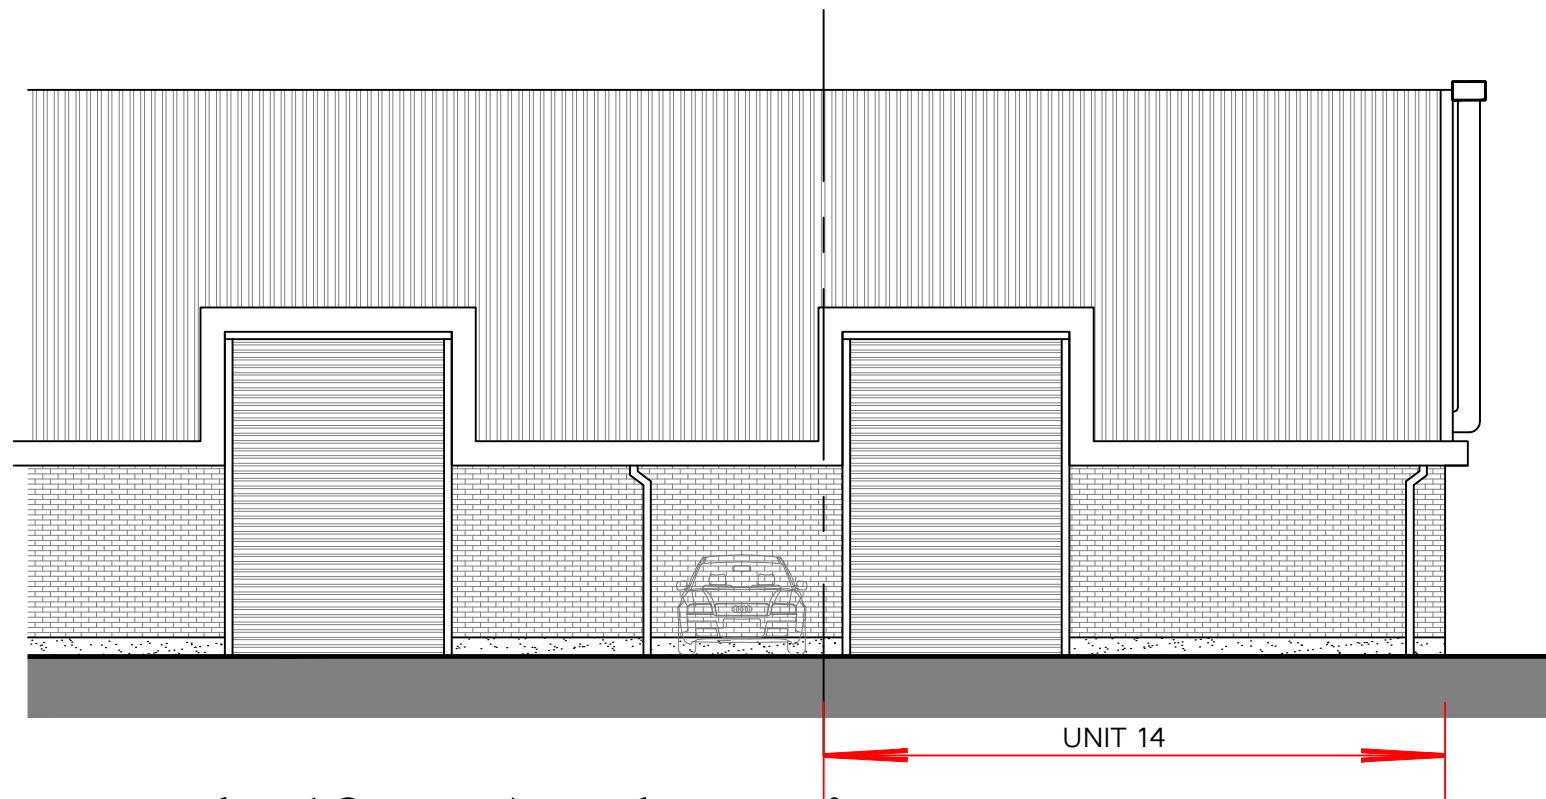


North (front) Elevation

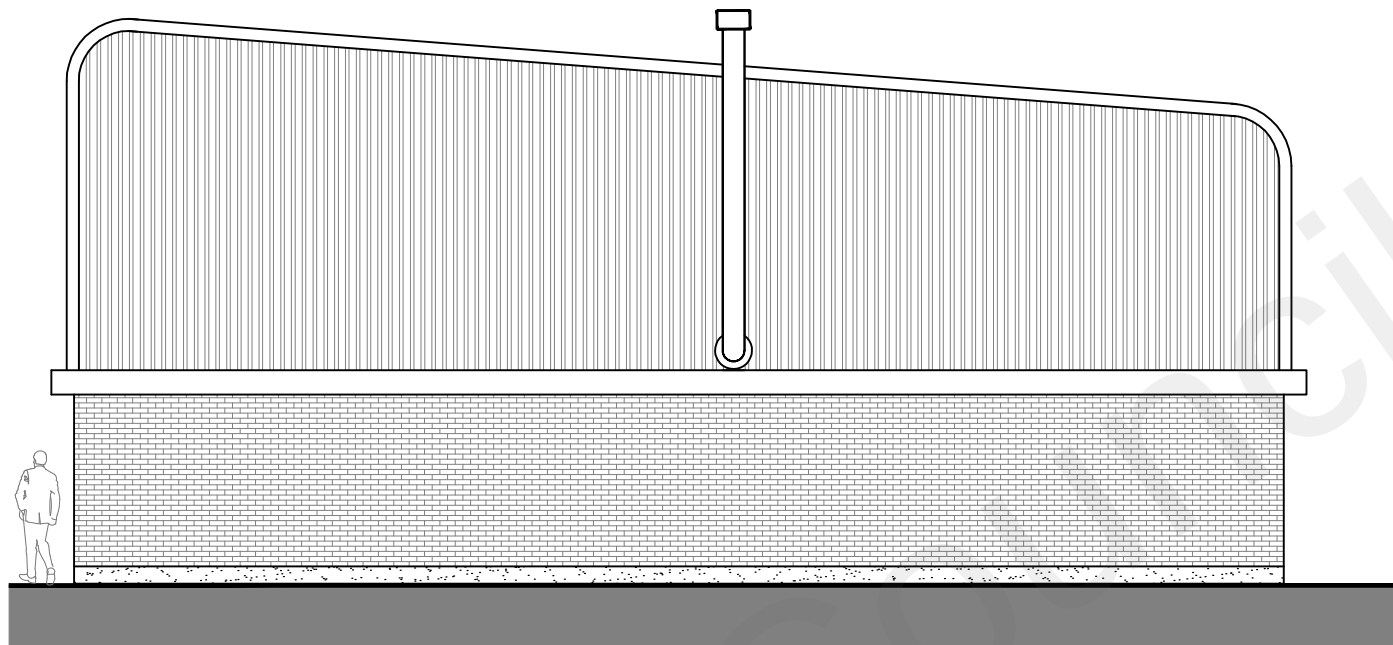

West (side) Elevation

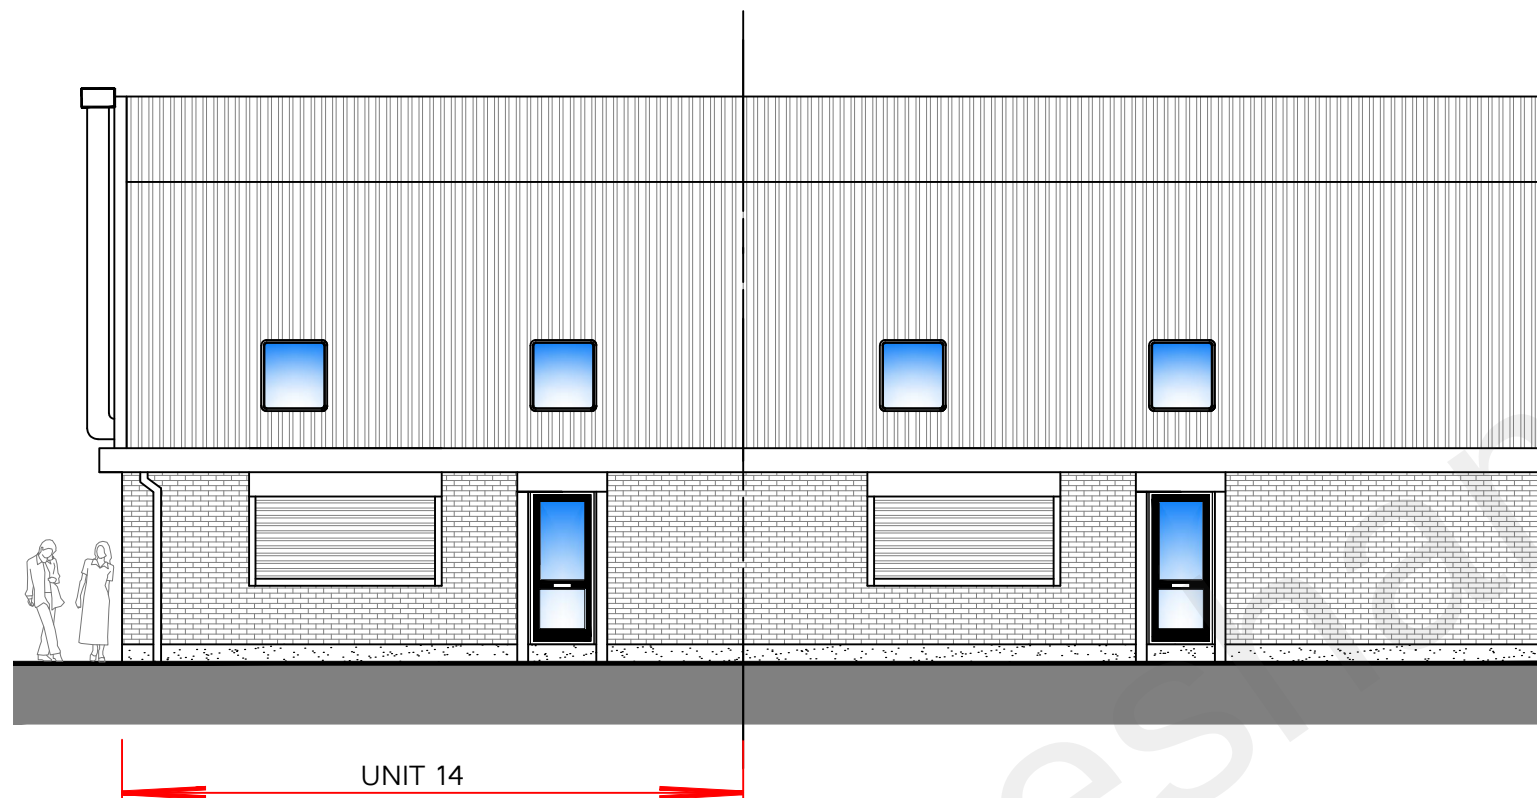

South (rear) Elevation

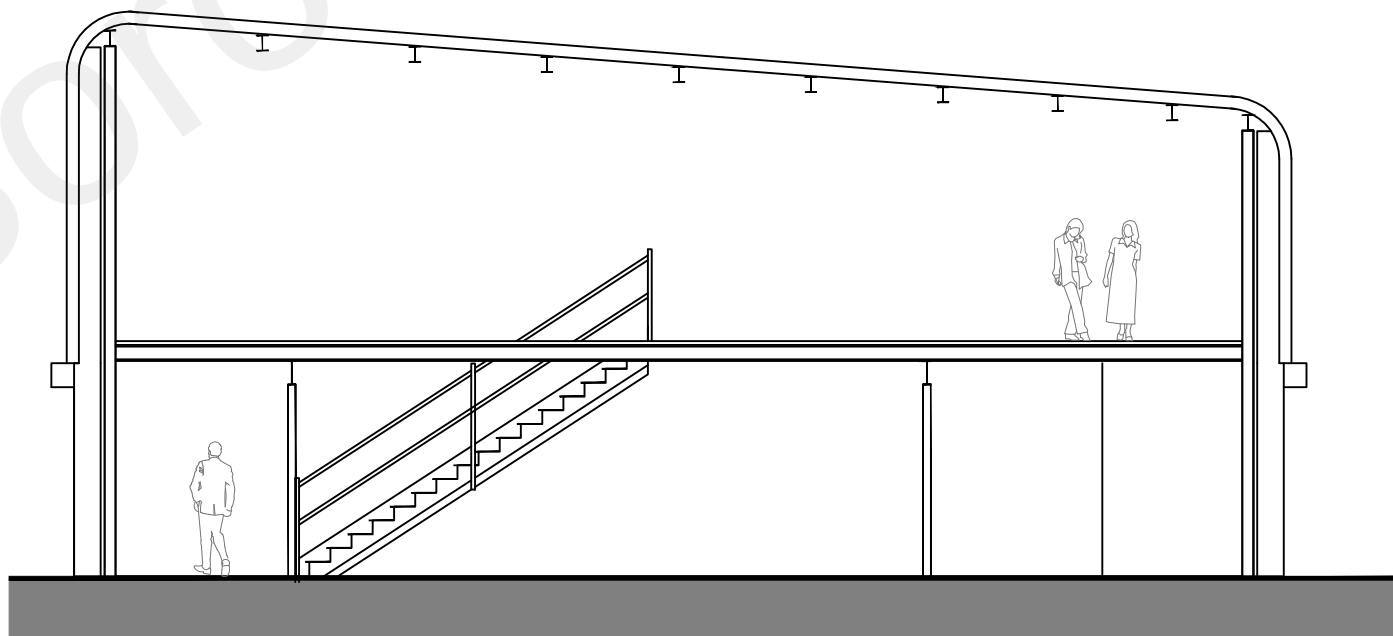

Typical Building Cross-Section

0 1 2 3 4 5
Metres (1:100)

Rev: Reason: Date:

Client:

ACE FILTRATION PENSION FUND

Project:

LAND ADJACENT TO UNIT 14, EBBSFLEET
INDUSTRIAL ESTATE, KENT, DA11 9DZ

Title:

UNIT 14...EXISTING ELEVATIONS

Drawing No: Rev: Scale: Date:

DHA/30108/05 1:100 NOV 2022



Eclipse House, Eclipse Park, Sittingbourne Road
Maidstone, Kent. ME14 3EN

t: 01622 776226 f: 01622 776227
e: info@dhaplanning.co.uk w: www.dhaplanning.co.uk

No reproduction by any method of any part of this document
is permitted without the consent of the copyright holders.
Produced for Town and Country planning purposes only.

© Crown Copyright 2022. All rights reserved. Licence Number: 100031961

CAD Reference: DHA_30108_UNIT 14 EBBSFLEET_PFS01

A2