




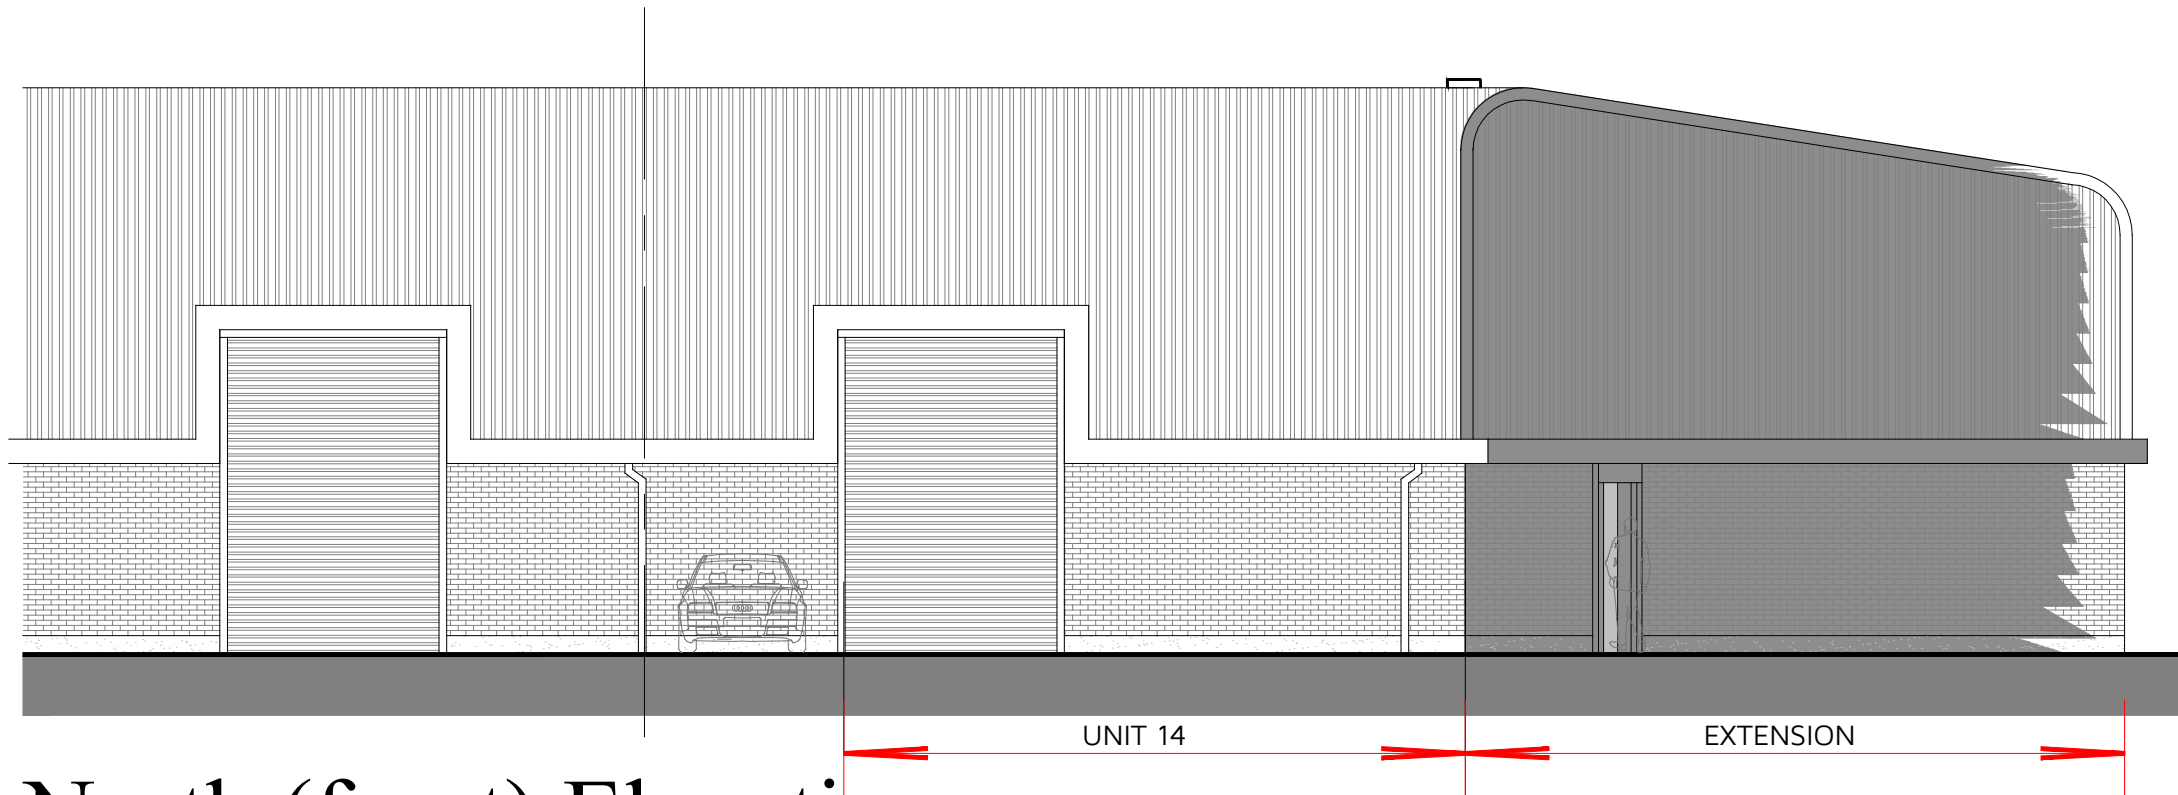


North (front) Elevation

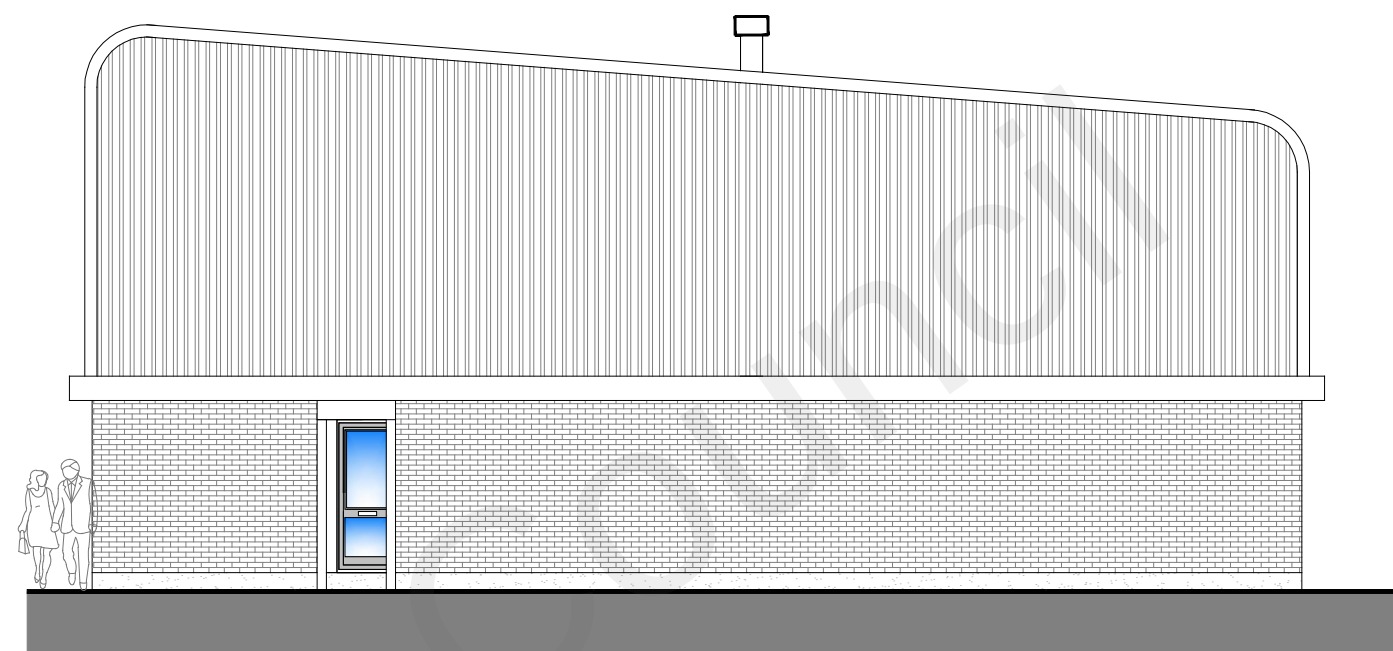


West (side) Elevation

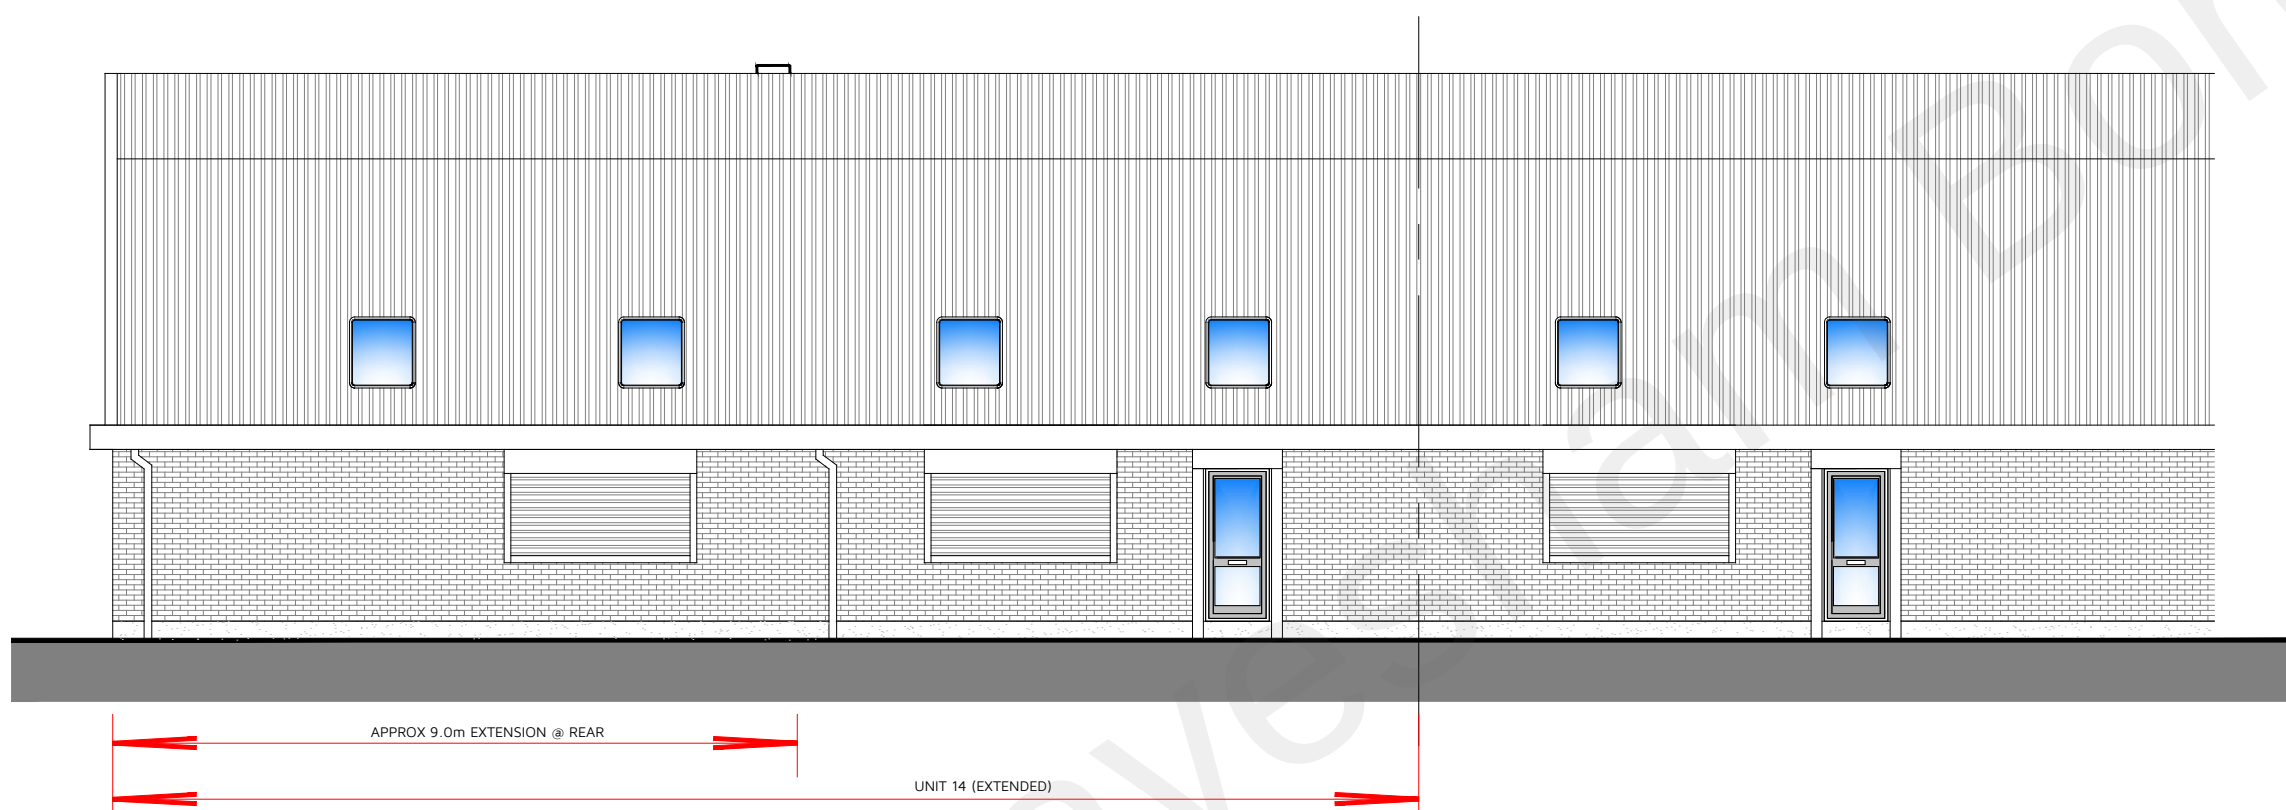

South (rear) Elevation

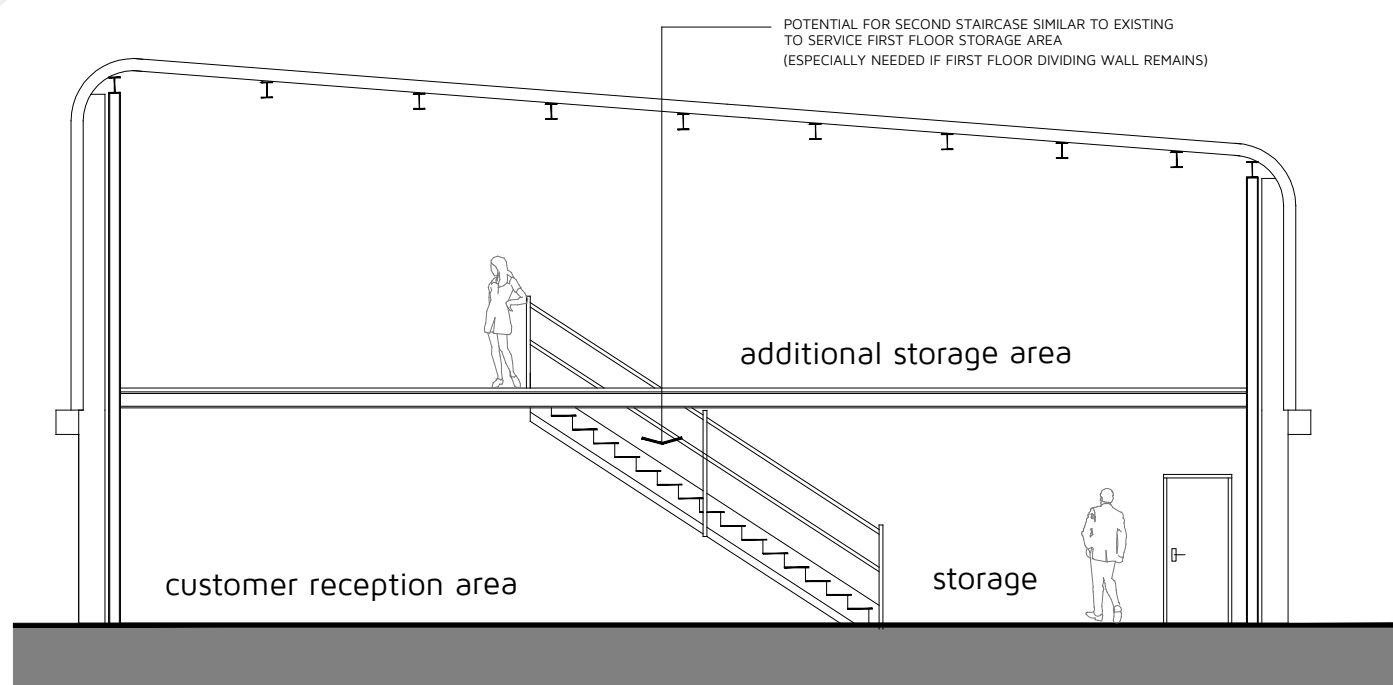

Typical Building Cross-Section

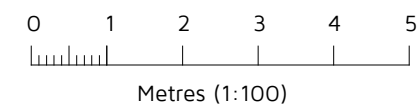

- Material Details:
- 1: Block plinth wall with red stock facing brick above in stretcher bond to match existing
 - 2: Profiled Upvc plastisol sheet cladding to walls and roof, colour and profile to match existing as far as possible
 - 3: Projecting trim and door/window surrounds again to match existing.
 - 4: All proposed doors and windows to match existing with full security shutters to match
 - 5: New guttering and downpipes to match

Rev:	Reason:	Date:
Client:	ACE FILTRATION PENSION FUND	
Project:	LAND ADJACENT TO UNIT 14, EBBSFLEET INDUSTRIAL ESTATE, KENT, DA11 9DZ	
Title:	UNIT 14...PROPOSED ELEVATIONS & TYPICAL BUILDING CROSS SECTION	
Drawing No:	Rev:	Scale:
DHA/30108/12		1:100
		NOV 2022

dha
Eclipse House, Eclipse Park, Sittingbourne Road
Maidstone, Kent. ME14 3EN
t: 01622 776226 e: info@dhaplanning.co.uk f: 01622 776227 w: www.dhaplanning.co.uk

No reproduction by any method of any part of this document is permitted without the consent of the copyright holders. Produced for Town and Country planning purposes only.
© Crown Copyright 2022. All rights reserved. Licence Number: 100031961
CAD Reference: DHA_30108_UNIT 14 EBBSFLEET_PFS01