




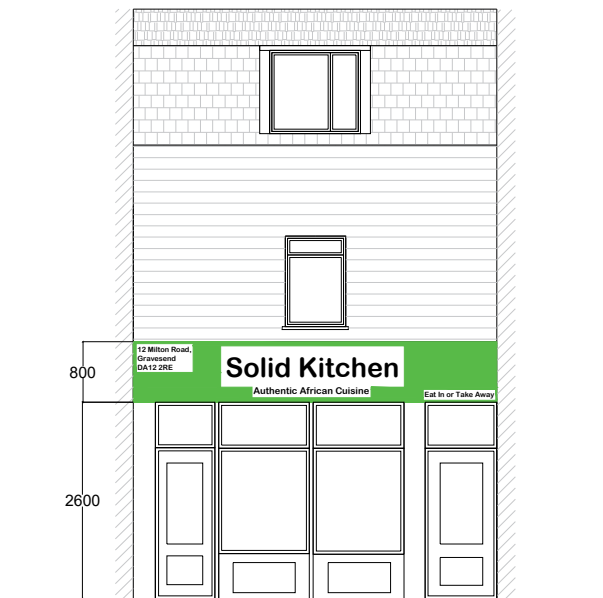


Proposed Front
Elevation

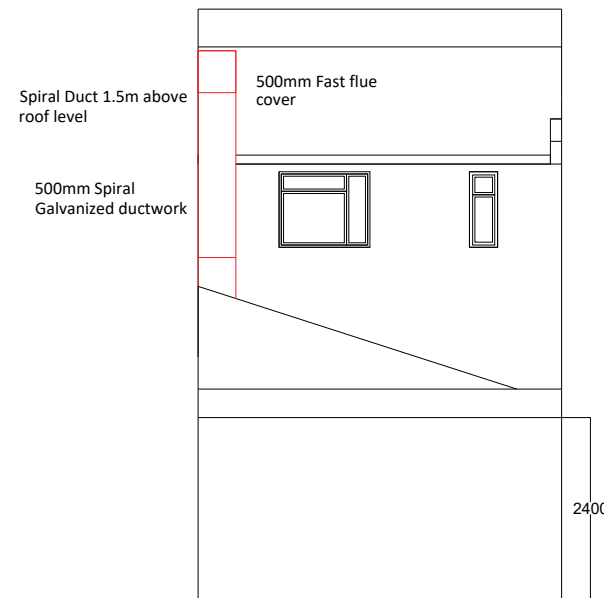

Proposed Rear
Elevation

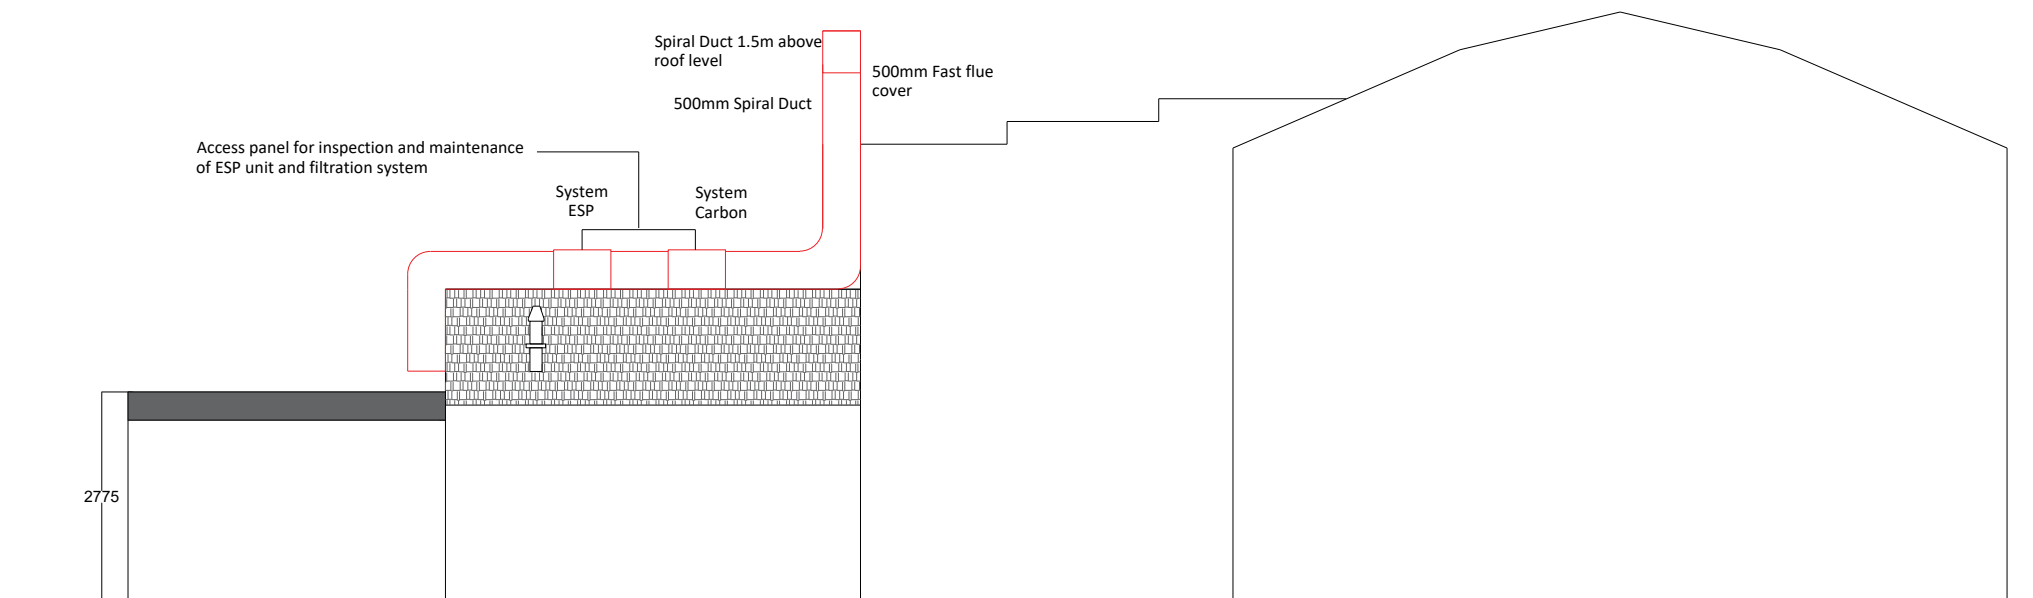

Proposed Side
Elevation

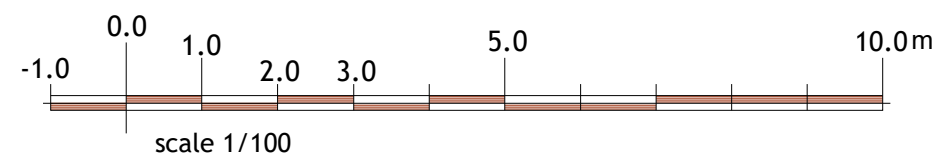

R&R
Architecture

Rabbia.archi13@gmail.com

Project

12 Milton Road, Gravesend
DA12 2RE

Drawing Name

Proposed Elevations

Scale @A3 CHECKED Date
1:100 @ A3 Checked 17 jun 26

Drawing Number

DOC 04