




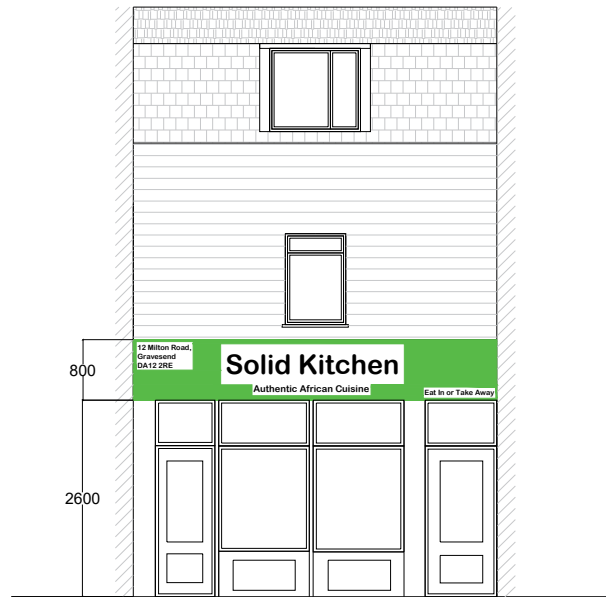


Existing Front
Elevation

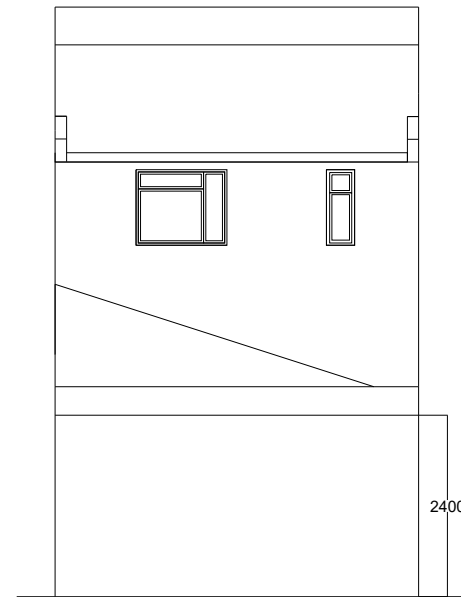

Existing Rear
Elevation

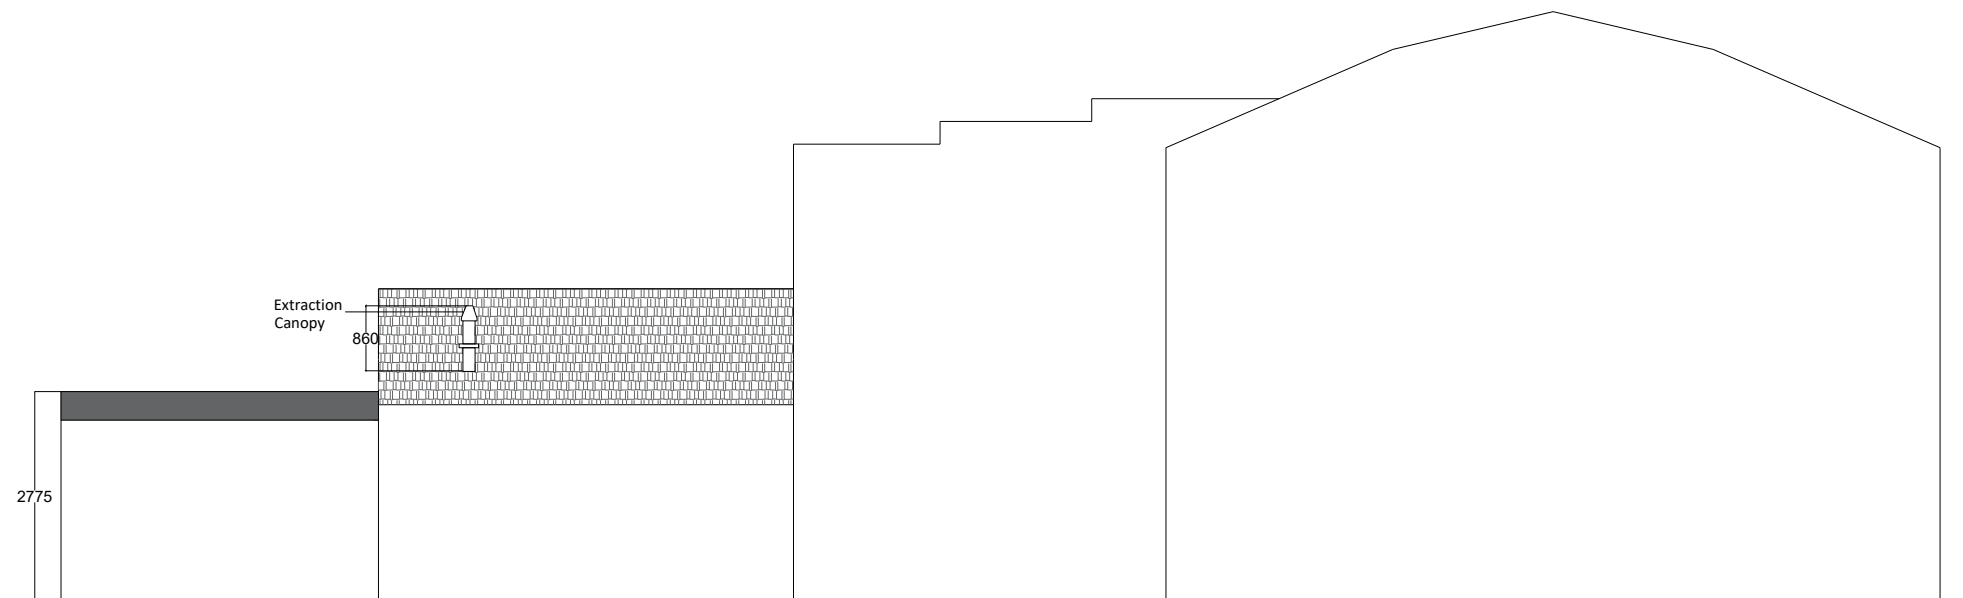

Existing Side
Elevation

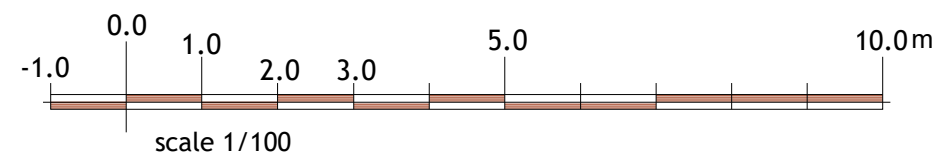

R&R
Architecture

Rabbia.archi13@gmail.com

Project

12 Milton Road, Gravesend
DA12 2RE

Drawing Name

Existing Elevations

Scale @A3 CHECKED Date
1:100 @ A3 Checked 14 May 26

Drawing Number

DOC 02