


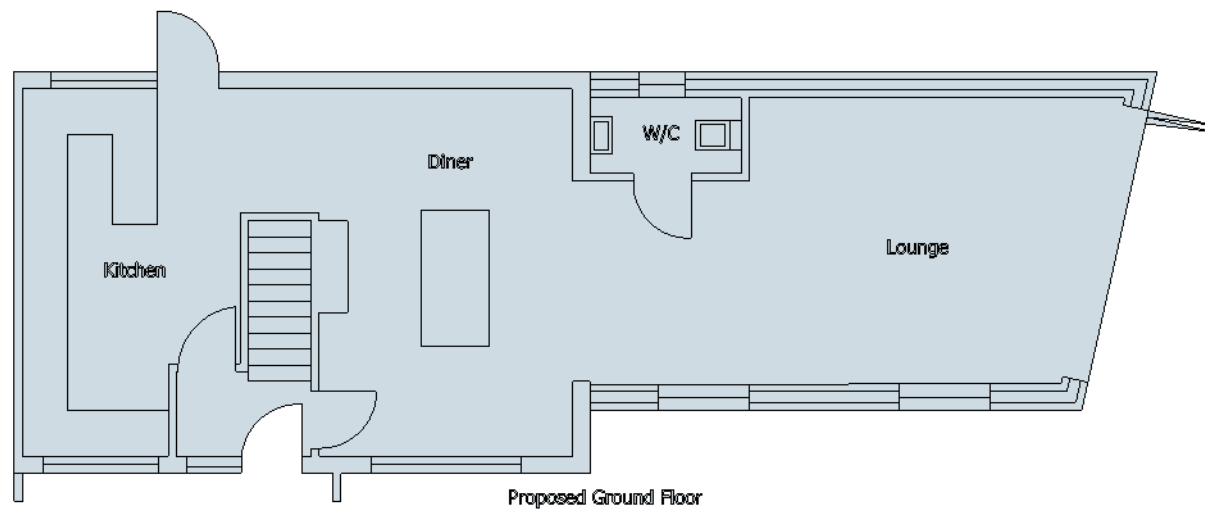


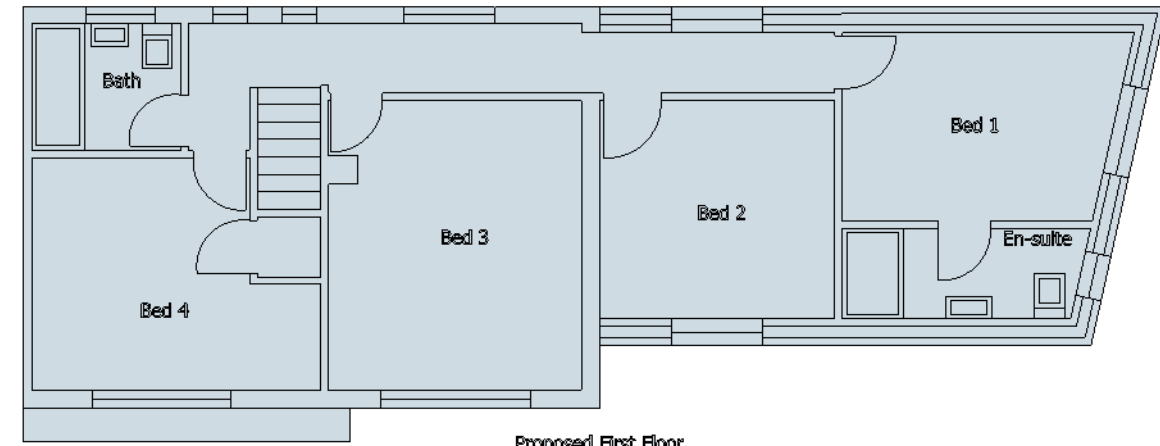

Proposed Ground Floor

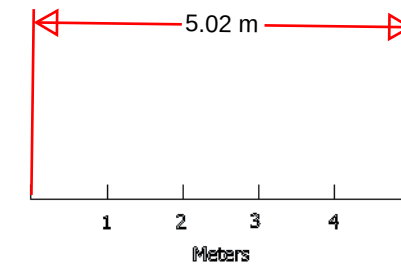

Proposed First Floor

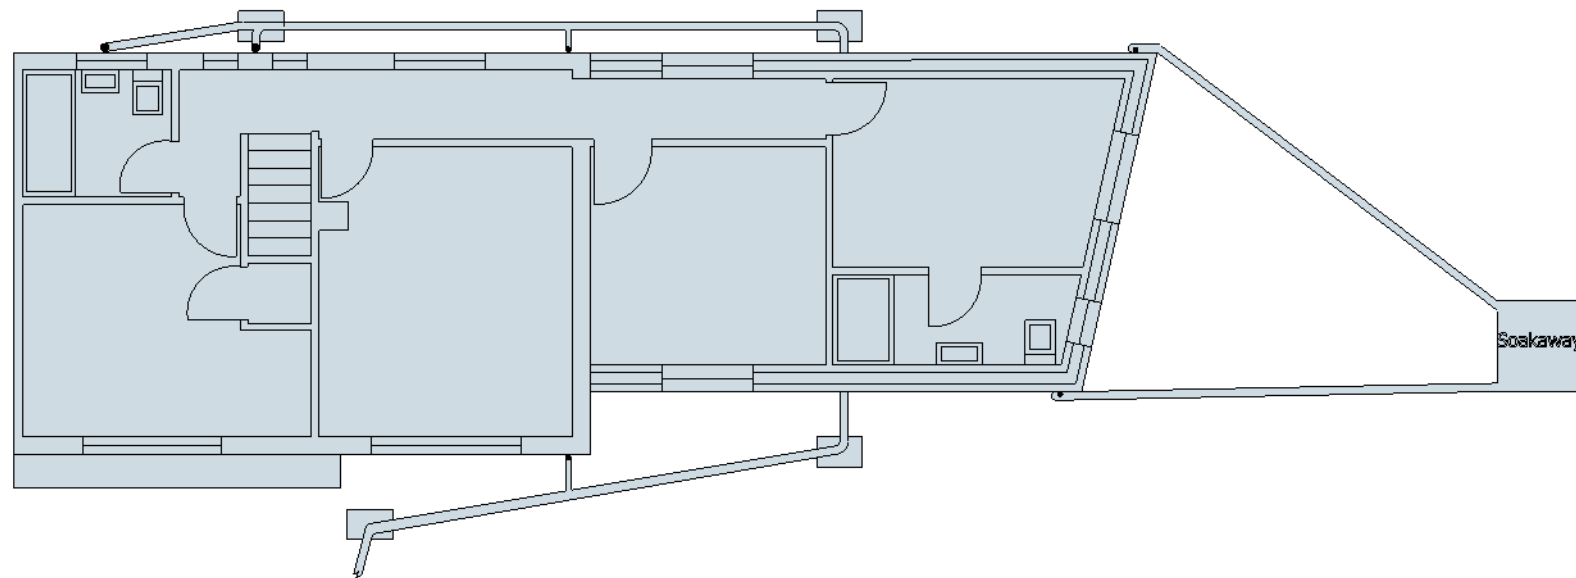

SCALE 1:100

DATE: 02/05/2024
DRAWING: DCR04
42 Denton Court Road,
Gravesend, DA12 2HS