

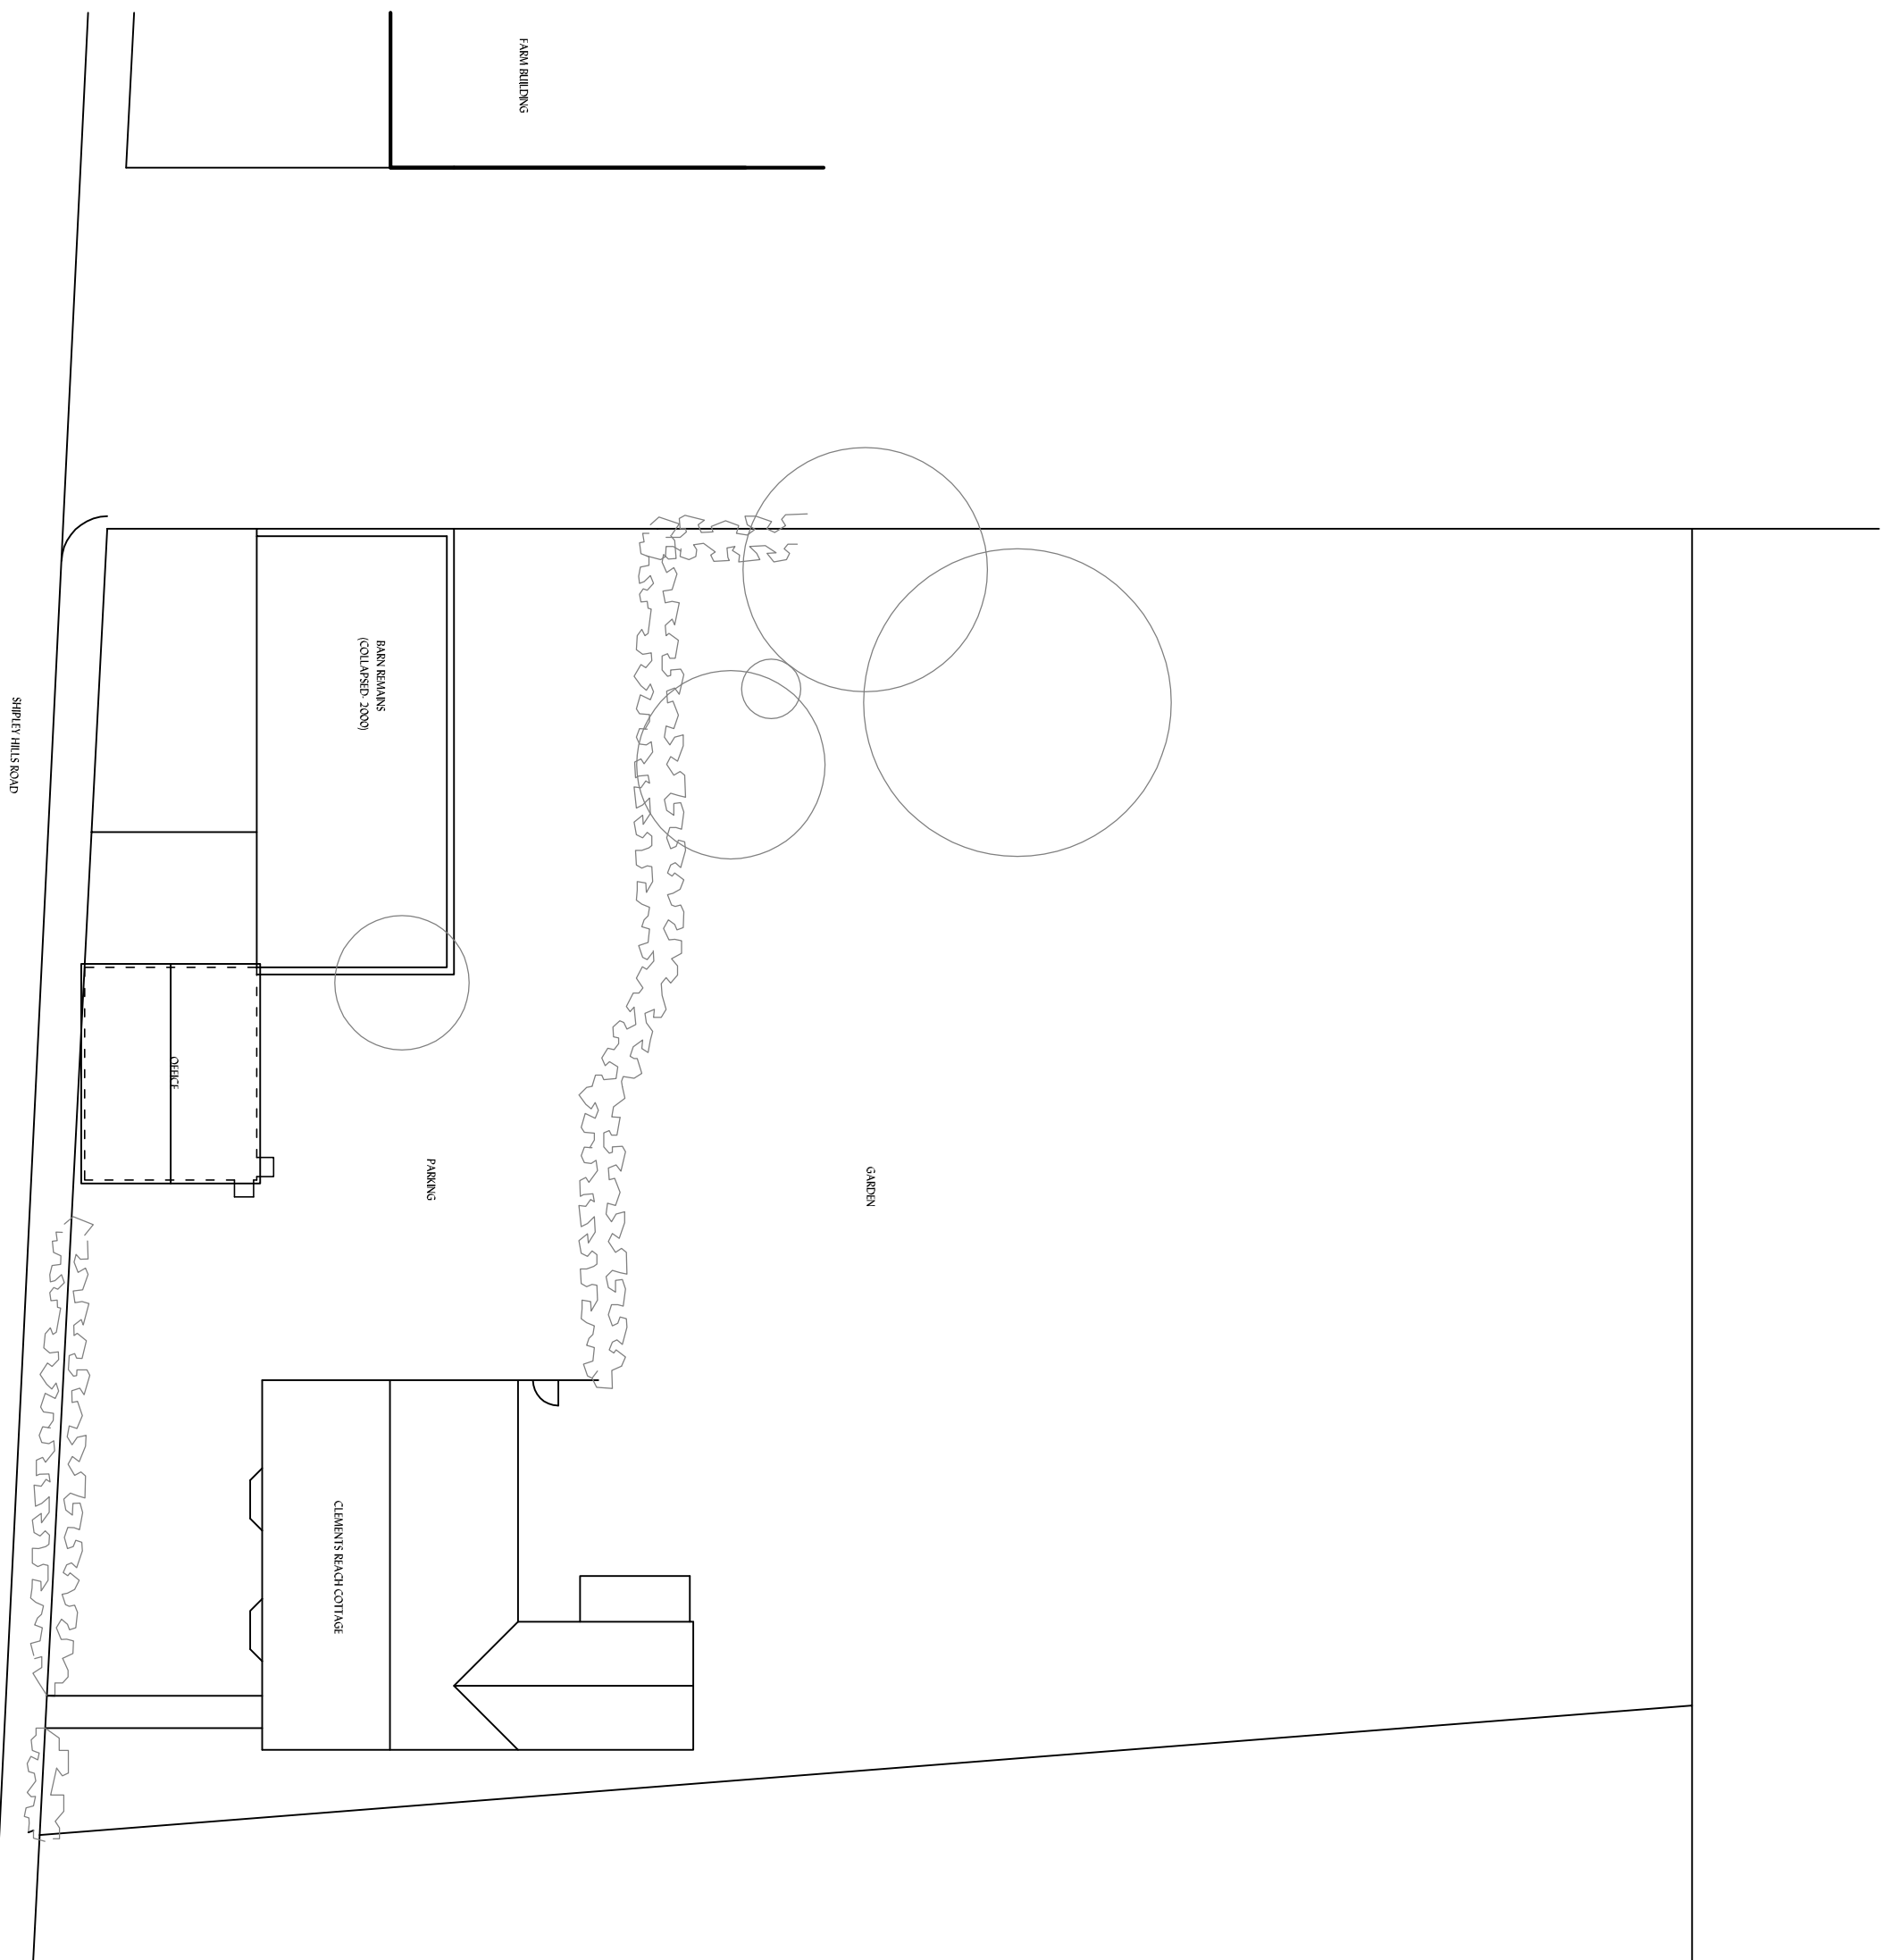
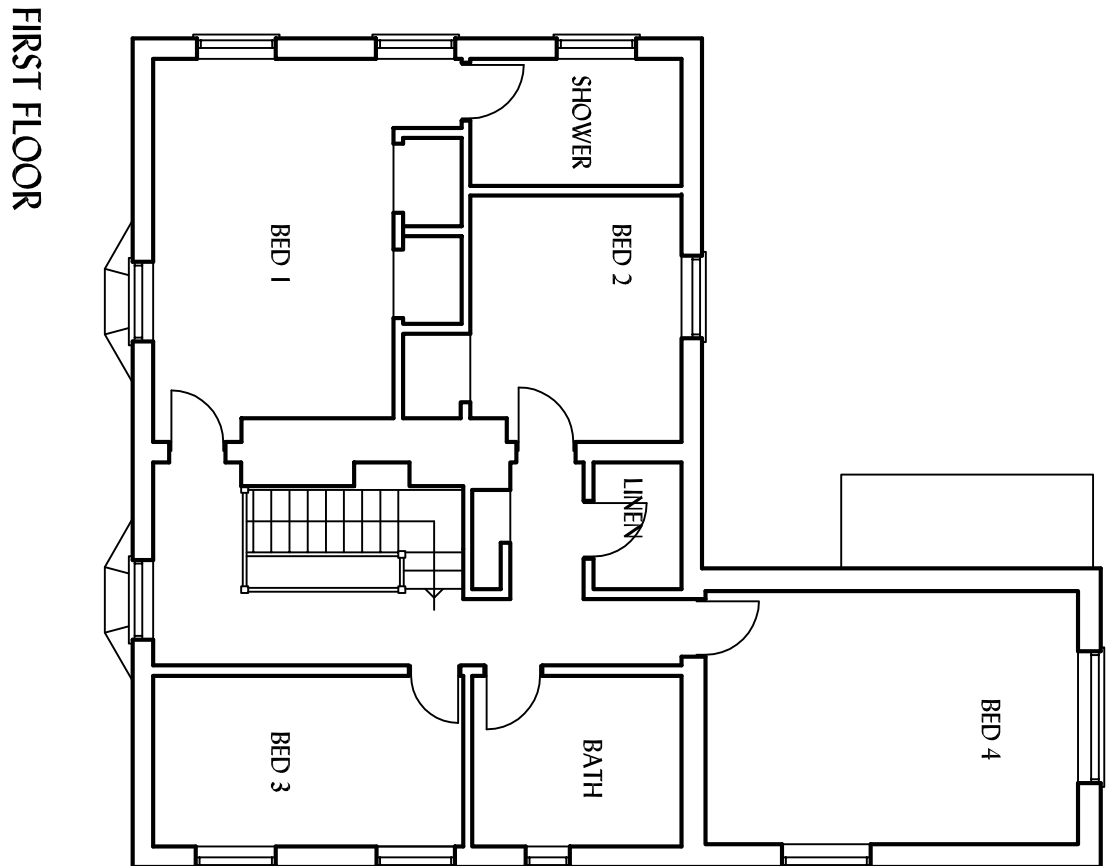
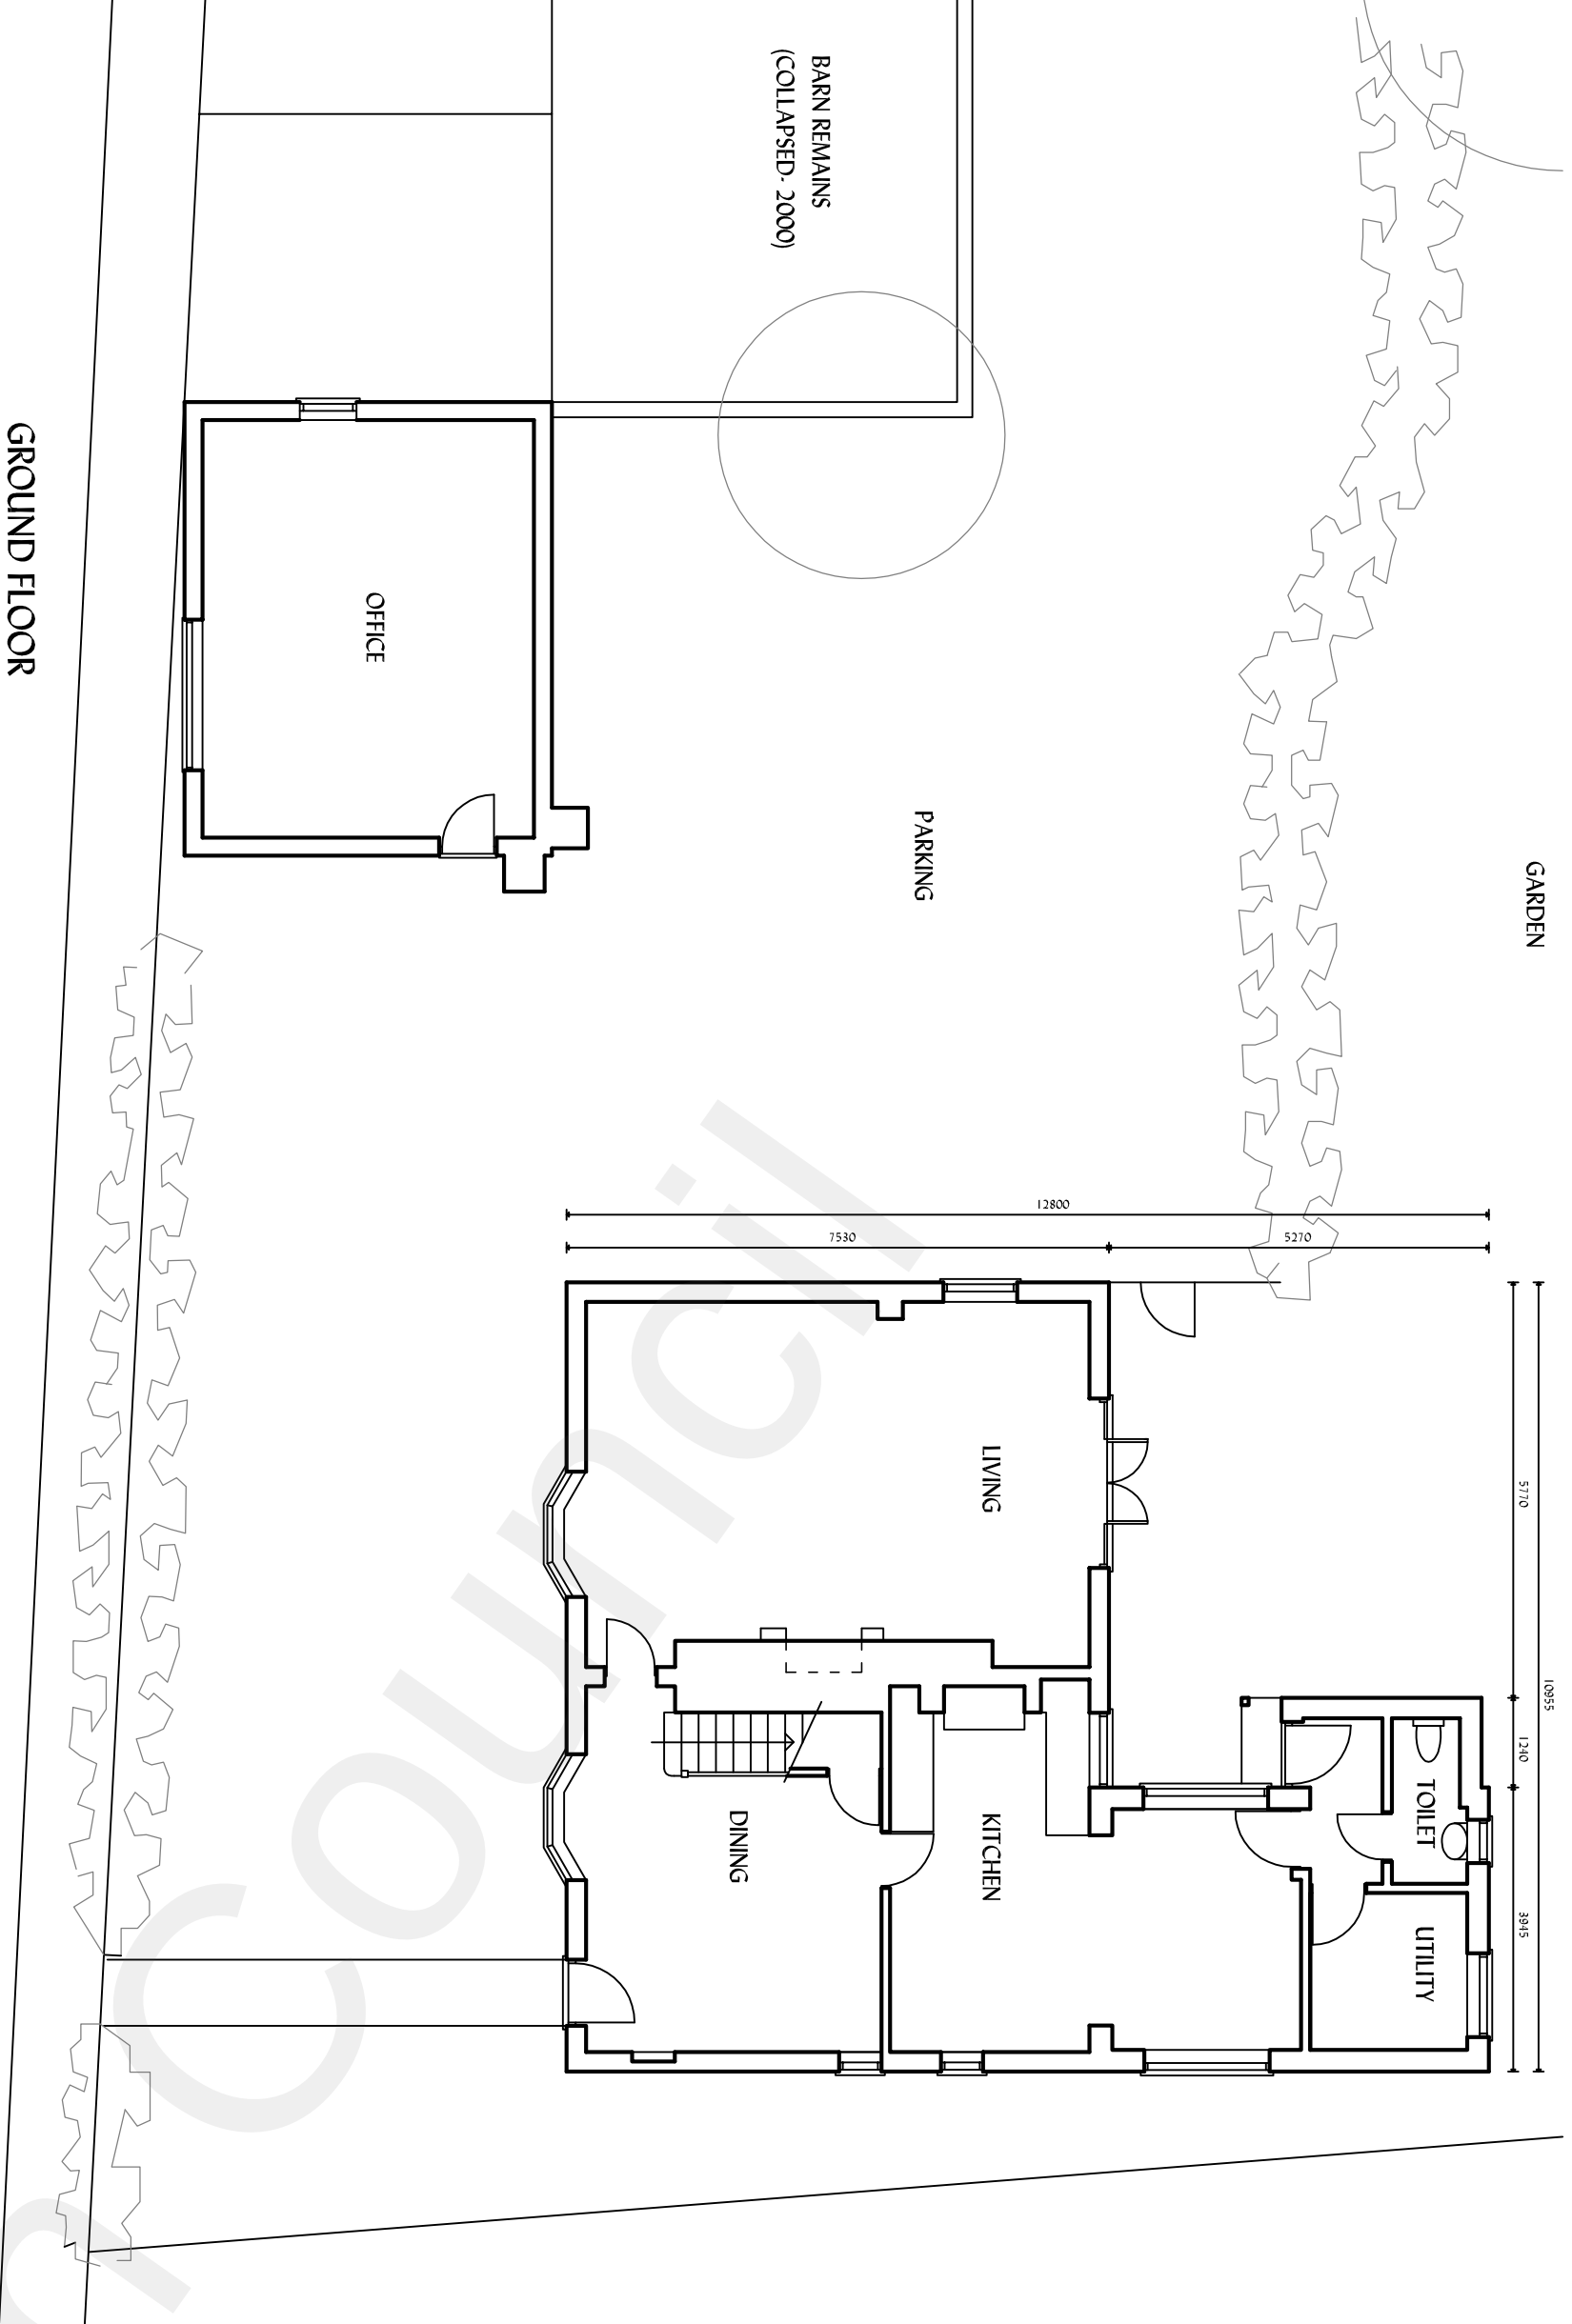
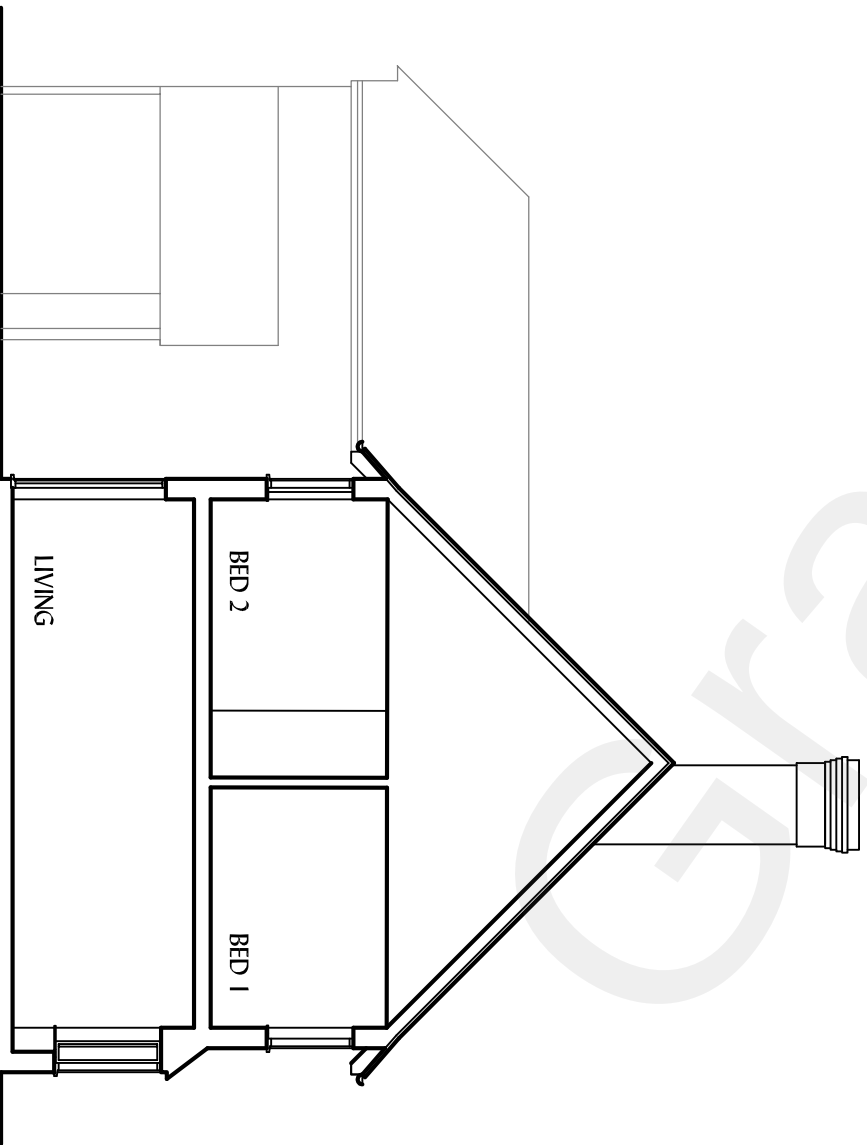
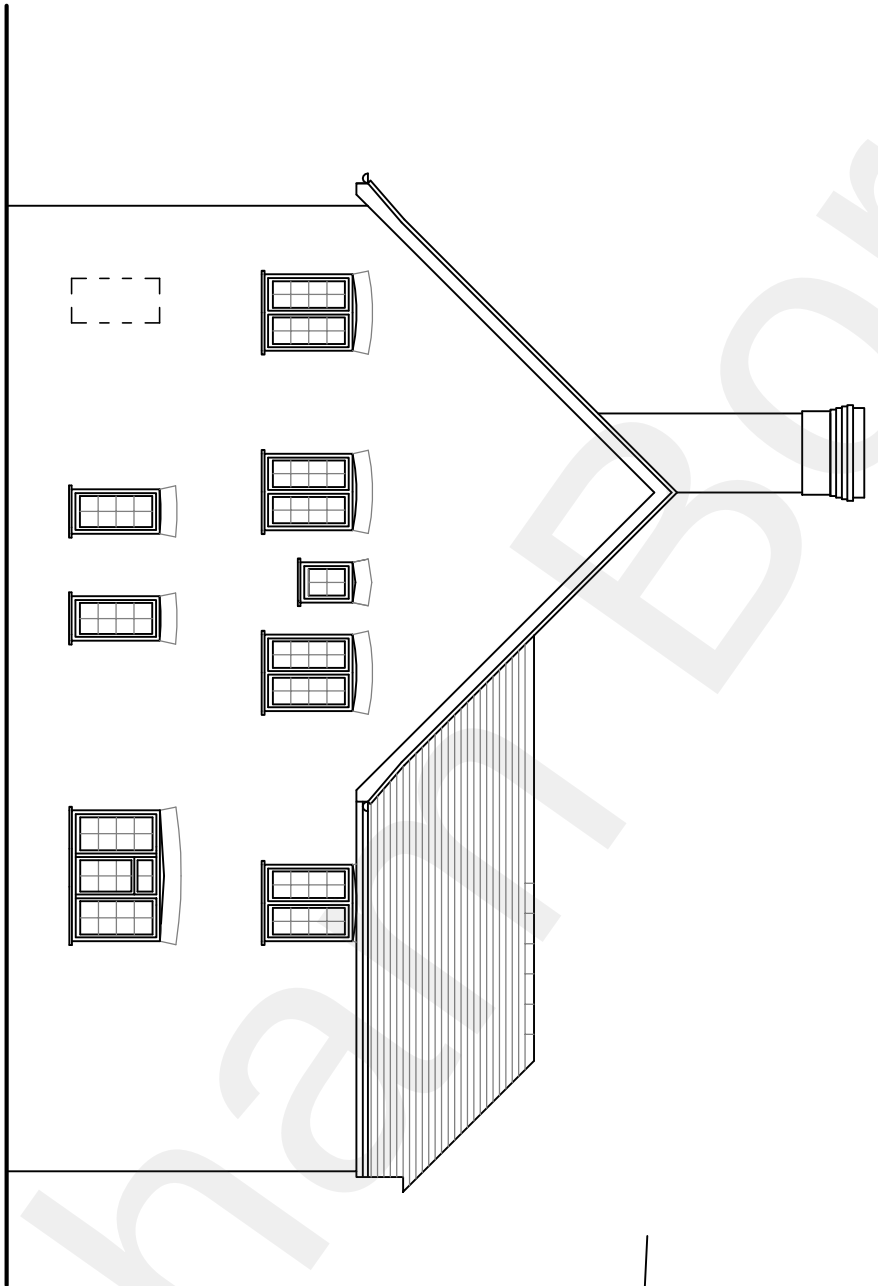


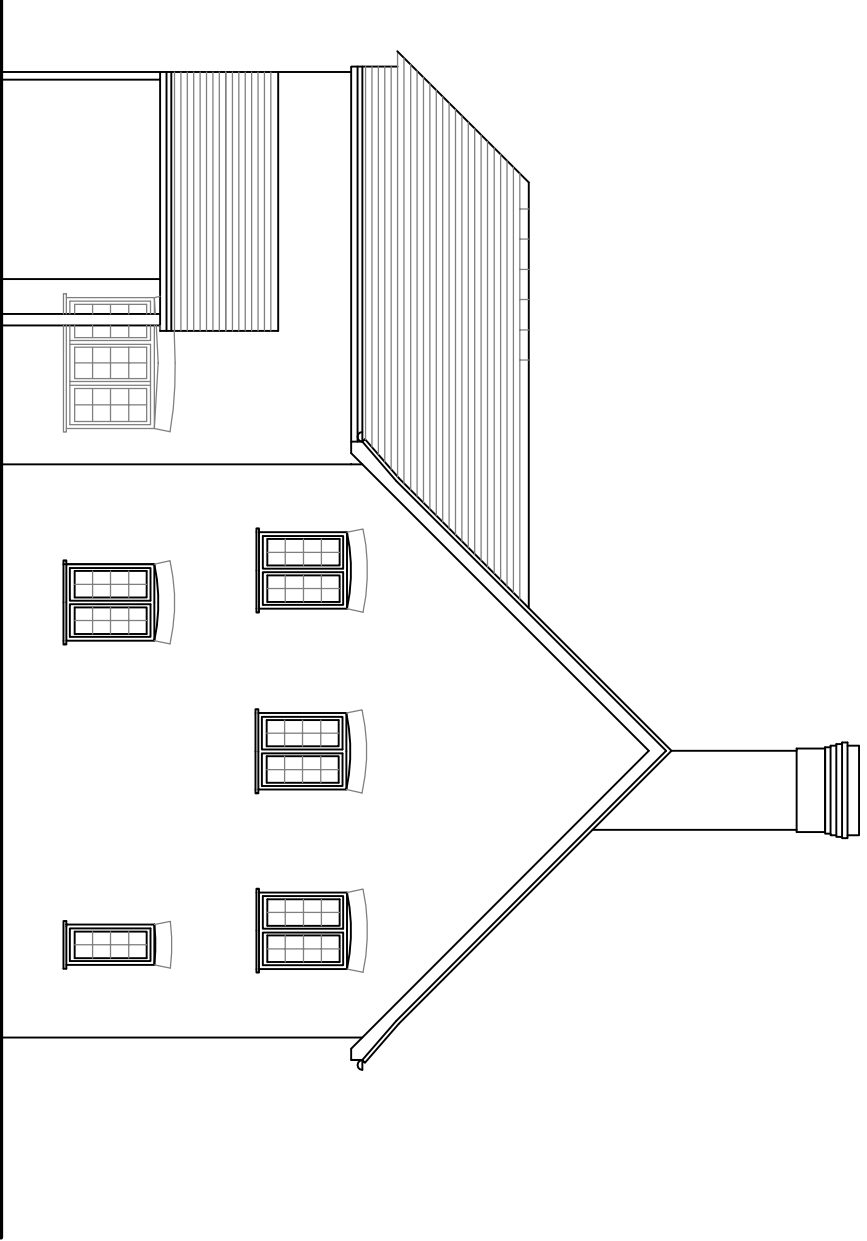

ROOF / BLOCK PLAN 1:200

SCALE BAR

0 1m 2m 3m 4m 5m 6m 7m 8m 9m 10m

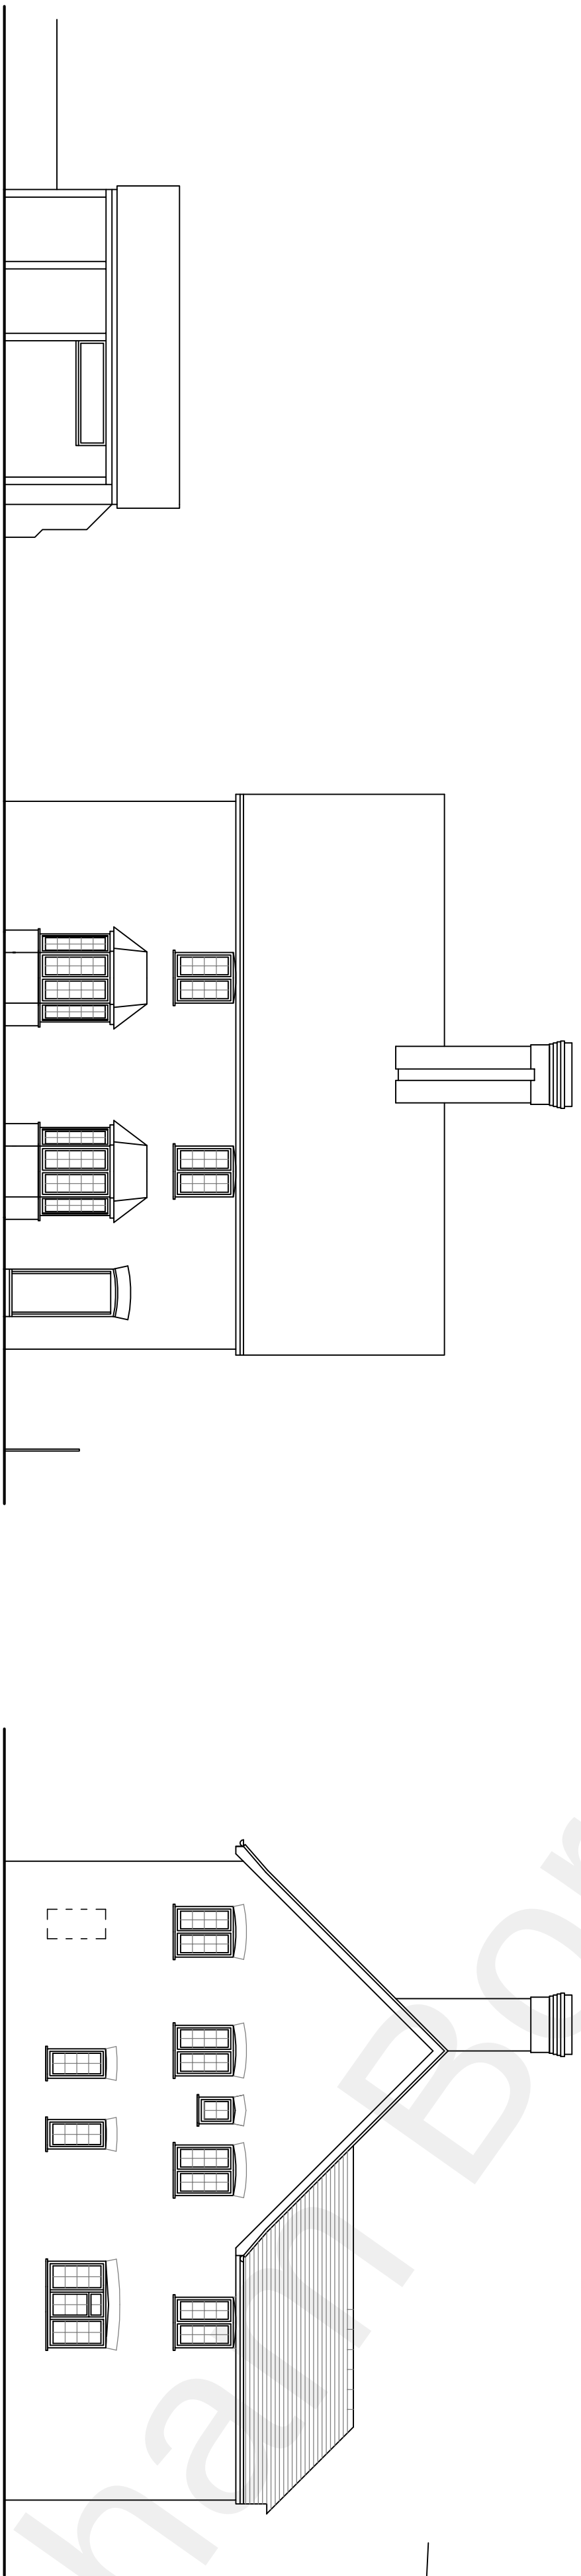

SCALE BAR: 0 1m 2m 3m 4m 5m 6m 7m 8m 9m 10m

© waterlake designs