


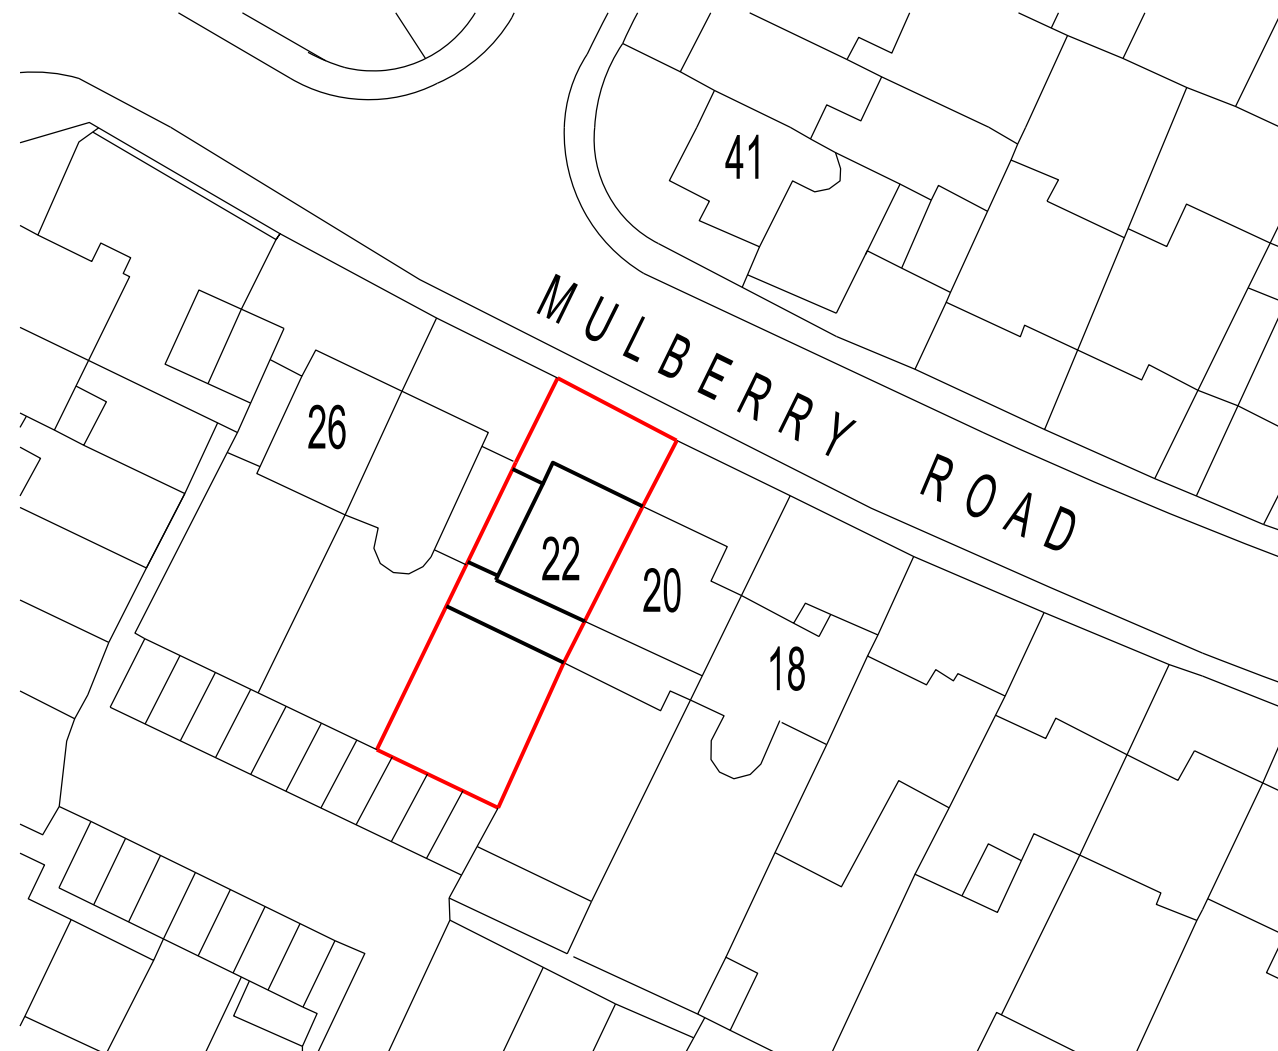


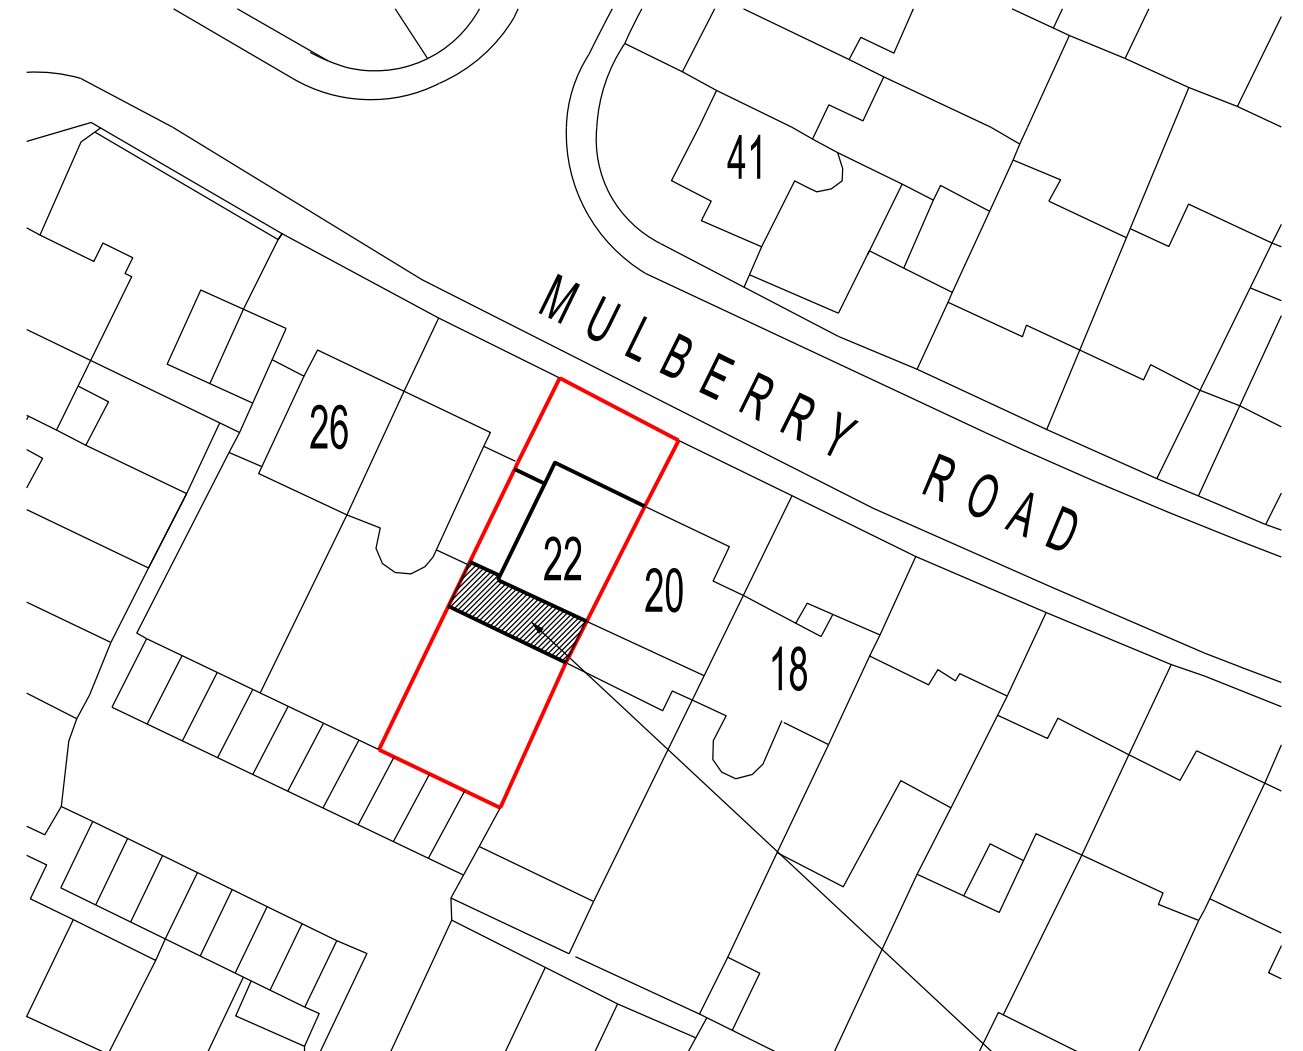

EXISTING BLOCK PLAN scale 1:500

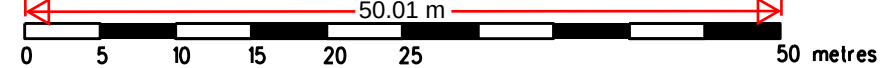

PROPOSED BLOCK PLAN scale 1:500

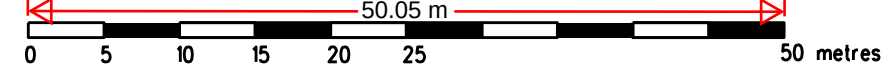

outline of extension
shown hatched

PLANNING APPLICATION

REVISION	DATE
ARCHITECT TA ARCHITECTS 11 JOYDENS WOOD ROAD BEXLEY KENT DA5 2HS Tel 07905 130591 ta140256@gmail.com	
JOB PROPOSED REAR FIRST FLOOR EXTENSION AT 22 MULBERRY ROAD GRAVESEND KENT DA11 8NZ	
DRAWING EXISTING SITE LOCATION AND PROPOSED BLOCK PLANS	
SCALE 1:500 AT A3	DATE JUL 2025
DRAWING NO. NG/02	