


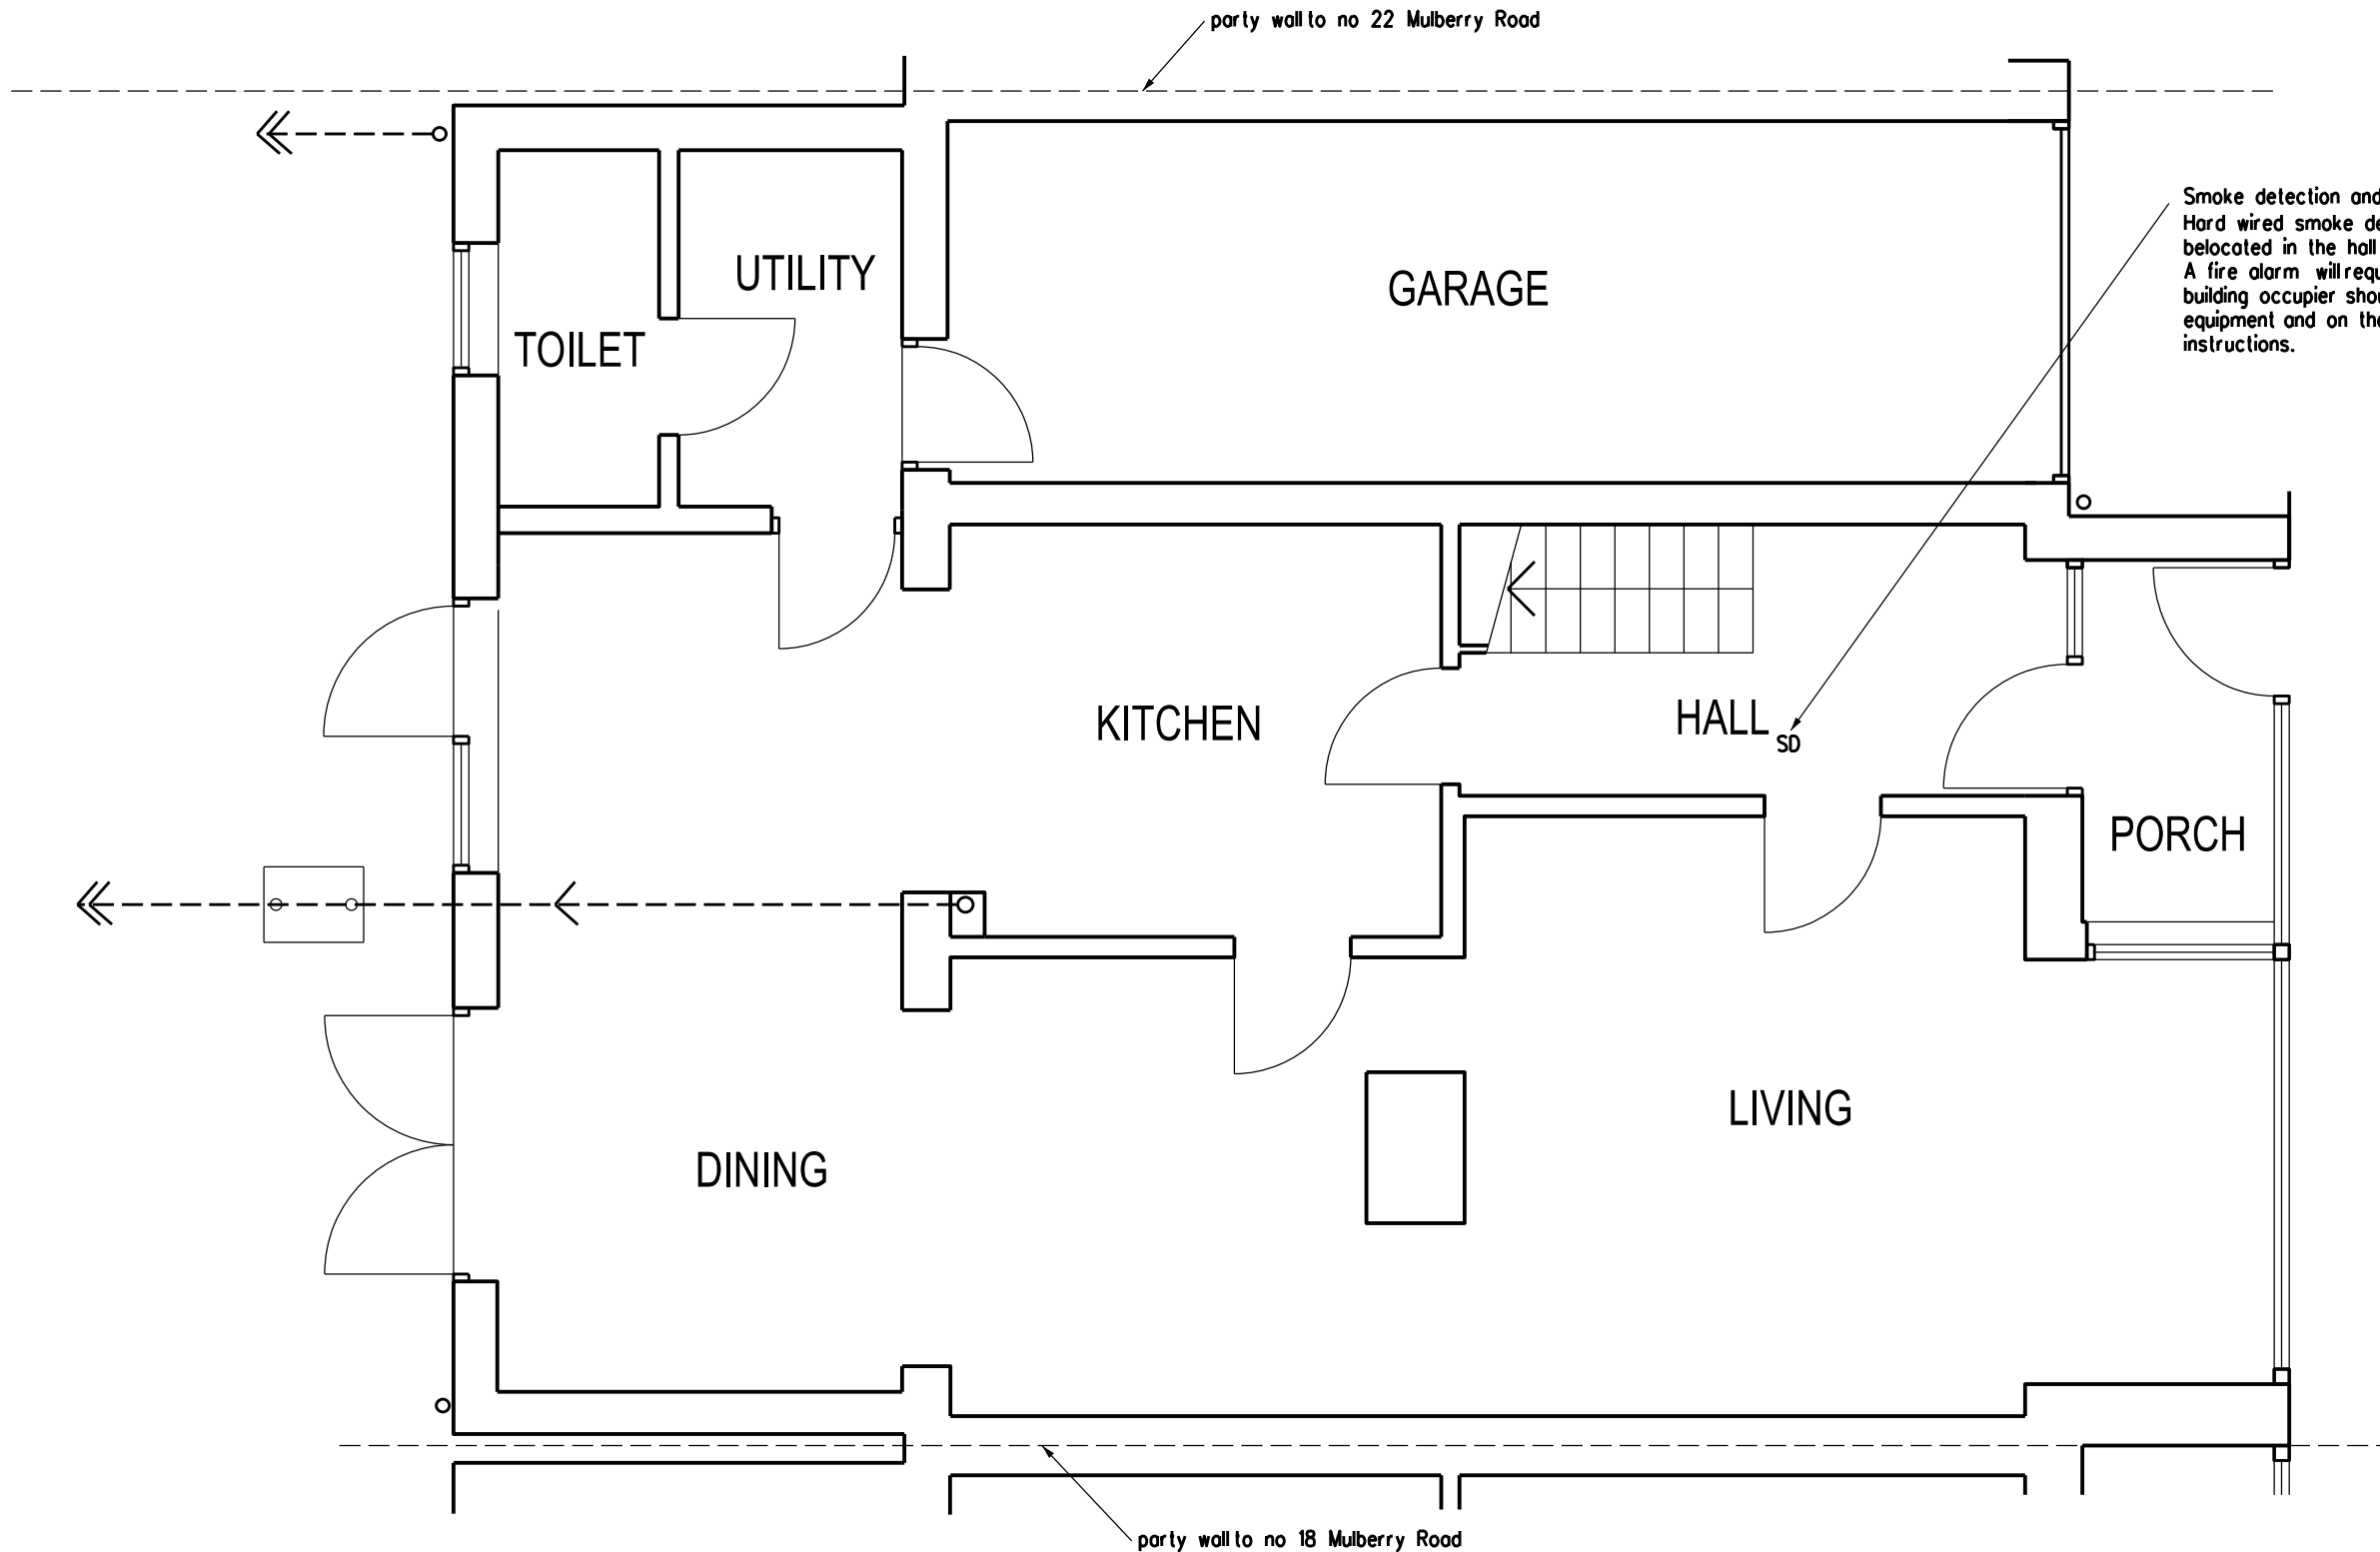

Smoke detection and Fire Alarm:
Hard wired smoke detectors (with battery back up) are required and to be located in the hall on ground and hall on the first floor levels.
A fire alarm will require an installation & commissioning certificate & the building occupier should be provided with information on the use of the equipment and on the maintenance. This should include manufacturers instructions.

PLANNING APPLICATION

REVISION DATE

ARCHITECT
TAARCHITECTS
11 JOYDENS WOOD ROAD BEXLEY
KENT DA5 2HS Tel 07905 130591
ta140256@googlemail.com

JOB
PROPOSED REAR FIRST
FLOOR EXTENSION AT
22 MULBERRY ROAD
GRAVESEND KENT DA11 8NZ

DRAWING
PROPOSED GROUND FLOOR
PLAN

SCALE 1:50 AT A3 DATE JULY 2025

DRAWING NO.
NG/04

READ WITH STRUCTURAL ENGINEERS DETAILS

