


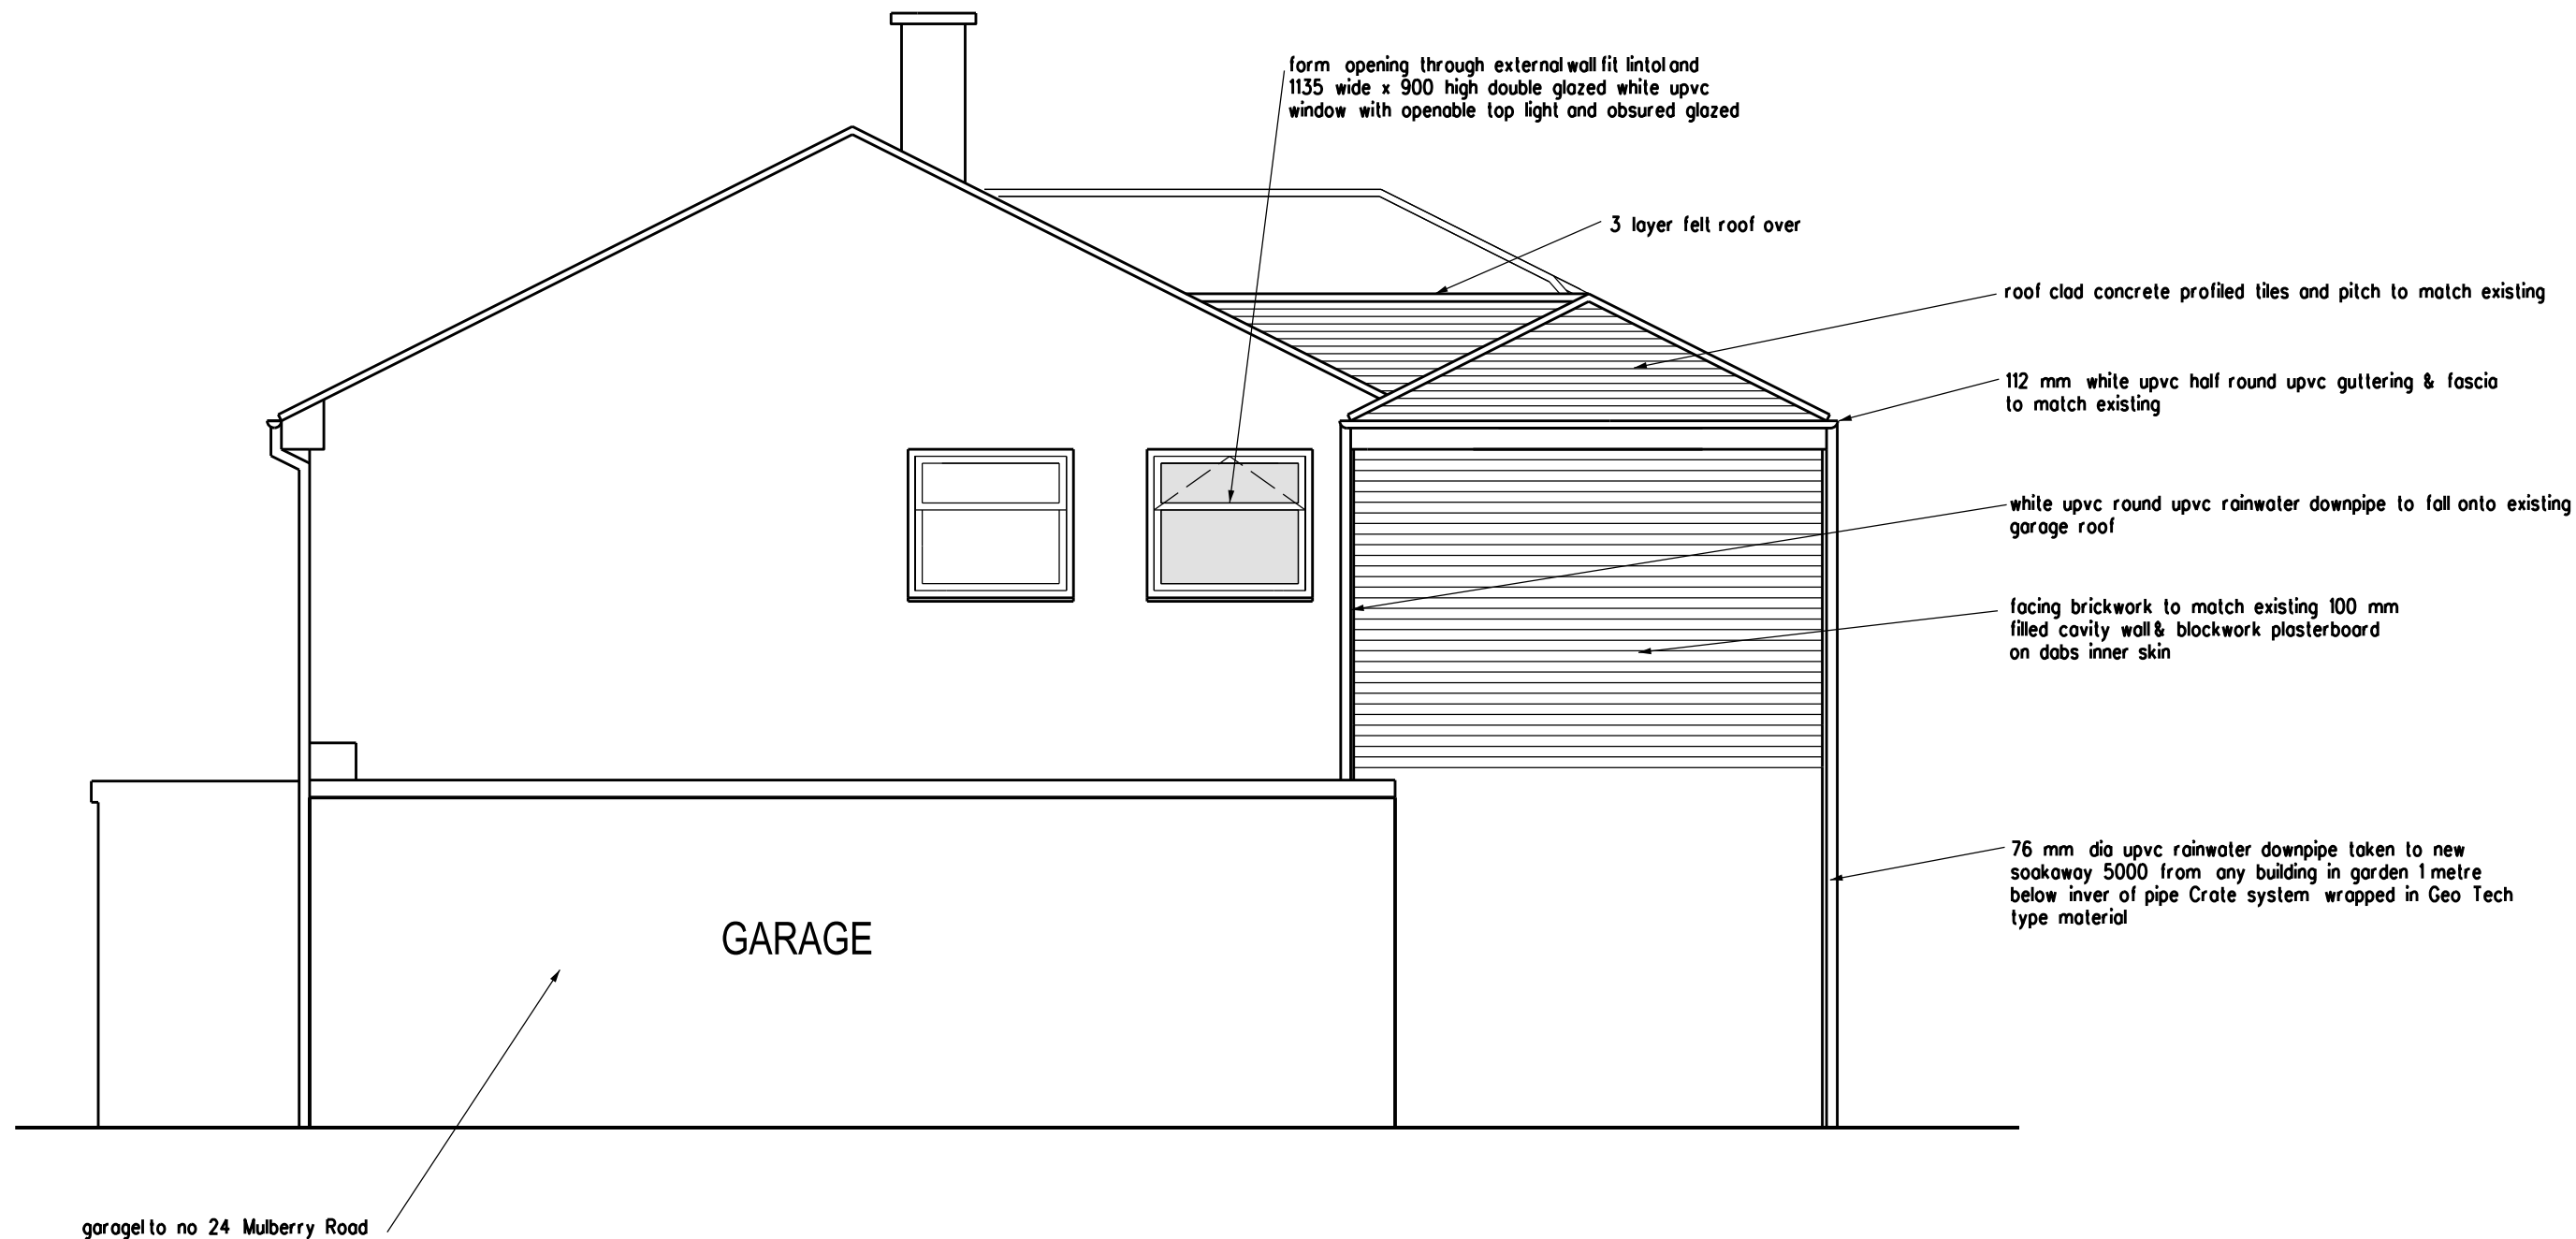

READ WITH STRUCTURAL ENGINEERS DETAILS

PLANNING APPLICATION

REVISION DATE

ARCHITECT
TAARCHITECTS
11 JOYDENS WOOD ROAD BEXLEY
KENT DA5 2HS Tel 07905 130591
ta140256@googlemail.com

JOB
PROPOSED REAR FIRST
FLOOR EXTENSION AT
22 MULBERRY ROAD
GRAVESEND KENT DA11 8NZ

DRAWING
PROPOSED SIDE ELEVATION
FACING No 24 MULBERRY ROAD

SCALE 1:50 AT A3 DATE JULY 2025

DRAWING NO. NG/08

