



ALL DIMENSIONS IN MM.

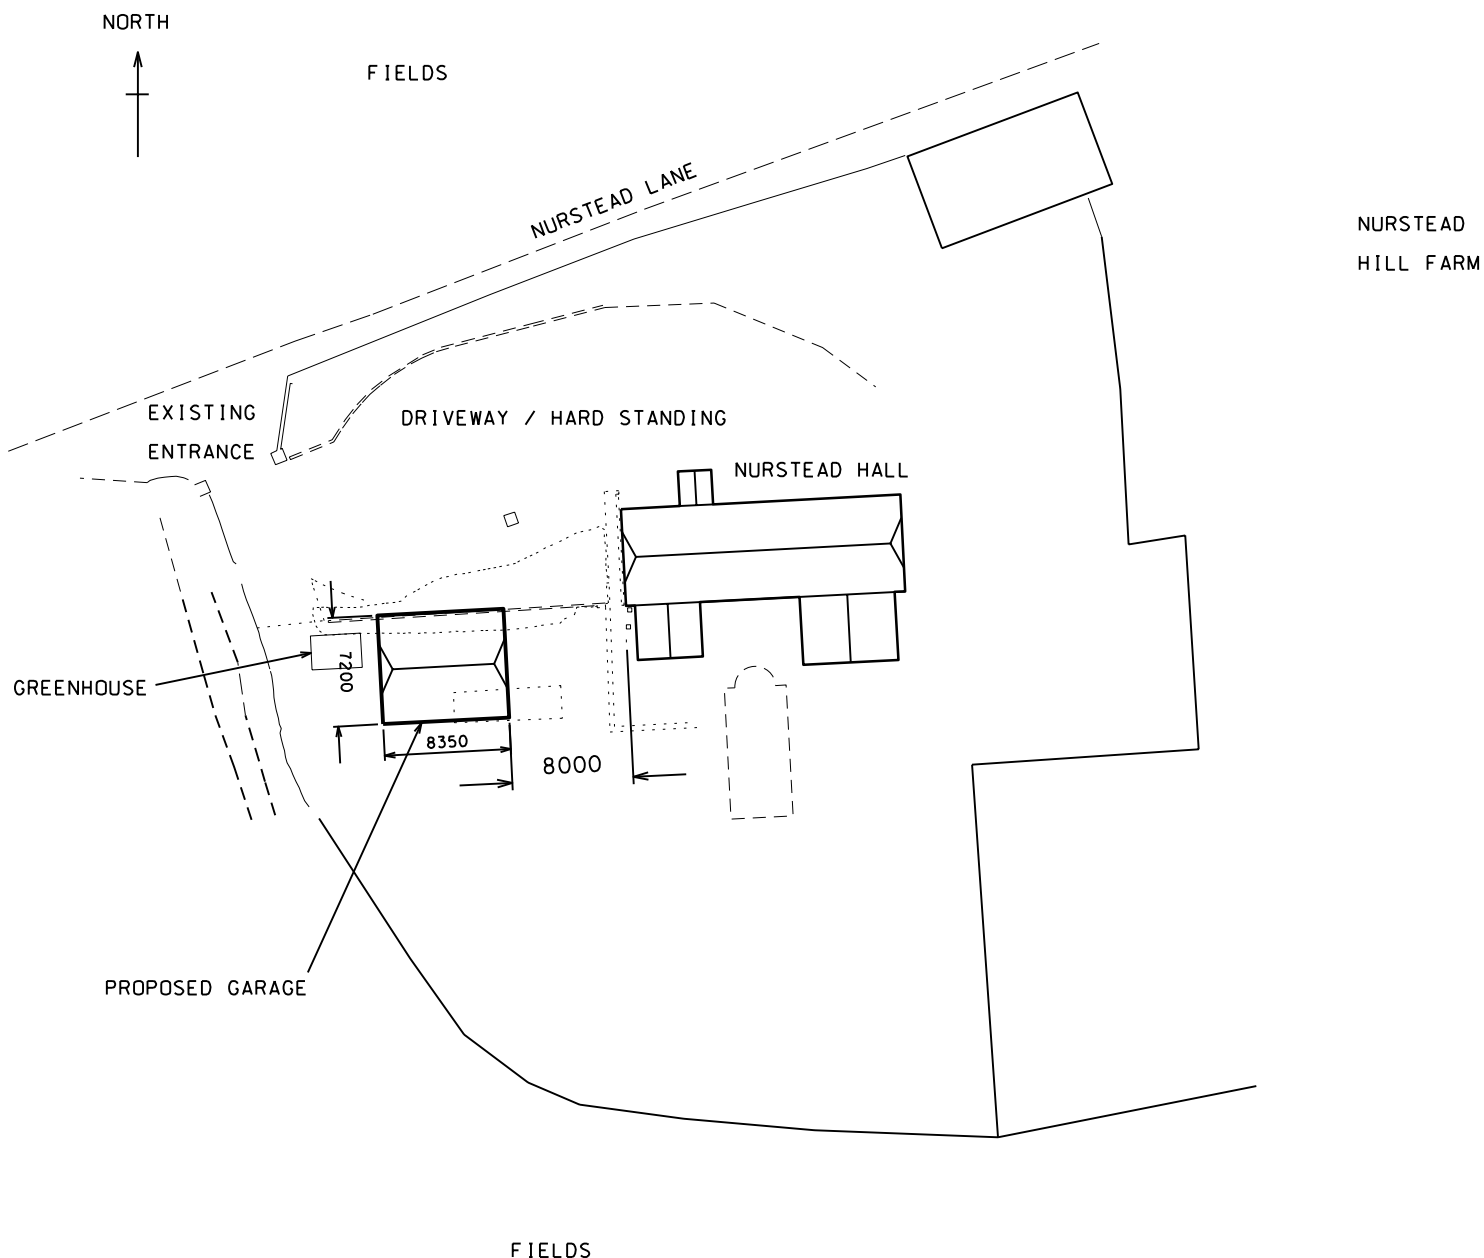

1:500 @A4

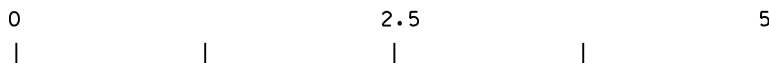

Metres



1 Ellistons Yard Ballingdon Street
Sudbury, Suffolk, CO10 2BU
Mobile - 07822 522039
kevin.chidwick@gmail.com

DRAWN	KLC	CHECKED
DATE	NOV 23	APPROVED
SCALE	1:500 @A4	SHEET OF

REV.	DATE	AMENDMENT	DRN.
------	------	-----------	------

TITLE **PROPOSED DETACHED GARAGE AT
NURSTEAD HALL LONGFIELD -BLOCK PLAN**

DRAWING No.	REVISION
J500 - NURSTEAD-HALL -002	