


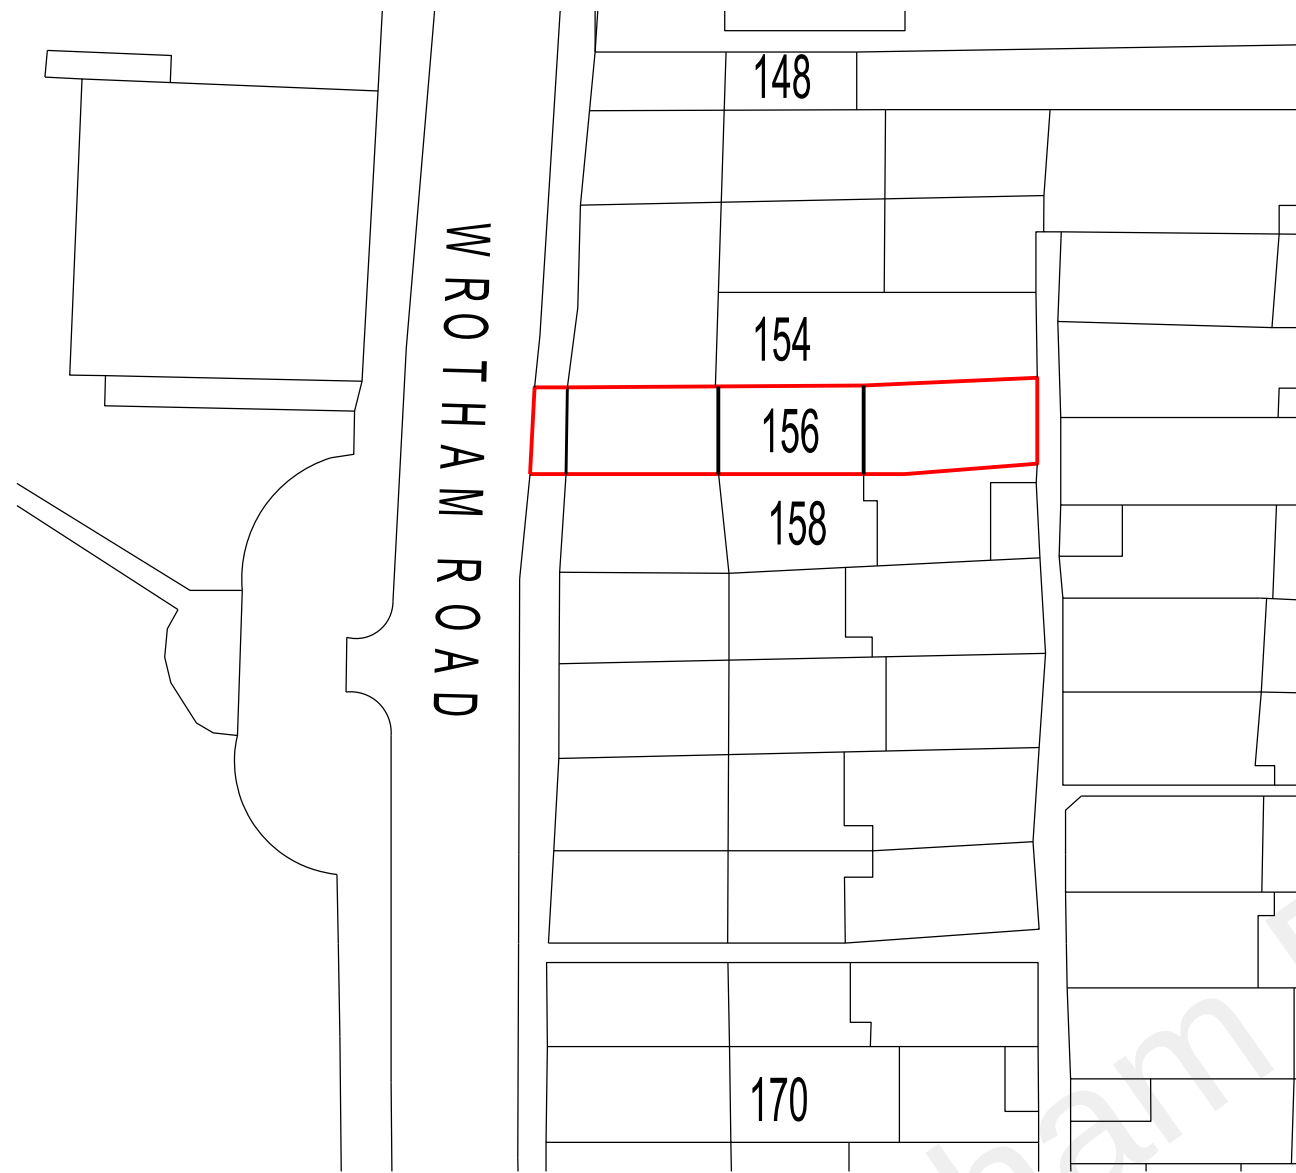

EXISTING BLOCK PLAN scale 1:500



PROPOSED BLOCK PLAN scale 1:500



REVISION	DATE
ARCHITECT	
TA ARCHITECTS 11 JOYDENS WOOD ROAD BEXLEY KENT DA5 2HS Tel 07905 130591 ta140256@googlemail.com	
JOB	
CREATION OF VEHICULAR ACCESS TO HARDSTANDING 156 WROTHAM ROAD GRAVESEND KENT DA11 7LB	
DRAWING	
EXISTING & PROPOSED SITE BLOCK PLANS	
SCALE	DATE
1:500 AT A3	APR 2022
DRAWING NO.	
SB/02	