




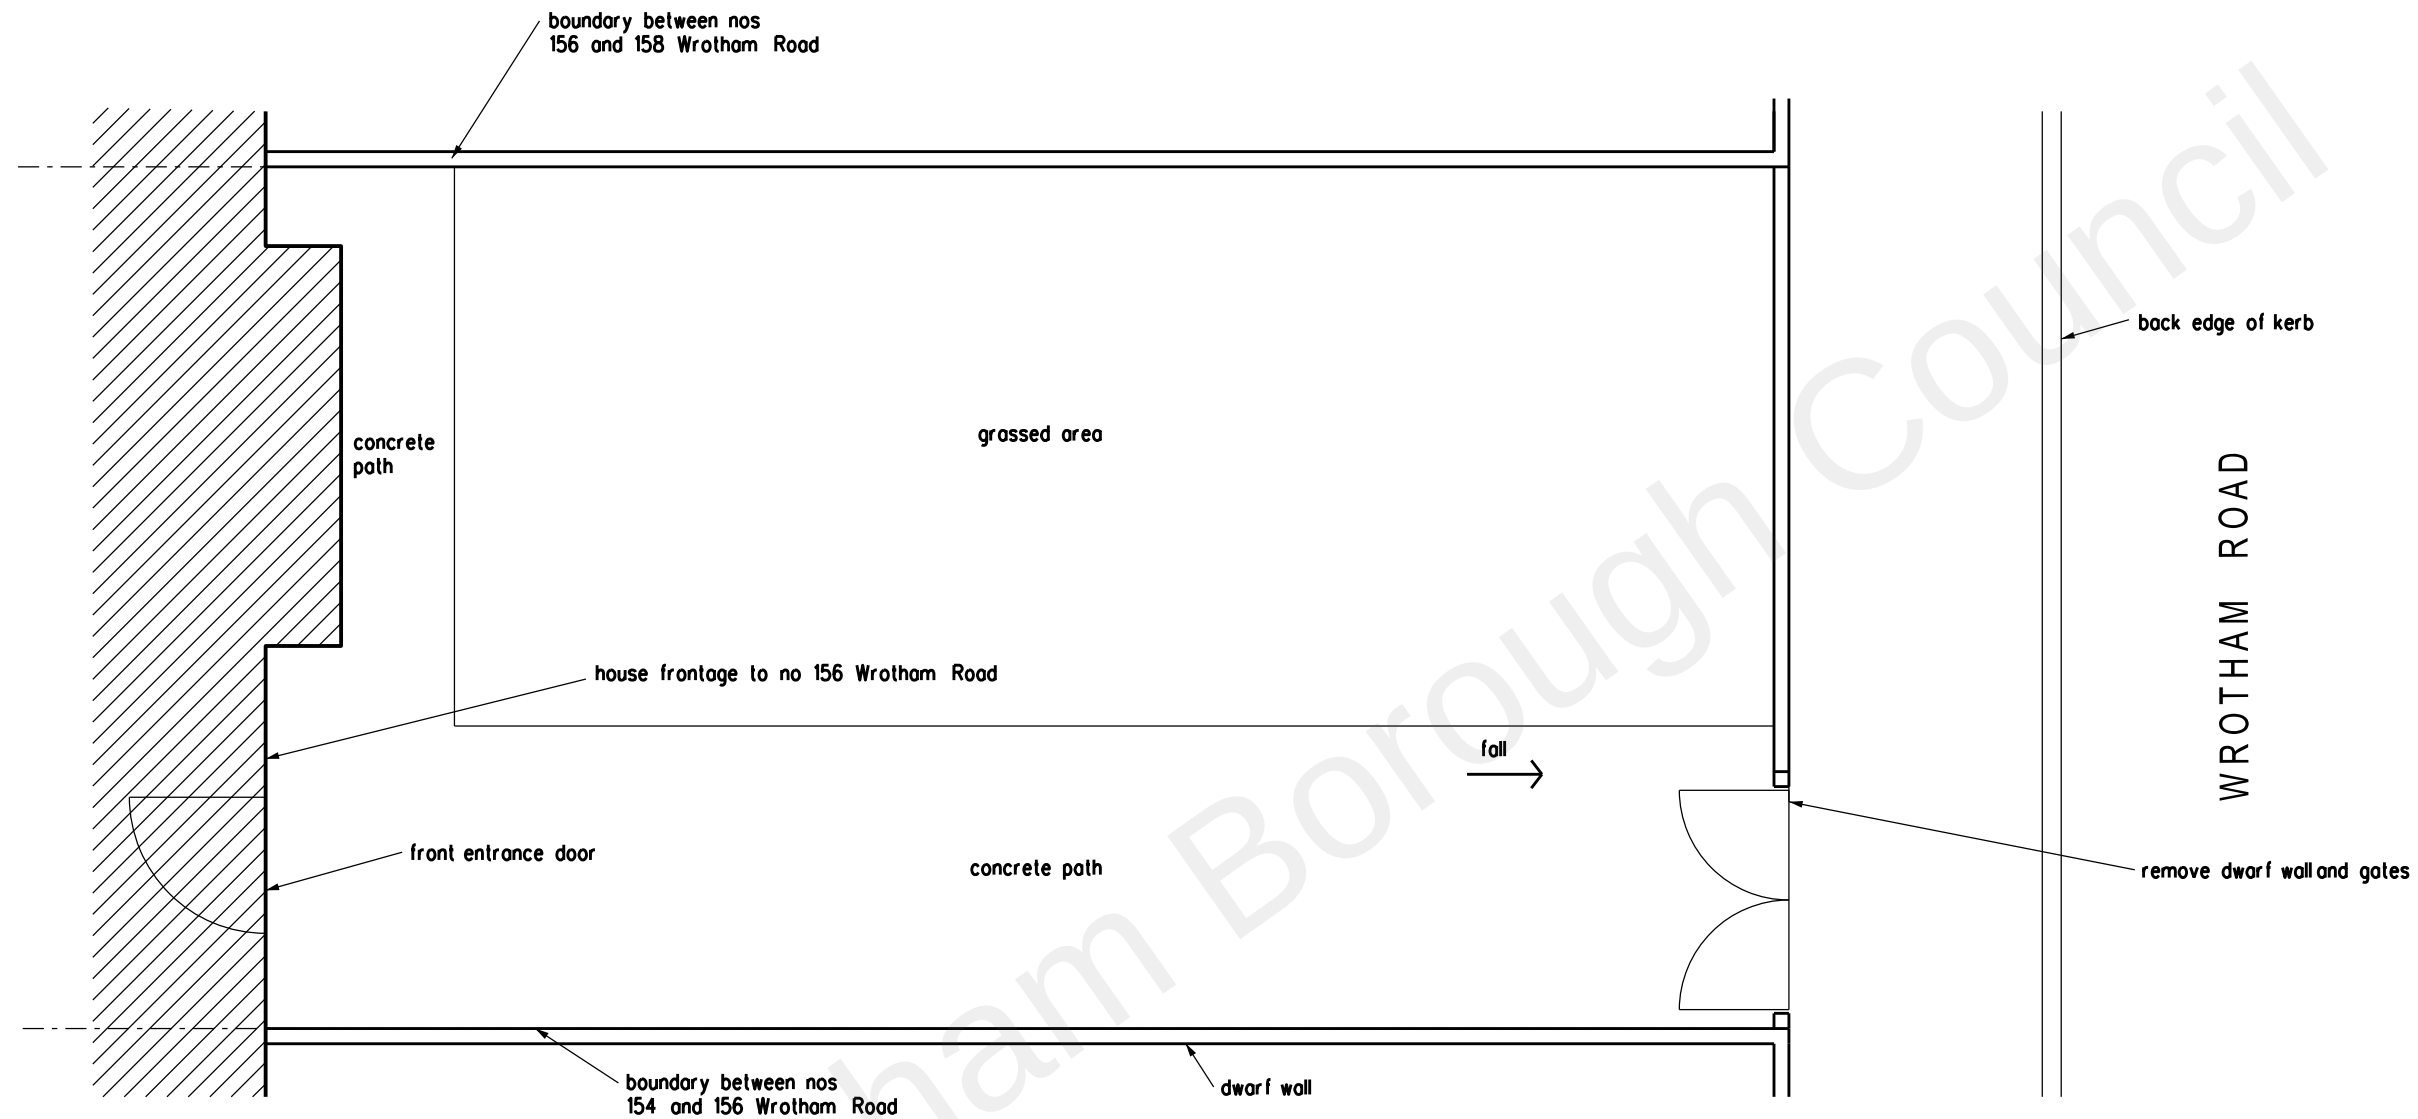

PLAN

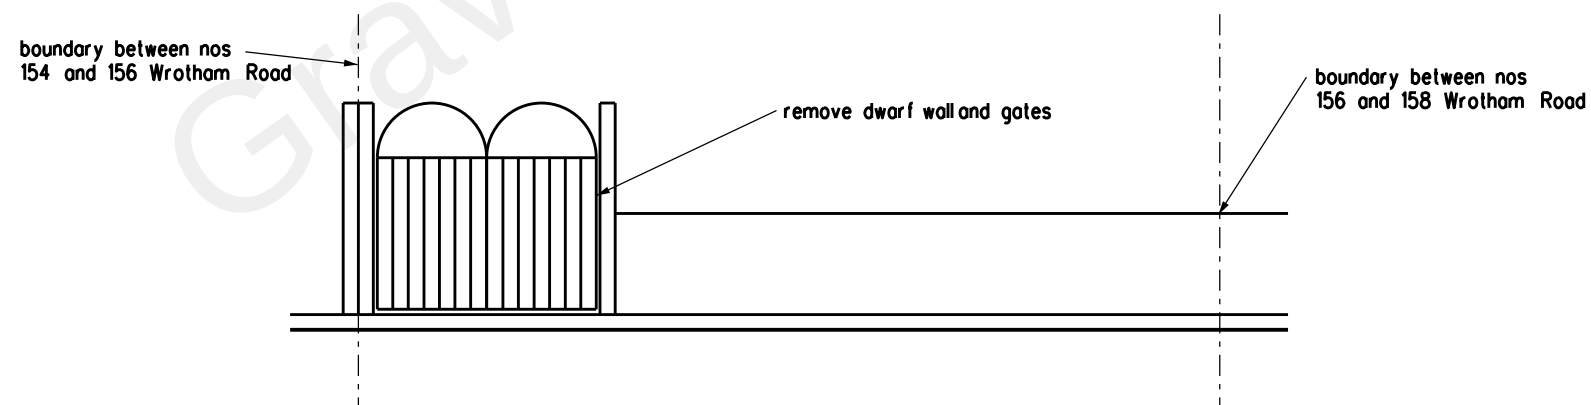

ELEVATION

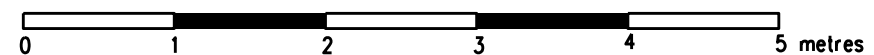

REVISION	DATE
ARCHITECT TA ARCHITECTS 11 JOYDENS WOOD ROAD BEXLEY KENT DA5 2HS Tel 07905 130591 ta140256@googlemail.com	
JOB CREATION OF VEHICULAR ACCESS TO HARDSTANDING 156 WROTHAM ROAD GRAVESEND KENT DA11 7LB	
DRAWING EXISTING FRONTAGE PLAN AND ELEVATION	
SCALE 1:50 AT A3	DATE APR 2022
DRAWING NO. SH/03	