




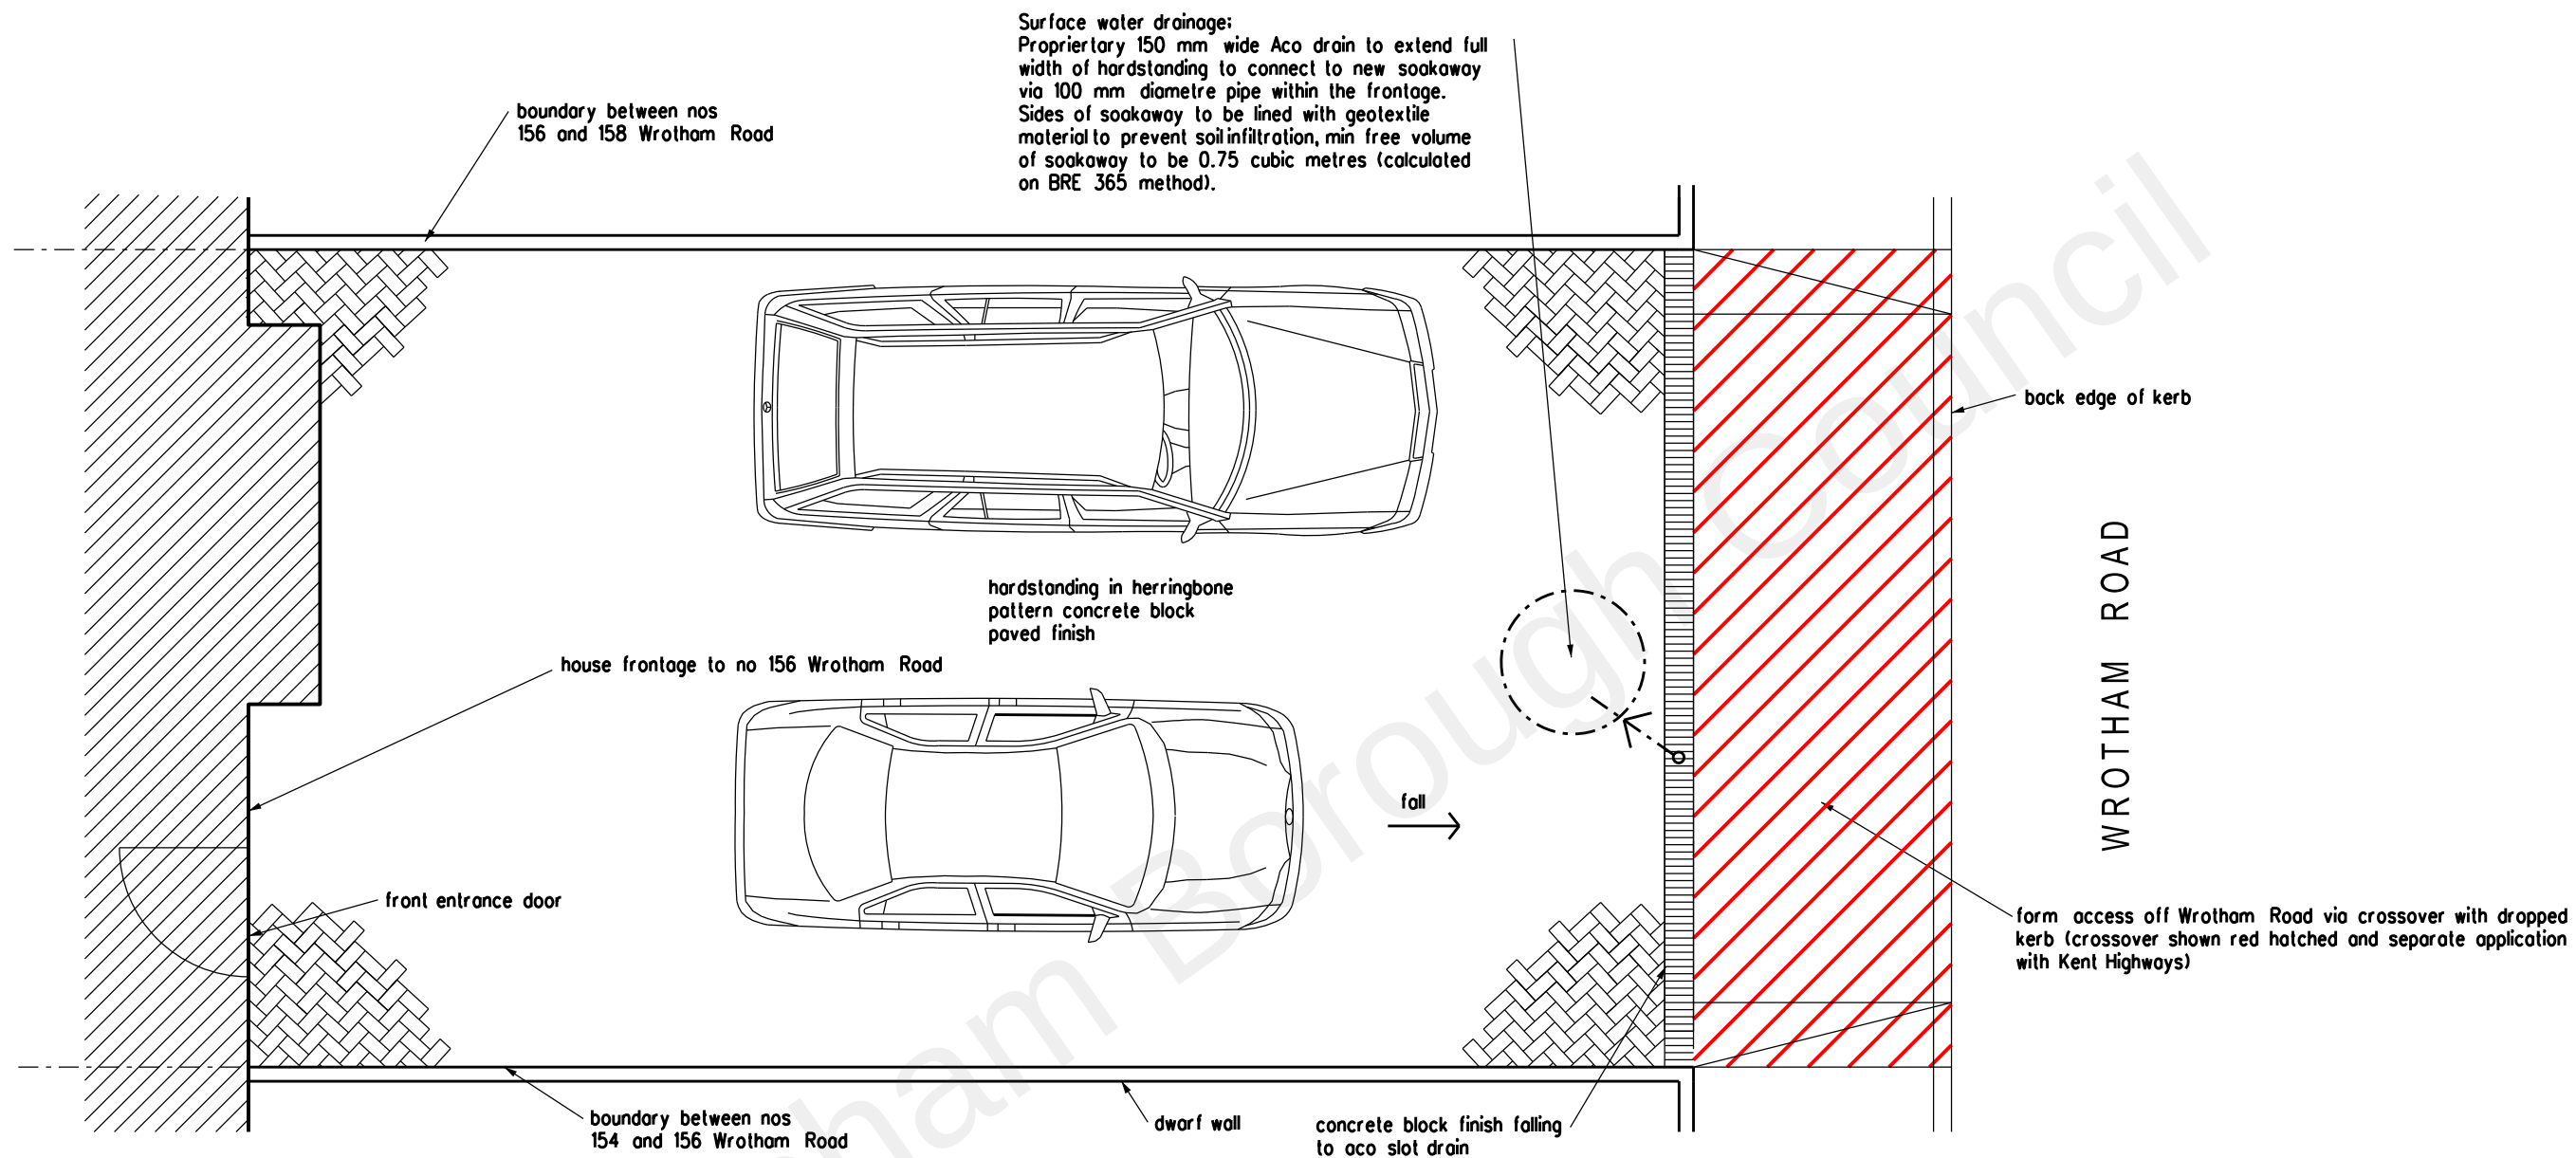

PLAN

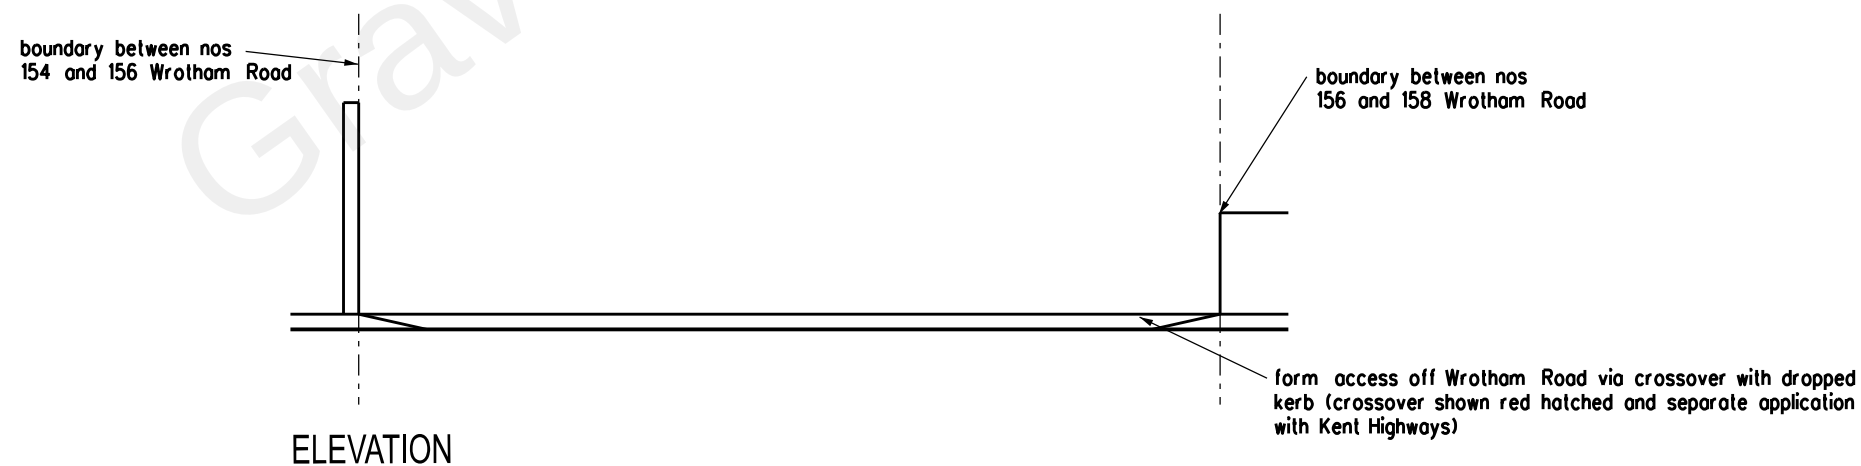

ELEVATION

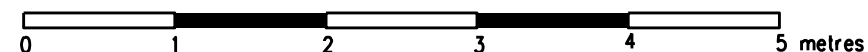

REVISION	DATE
ARCHITECT	
TA ARCHITECTS 11 JOYDENS WOOD ROAD BEXLEY KENT DA5 2HS Tel 07905 130591 ta140256@googlemail.com	
JOB	
CREATION OF VEHICULAR ACCESS TO HARDSTANDING 156 WROTHAM ROAD GRAVESEND KENT DA11 7LB	
DRAWING	
PROPOSED FRONTAGE PLAN AND ELEVATION	
SCALE	DATE
1:50 AT A3	APR 2022
DRAWING NO.	
SH/04	