




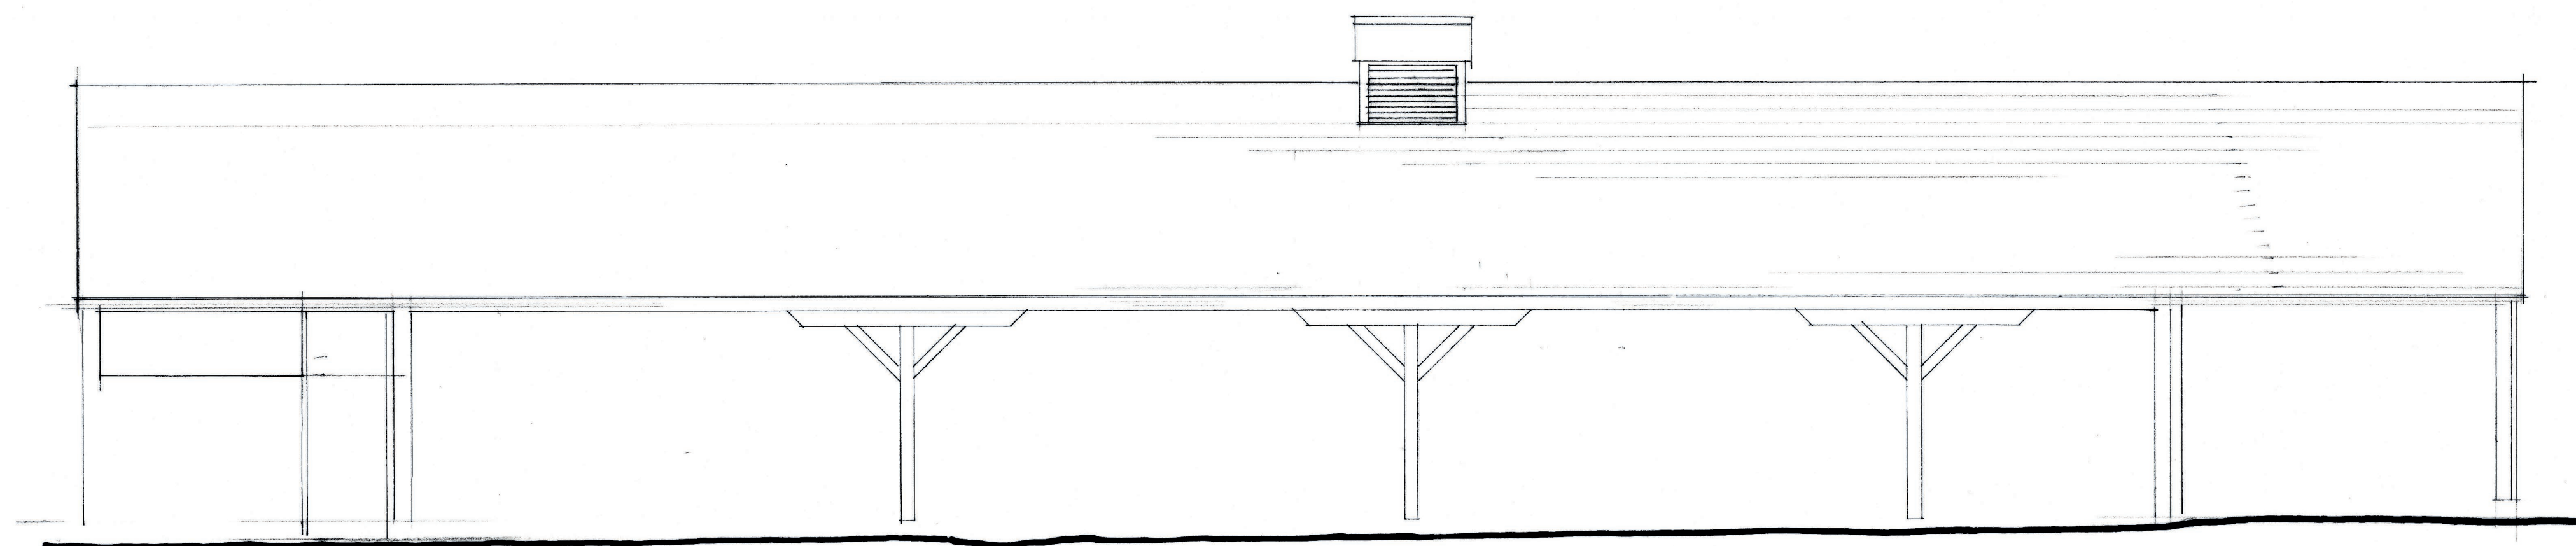



North

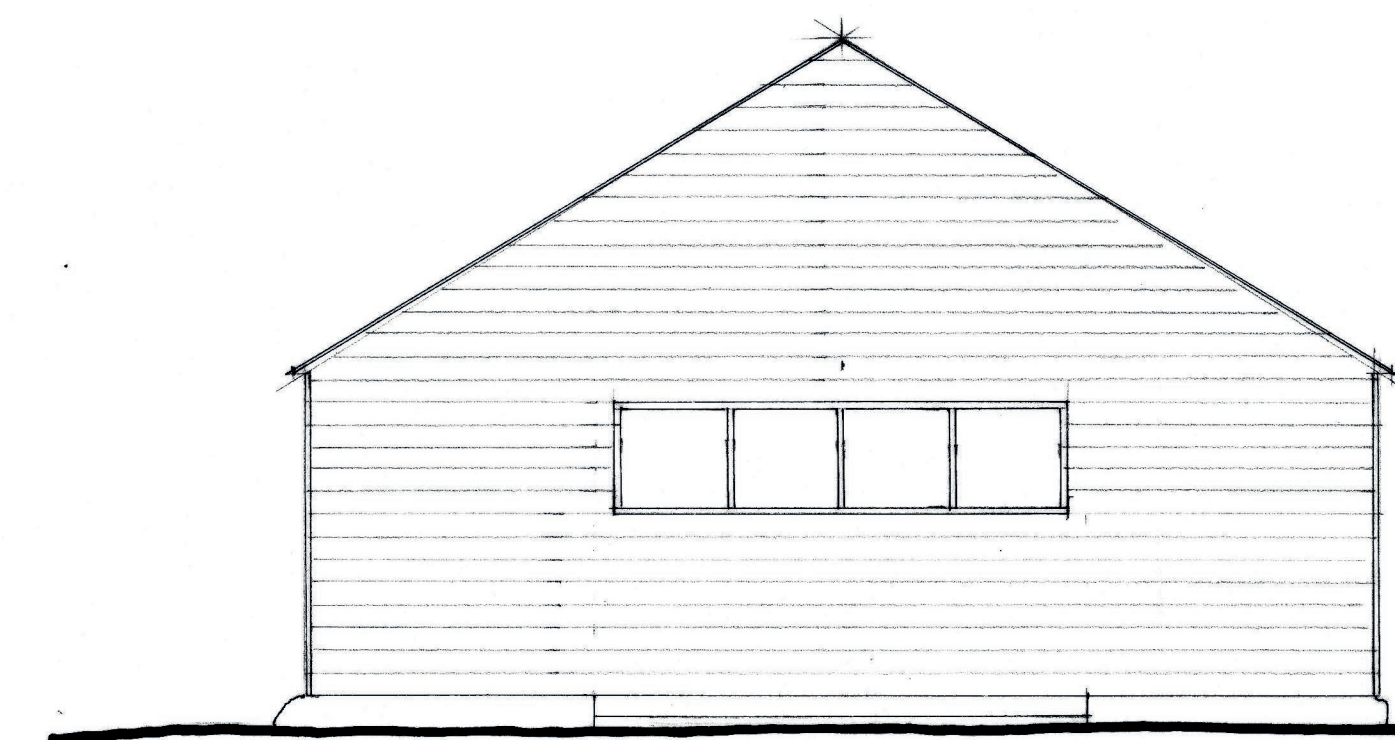

West

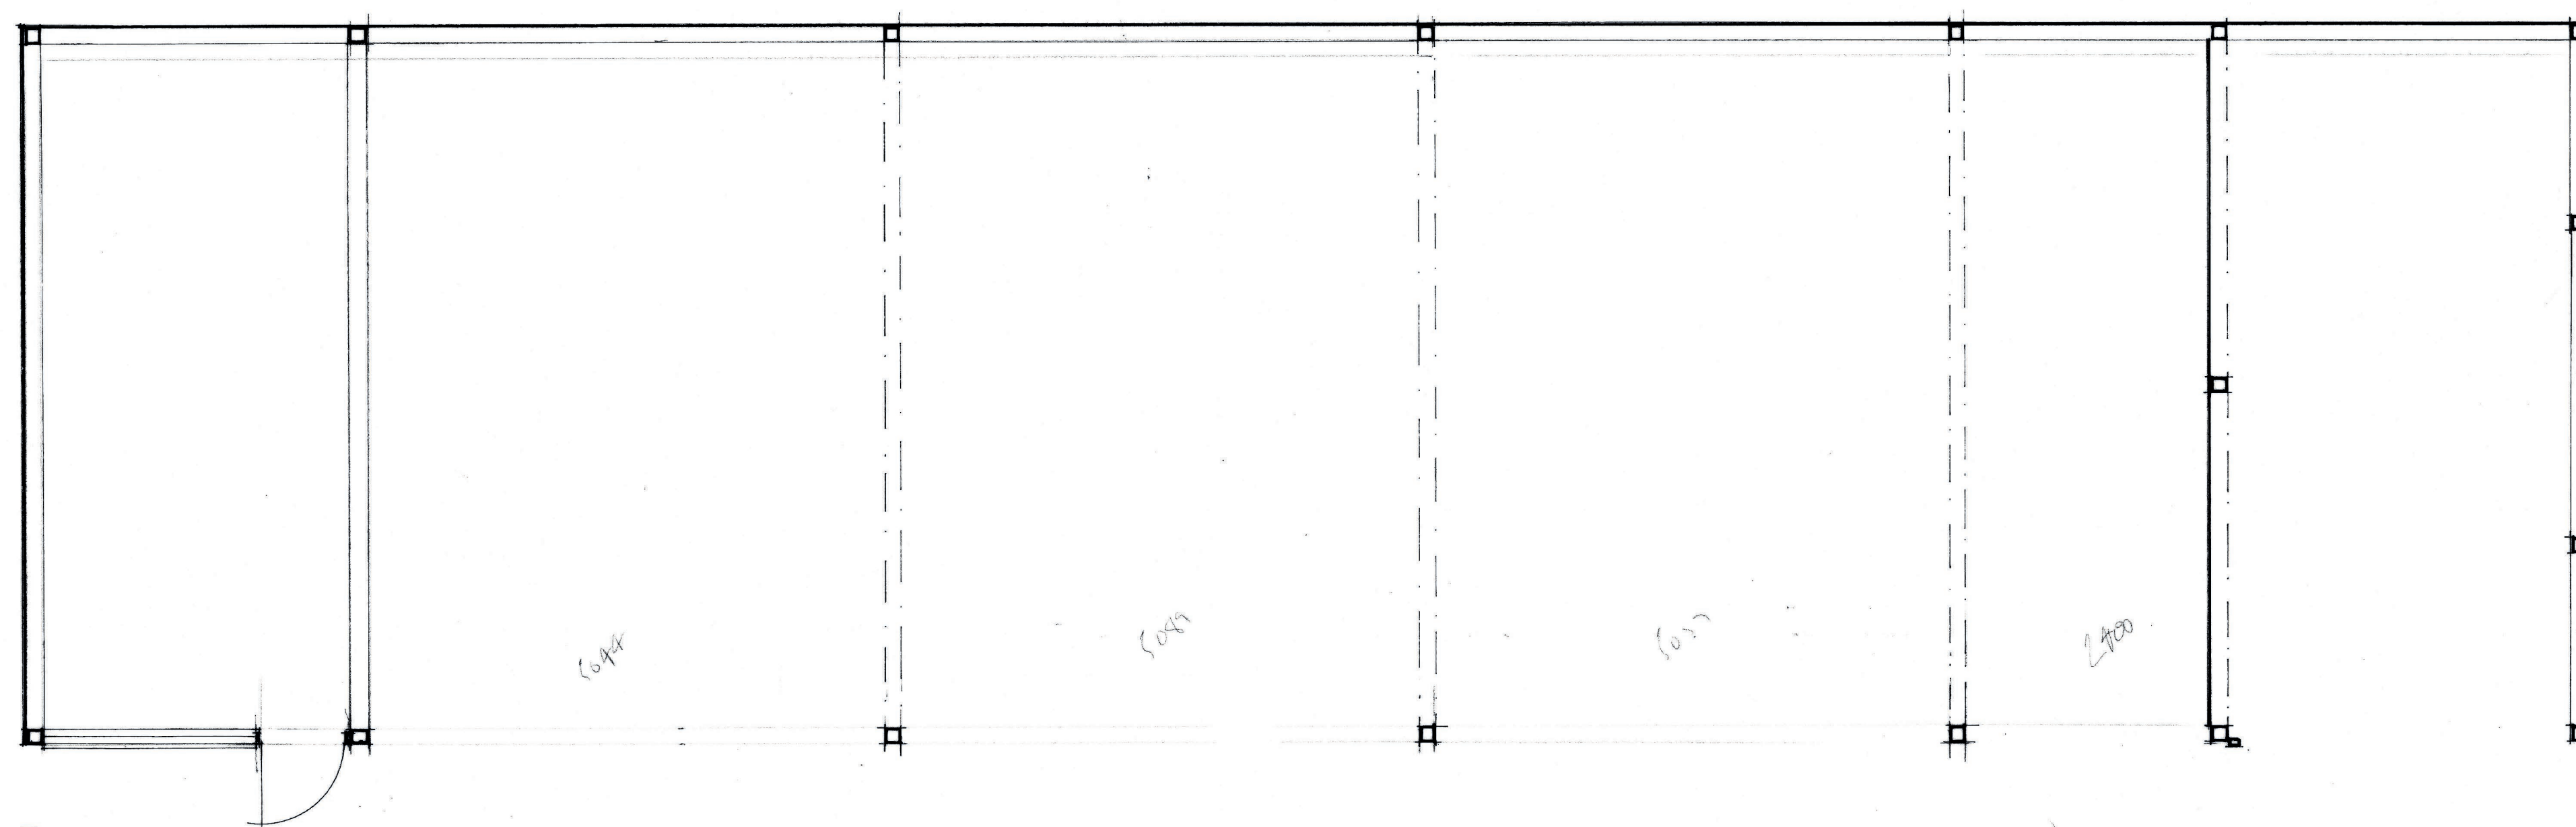

Plan

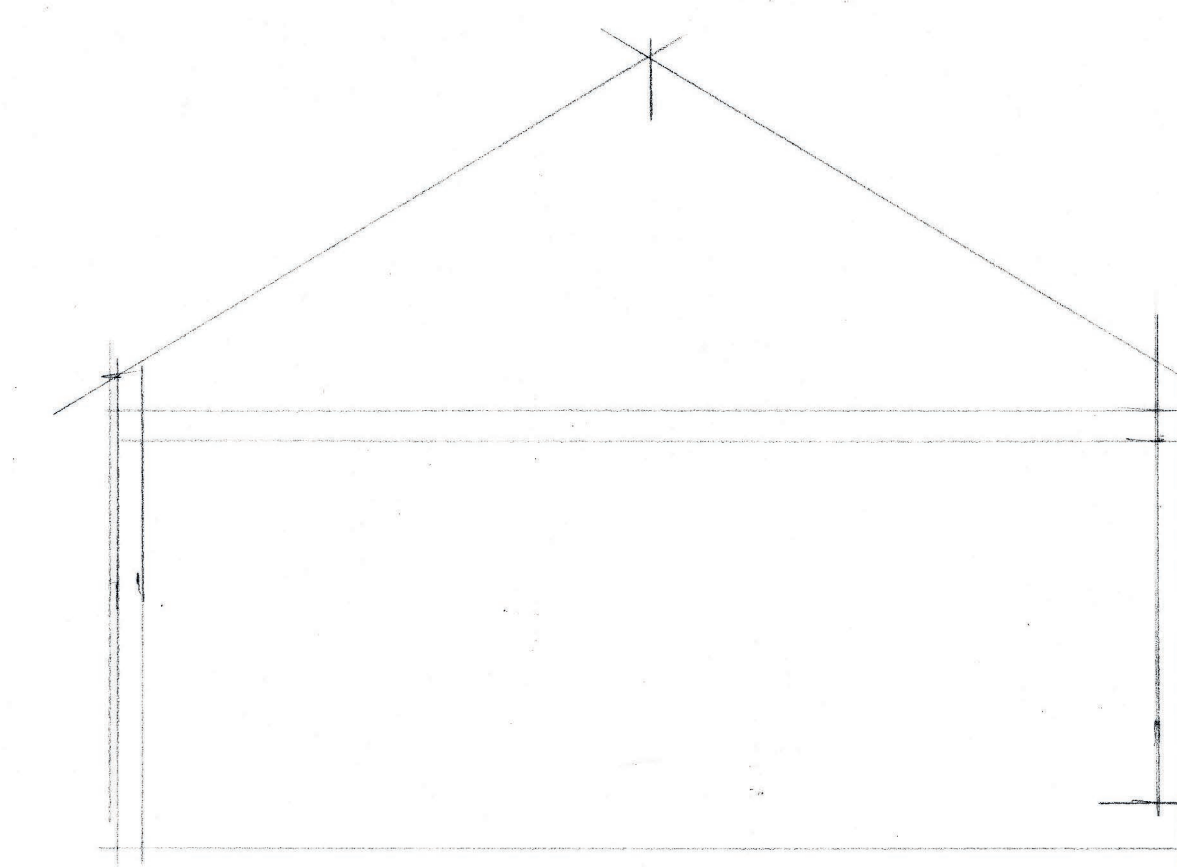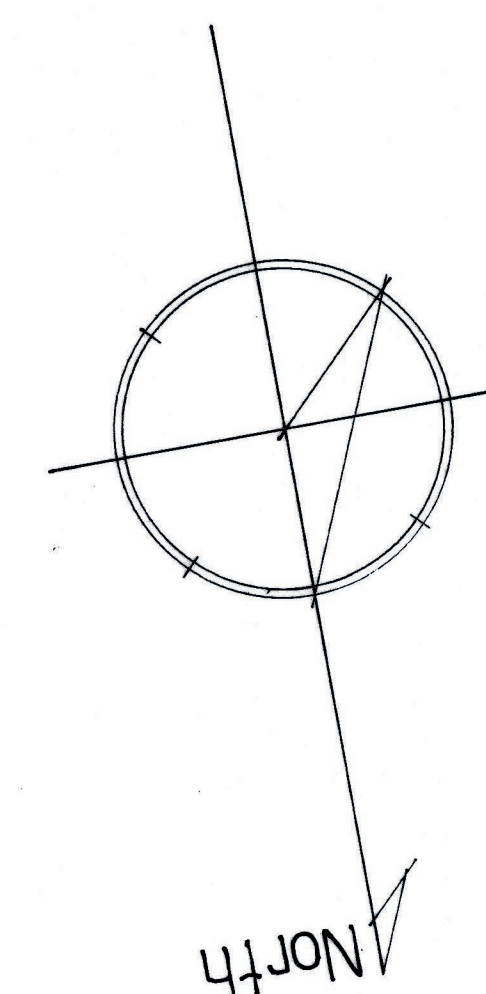

Section

East Court Manor


Cart shed plan, elevations & section as existing

Scale: 1:50 at A1

Drwg.: ECM/CS/0925/01

Drwg. by: T. Ellis September 2025 Tel.: 01233 770498

Scale bar:

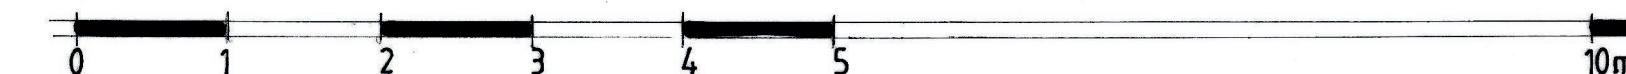

See