


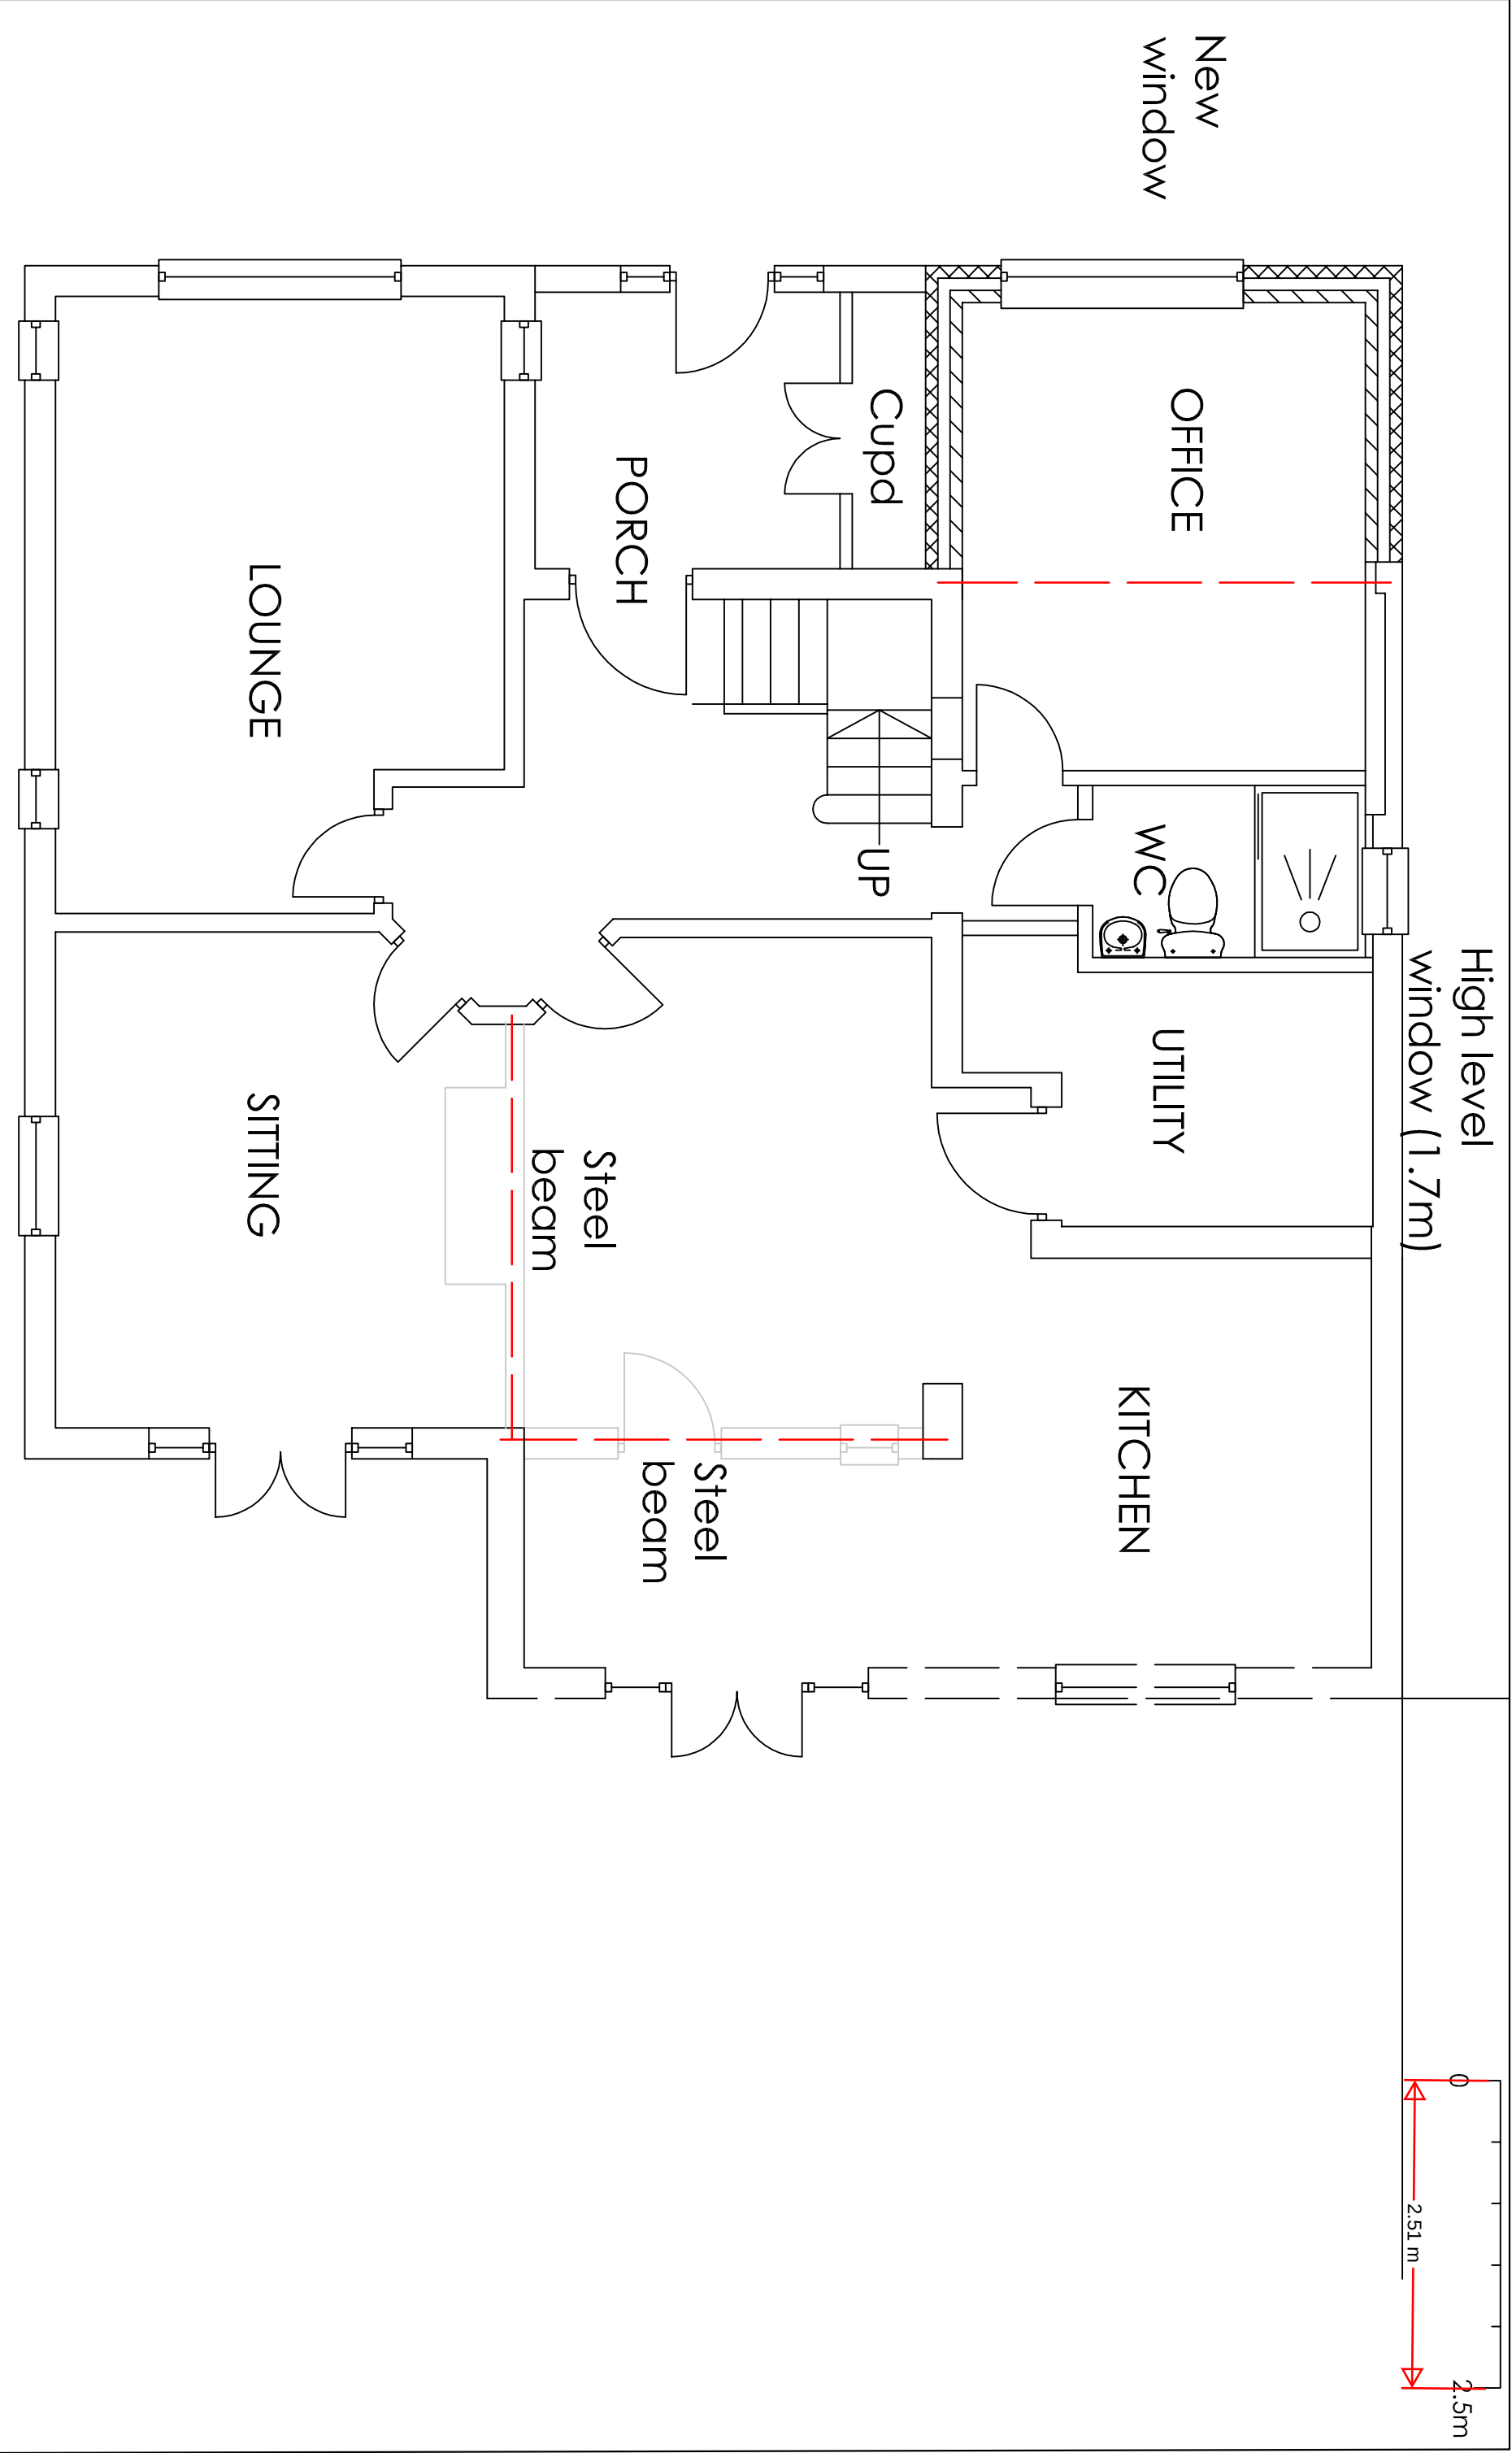

Project | Orchard Av Gravesend Kent DA11 7NX

Extension of front porch, erection of single storey rear extension, new dormer to first floor side extension and convert garage into office.

Drawing Title

Proposed GF Plan

H Channa

PICAROONS MAIDSTONE ROAD PLATT KENT TN15 8LB

Tel / Fax: 01732 605759 E-mail: hbchanna@tiscali.co.uk

Drawn HC

Date Nov 23

Scale 1:50

Drawing No. 10A/A3/03