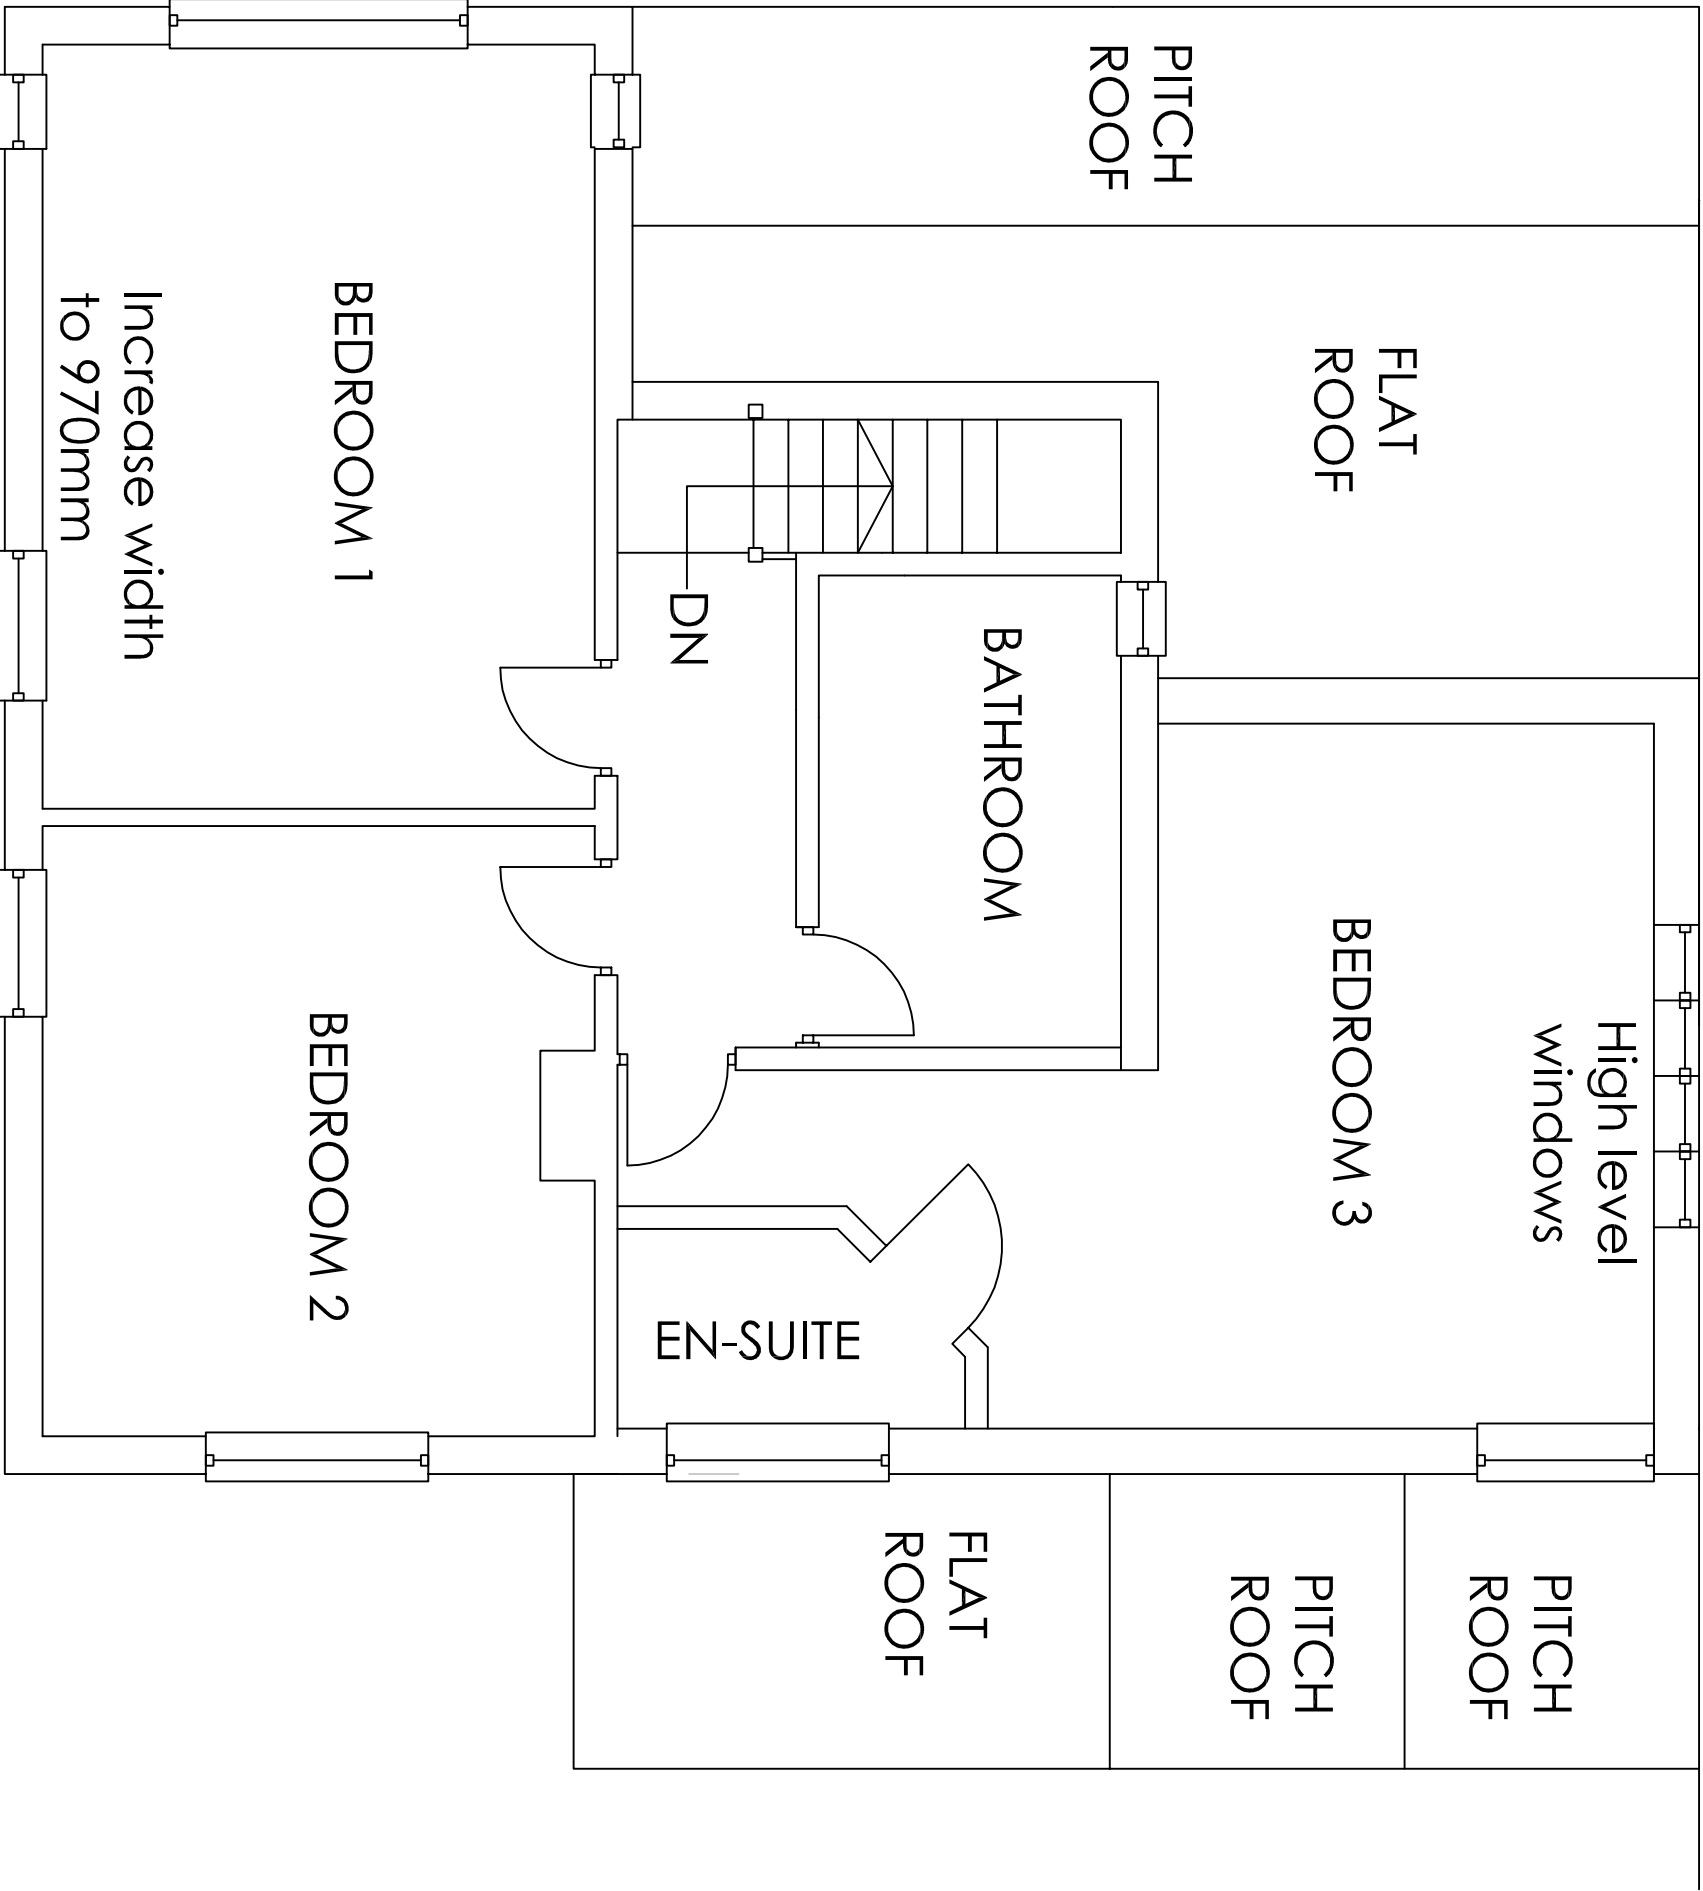


Project | Orchard Av Gravesend Kent DA11 7NX

Extension of front porch, erection of single storey rear extension, new dormer to first floor side extension and convert garage into office.

Drawing Title

Proposed FF Plan

H Channa

PICAROONS MAIDSTONE ROAD PLATT KENT TN15 8LB
Tel / Fax: 01732 605759 E-mail: hbchanna@tiscali.co.uk

Drawn	Date	Scale	Drawing No.
HC	Nov 23	1:50	10A/A3/04