


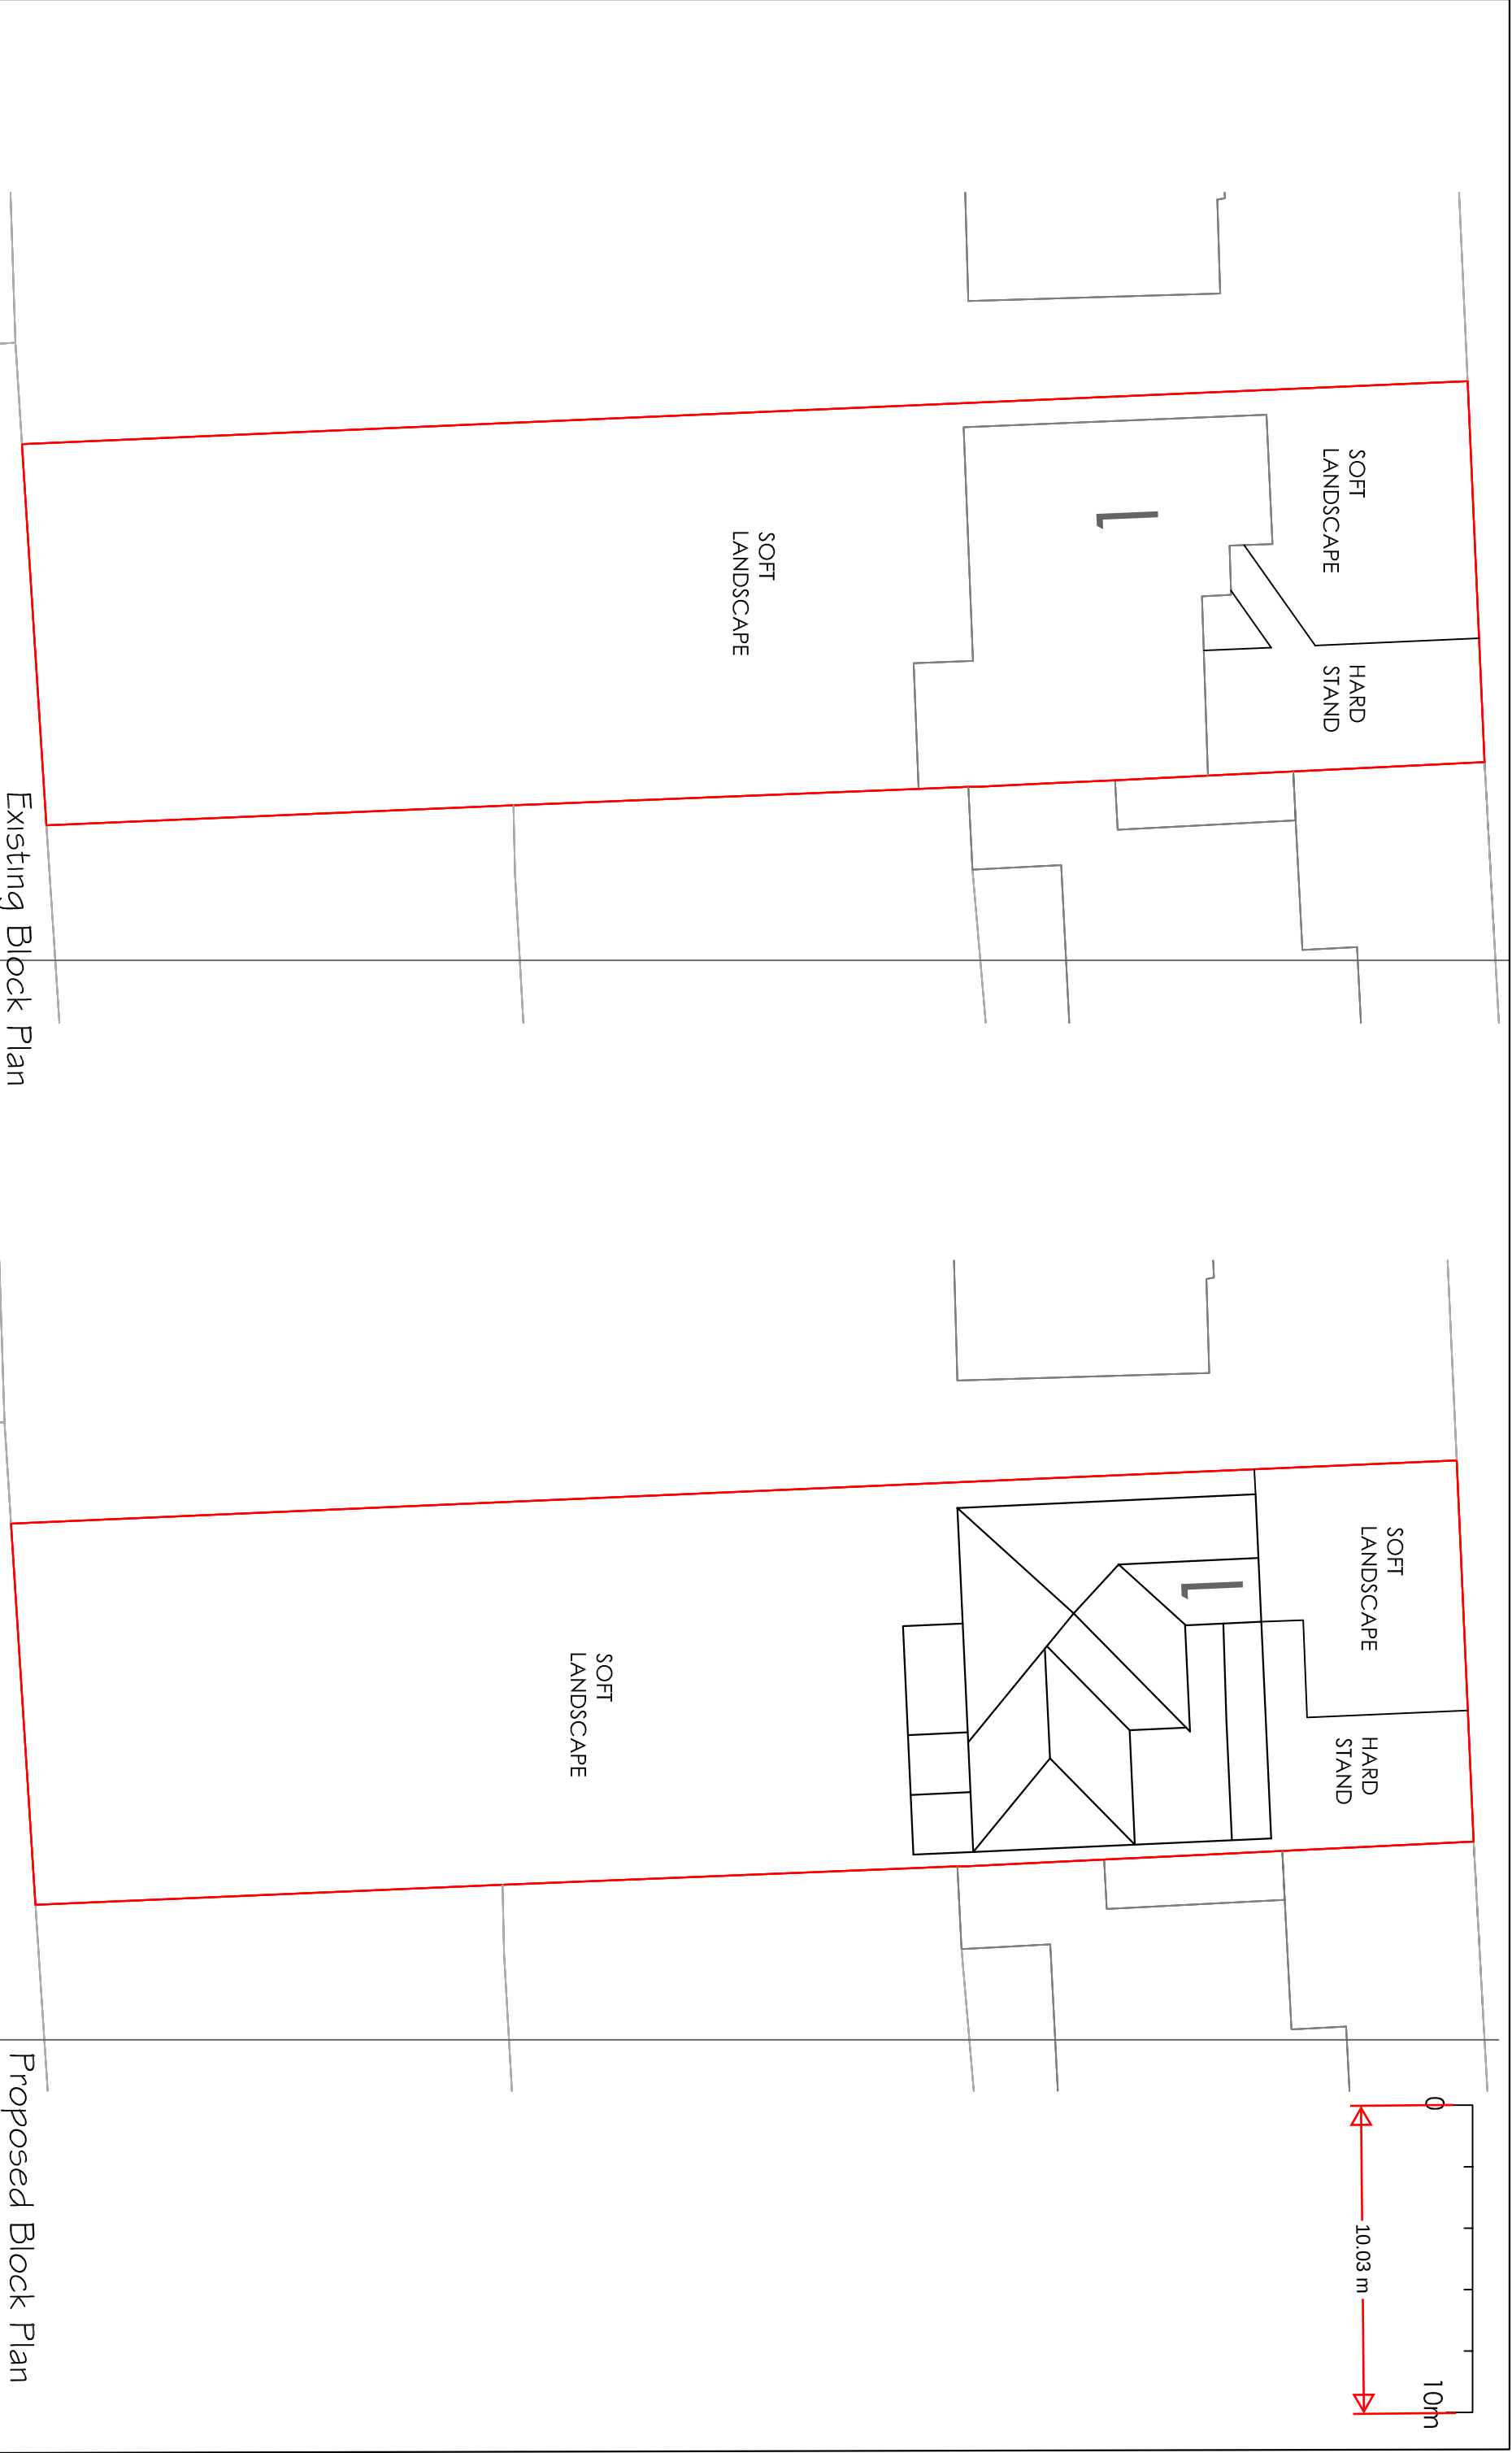

Project Orchard Av Gravesend Kent DA11 7NX		H Channa PICAROONS MAIDSTONE ROAD PLATT KENT TN15 8LB Tel / Fax: 01732 605759 E-mail: hbchanna@tiscali.co.uk	
Extension of front porch, erection of single storey rear extension, new dormer to first floor side extension and convert garage into office.			
Drawing Title		Drawn HC	Date Nov 23
Existing and Proposed Block Plans		Scale 1:200	Drawing No. 10A/A3/06