
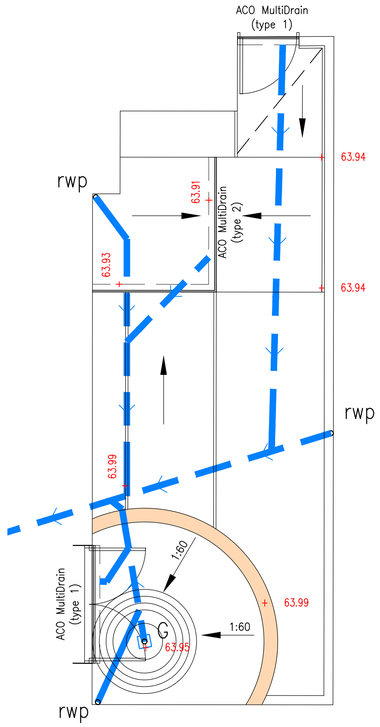


PLAN OF COURTYARD 2

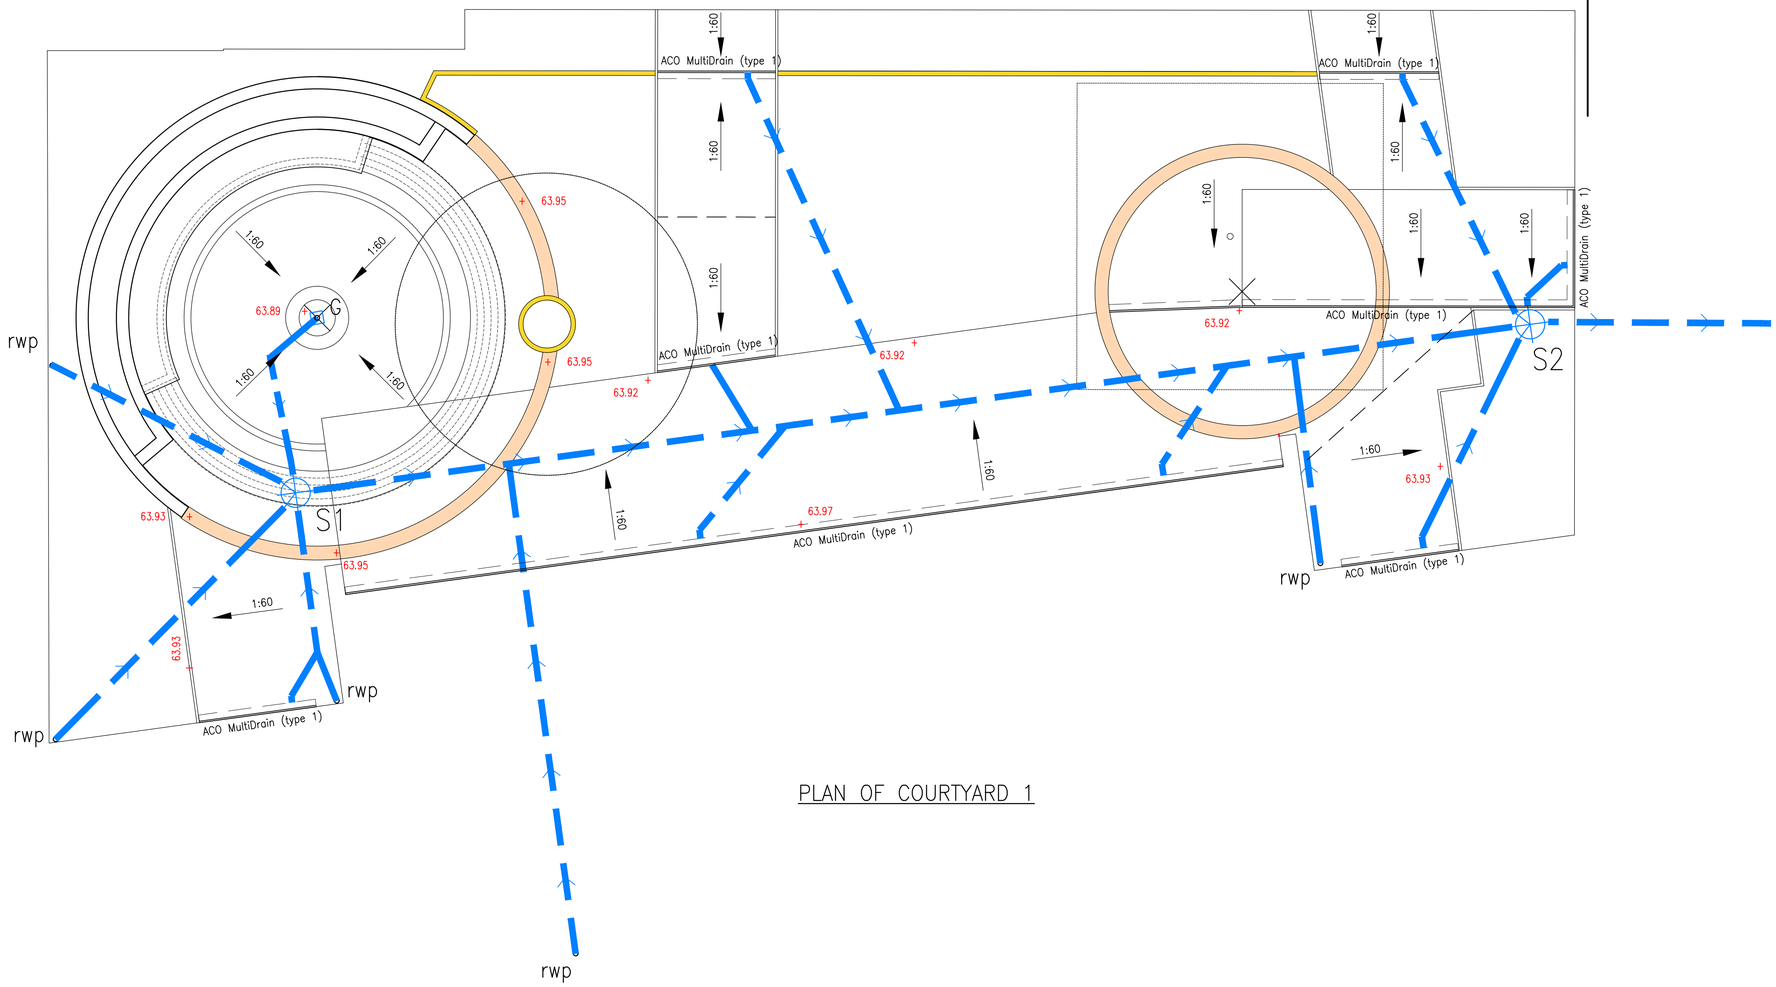

PLAN OF COURTYARD 1

NOTES

ACO MULTIDRAIN TYPE 1
ACO MultiDrain M100D, or similar, 75mm deep shallow threshold drainage channel. Channel to drain via trapped roddable sump units connected to drain using 100mm diameter pipework. Channels & sump units to have stainless steel edge rails & be fitted with class C250 stainless steel brickslot gratings.

ACO MULTIDRAIN TYPE 2
ACO MultiDrain M100D, or similar, sloping invert drainage channel. Channel to drain via trapped roddable sump units connected to drain using 100mm diameter pipework. Channels & sump units to have stainless steel edge rails & be fitted with class C250 stainless steel brickslot gratings.

Indicates brick kerb detail

Indicates metal edging detail to manufactures details and specifications

LEGEND


	Private Surface Water (pipe Size @ Gradient, bedding case)
S2.1	Private Surface Water Manhole (Type D)
G	Indicates Gully
rwp	Rainwater Pipe
	Brick Slot Channel Drain

NOTES:

For drainage notes refer to drawing 539121-100.

For finishes refer to architects drawings.

SCALE 1:50

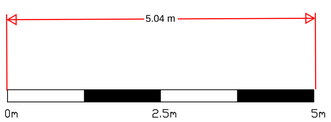

Rev	Revision note	Date
-	Preliminary	15.07.22

vkhp-consulting
civil and structural

The Forge . Little Mount Sion . Tunbridge Wells . Kent TN1 1YS
Tel 01892 521841 Fax 01892 533149 E.mail tw@vkhp.co.uk ☒

340 High Street . Dorking . Surrey RH4 1QX
Tel 01306 881012 Fax 01306 881190 E.mail dkg@vkhp.co.uk ☐

Greenfield House . 3 The Square . Storrington . West Sussex RH20 4DJ
Tel 01903 740090 E.mail sto@vkhp.co.uk ☐

Project
Hevercourt, Goodwood Crescent, Gravesend, DA12 5EY

Title
External Works
Courtyards 1 & 2

Dm By	Chk By	DRG N0	REV
KK		539121-106	-
Date: July 22	Scale: 1:50		