




FOR ALL HARD AND SOFT LANDSCAPING
DETAILS SEE DRAWINGS AND MATERIALS
STRATEGY AS PROVIDED BY CONSILIO
PARTNERSHIP

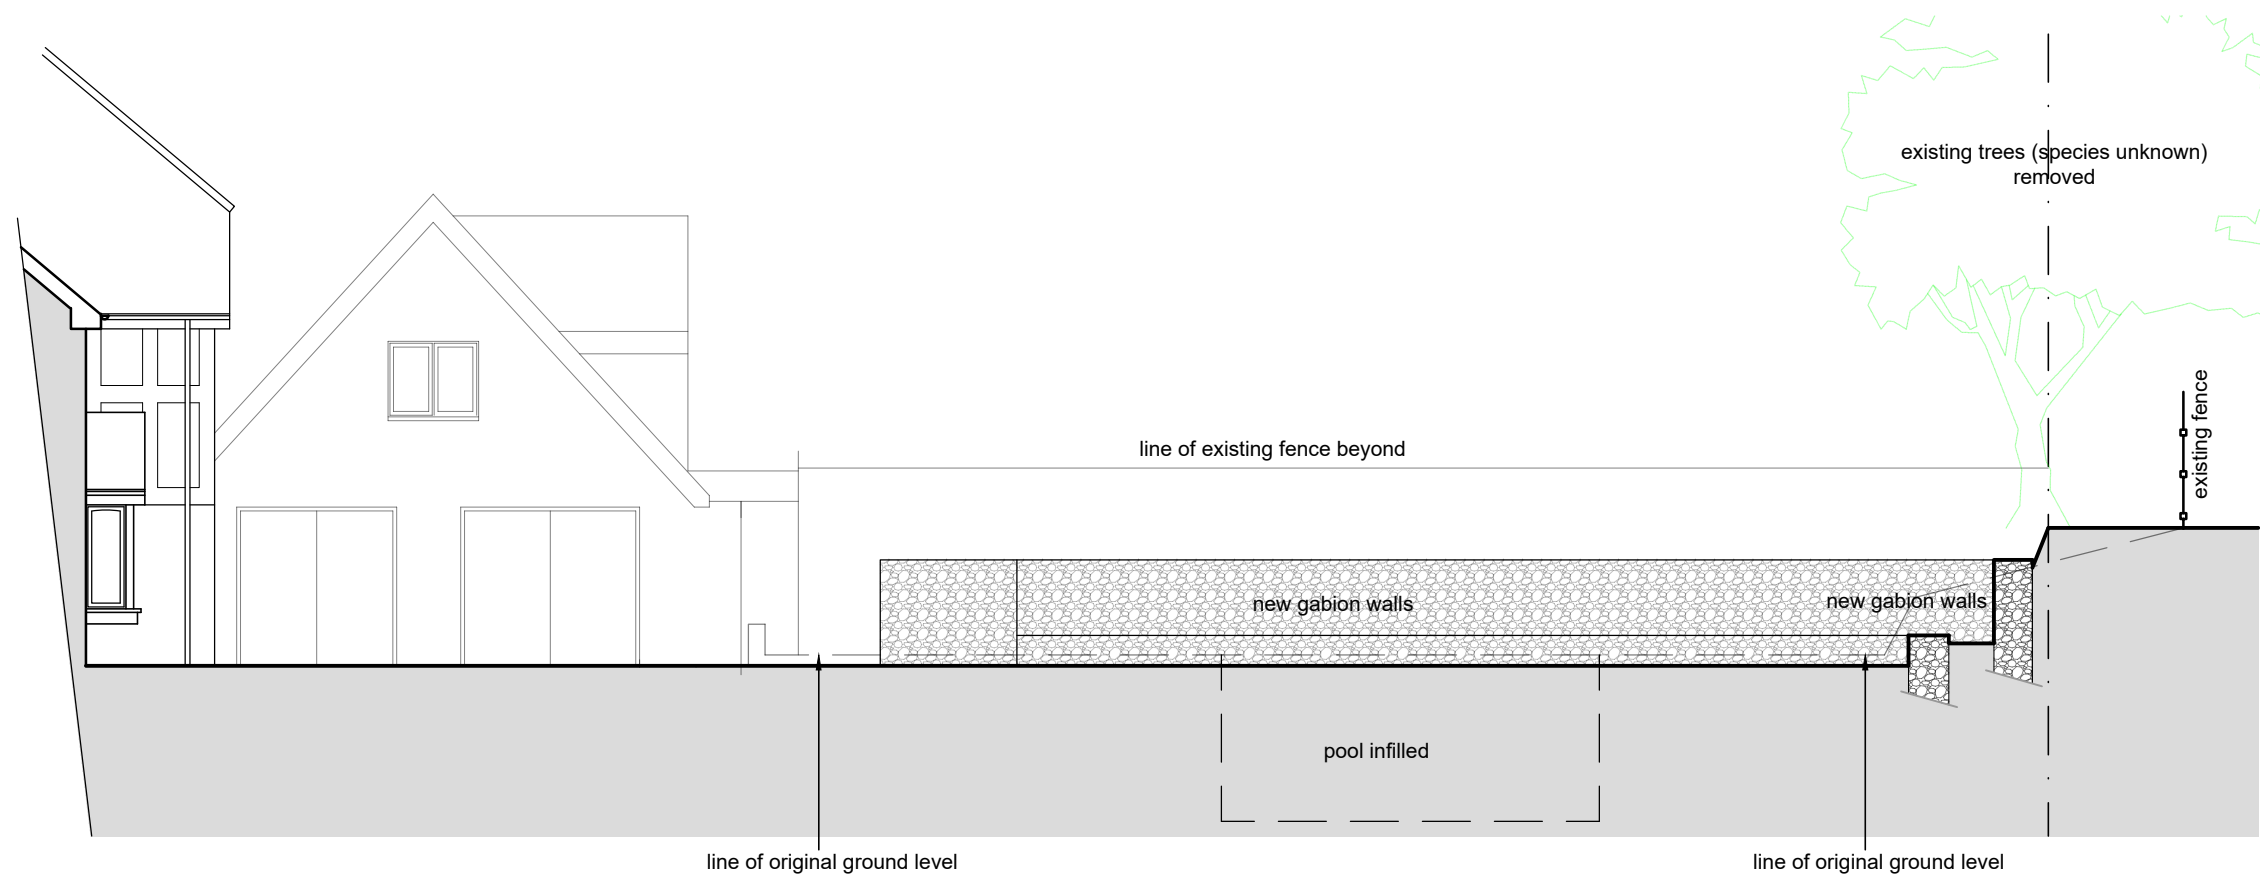

SECTION X-X
AS PRE- EXISTING
(1:100)

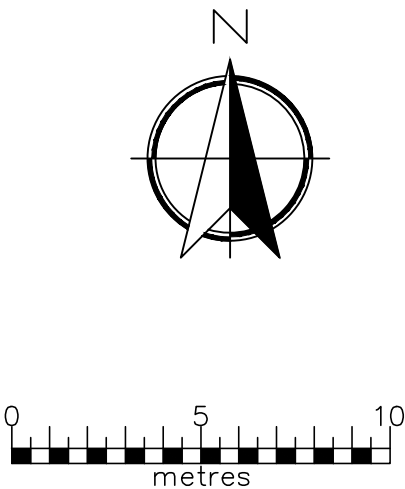

SCALE BAR @ 1:200

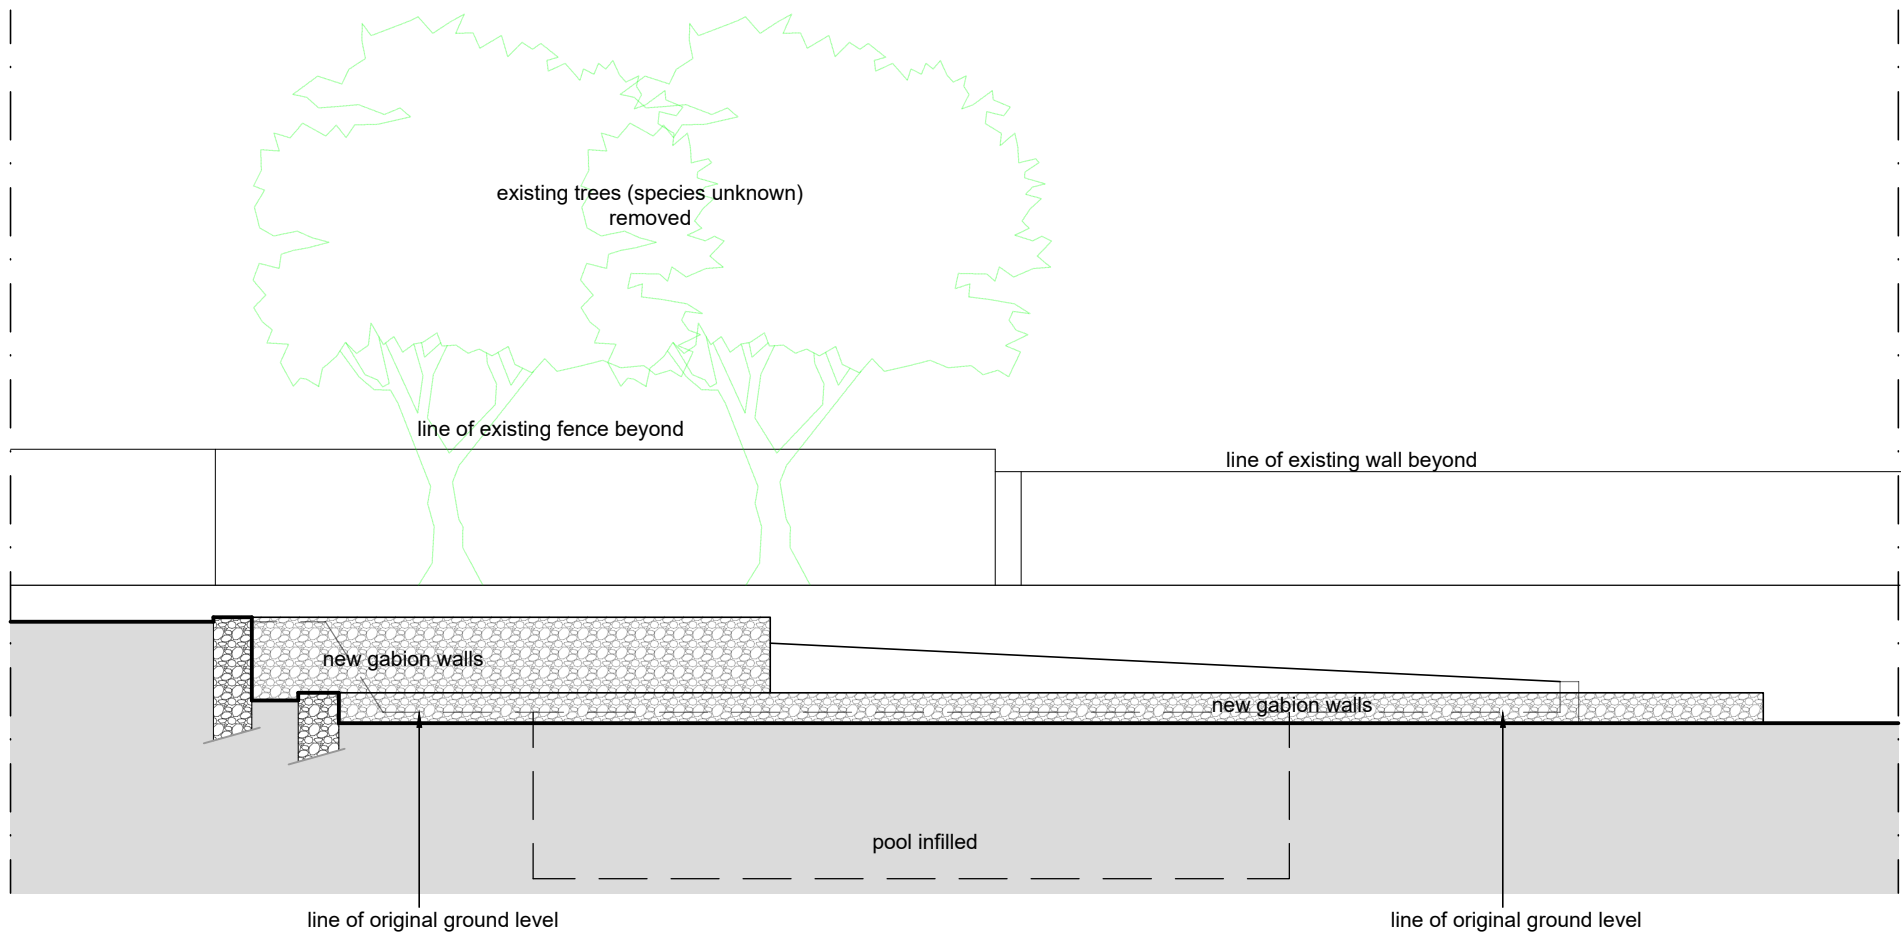

SECTION Y-Y
AS PRE- EXISTING
(1:100)

Date	No	Revision
Penfold Project Services Epmarket, Wrotham Road, Meopham, Kent, DA13 0JH Telephone: 01474 816690 e-mail: apenfold448@btinternet.com		
Job Title:	48 PARROCK STREET GRAVESEND KENT DA12 1QH	
Dwg Title:	FRONT GARDEN SECTIONS AS PROPOSED	
Scale:	1:100 @ A2	
Dwg No.:	108	
Date:	May 2026	